





- General Notes:**
- Do not scale drawings other than for planning purposes and refer only to figured dimensions.
 - Contractor is to raise any concerns of discrepancies in this drawing and that of what is noted on site to the architect before building works commence.
 - In the circumstance that the drawing relates to an existing building or setting, the contractor is to confirm there is no conflict between this drawings dimensions and the actual building/settings dimensions.
 - Refer to all other project consultants and specialists drawings and specifications.
 - It is the contractor responsibility to ensure all site dimensions, levels and setting out is in line with the architects drawings.
 - Refer to the Structural Engineers drawings for full details on structure where necessary

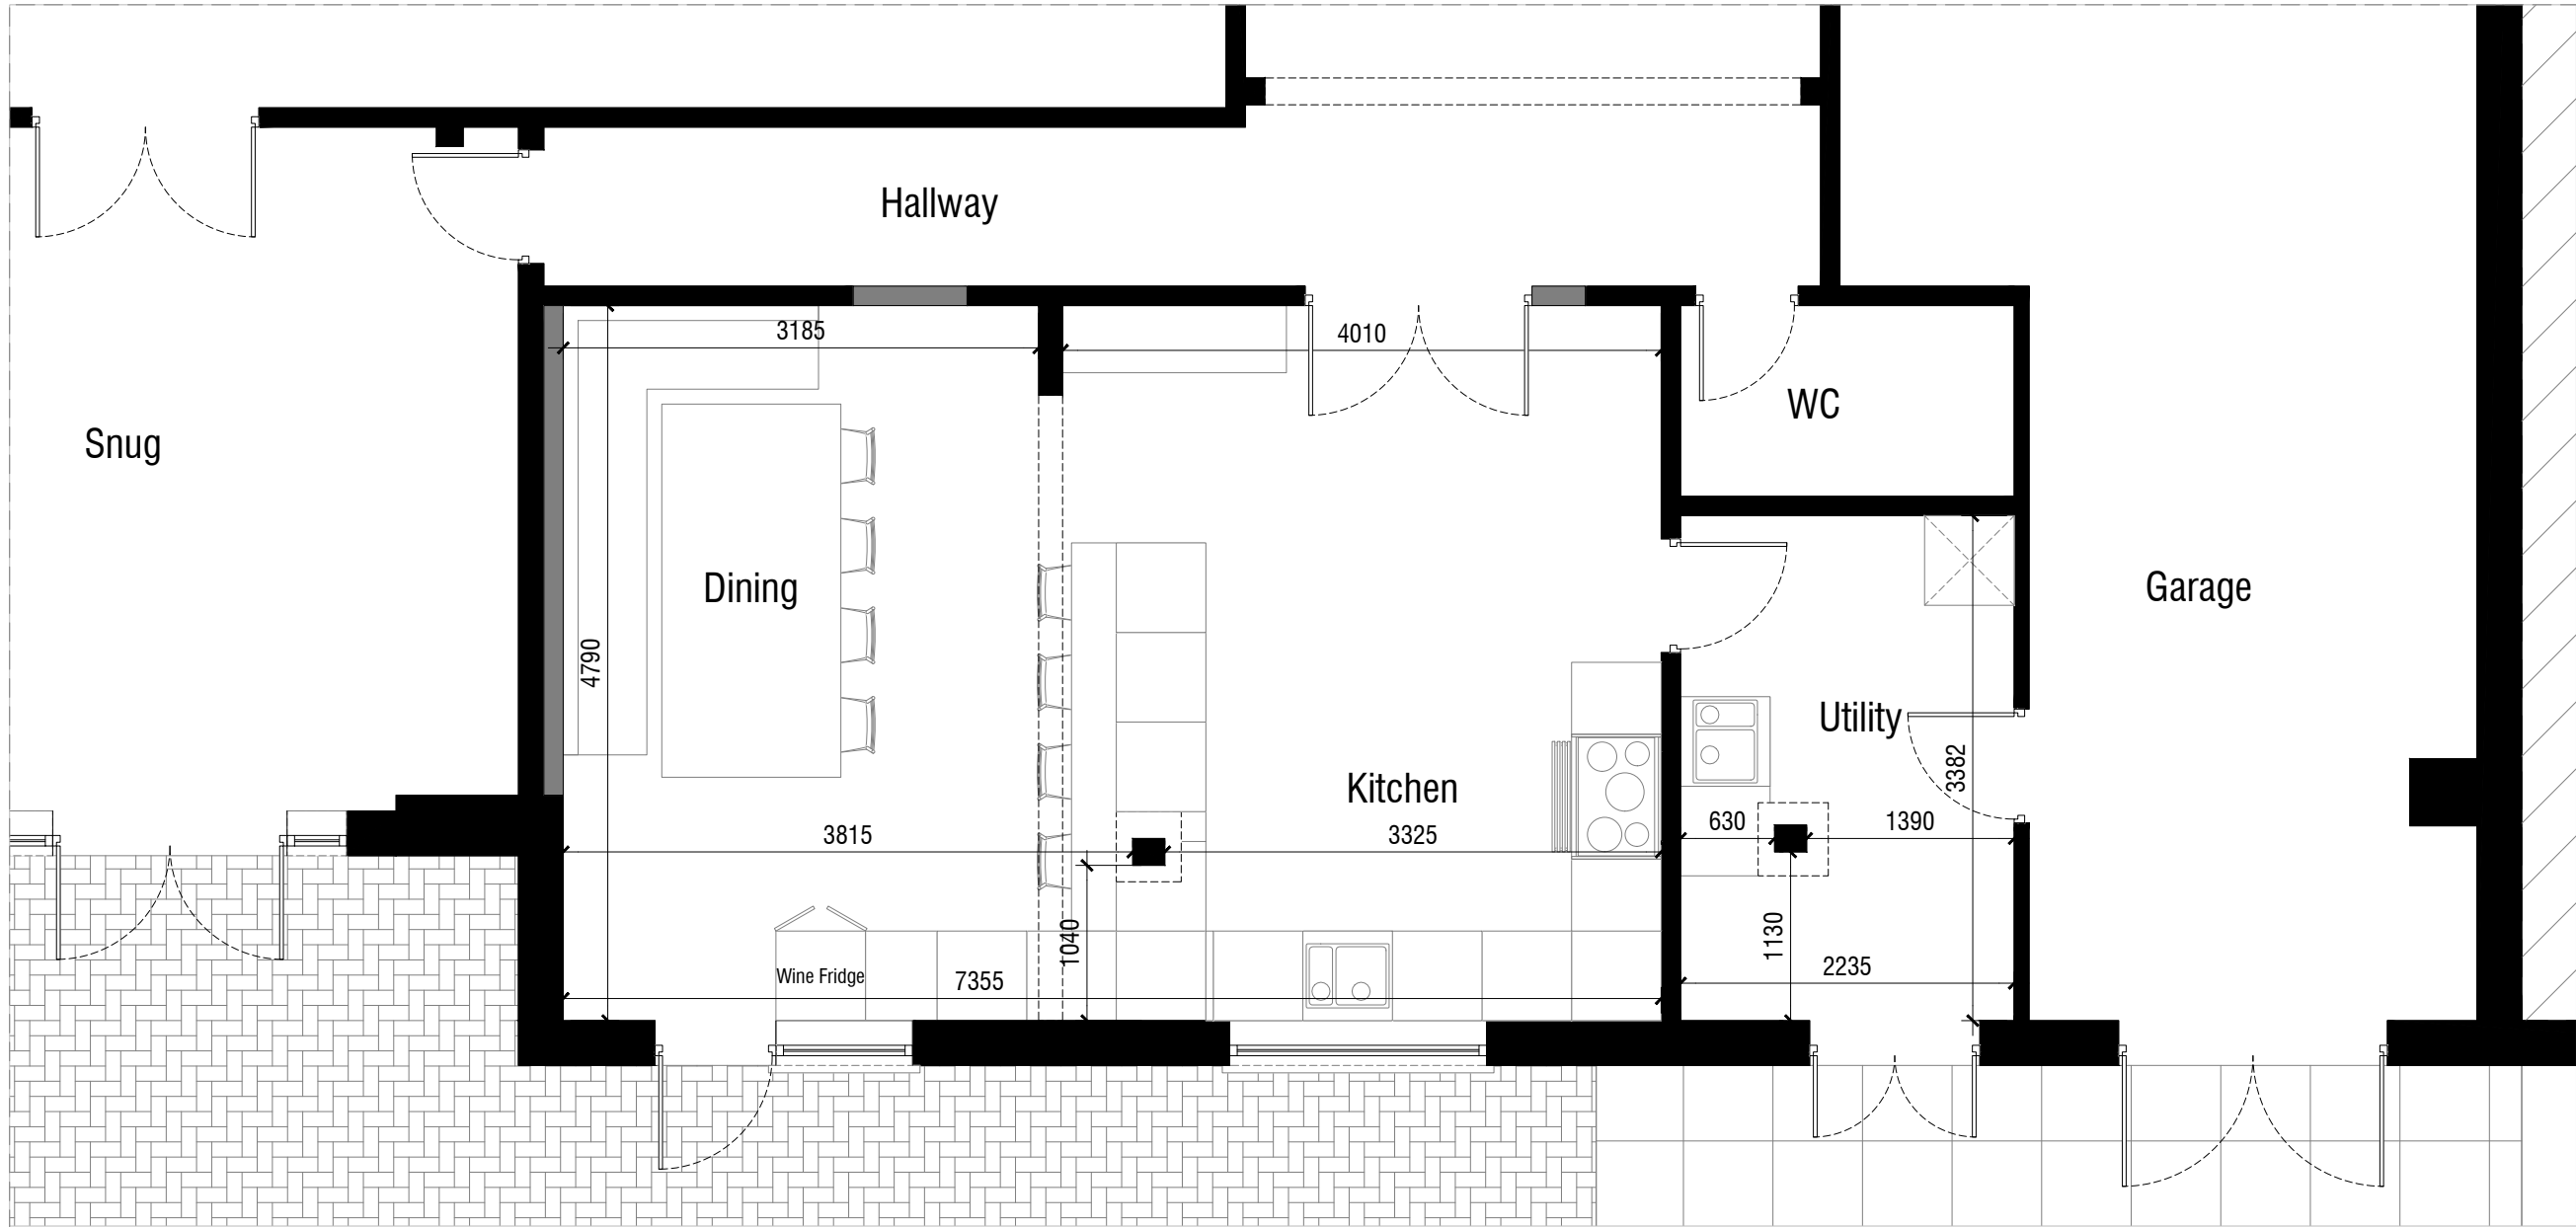

01 - Proposed Ground Floor Plan

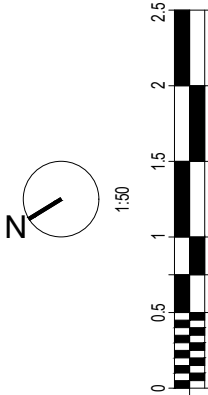

02 - Proposed Rear Elevation

P1		02.02.26	Issued to planning.		
Rev:	Date:	Revision History:			
 T: 01722 680 419 M: 07810 647 790 W: info@esdon-architecture.com					
Project: 25-079 Tithe Barn					
Name:		Date:	Name:		Date:
Designed by: EE			Checked: EE		
Drawn By: EE			Approved: EE		
Scale: @A3 1:50		Status: Planning			
Drawing Title: Proposed Plan and Elevation					
Drawing No: 10-100					Rev: P1