



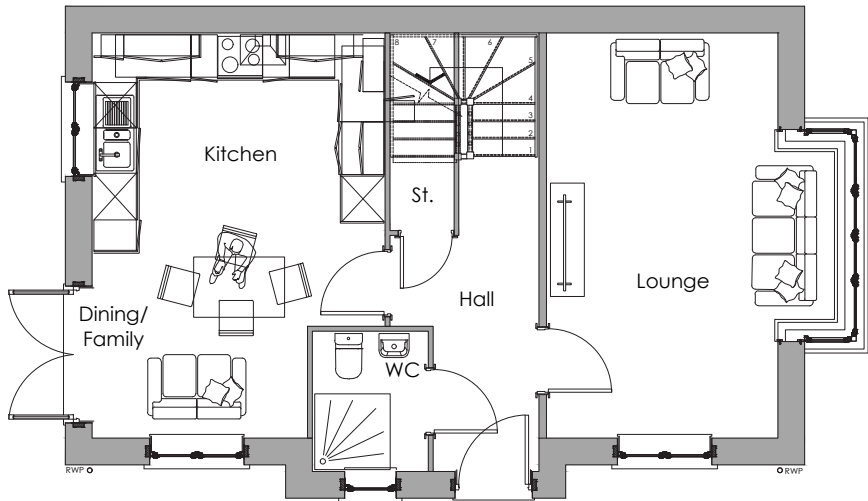

Ground Floor

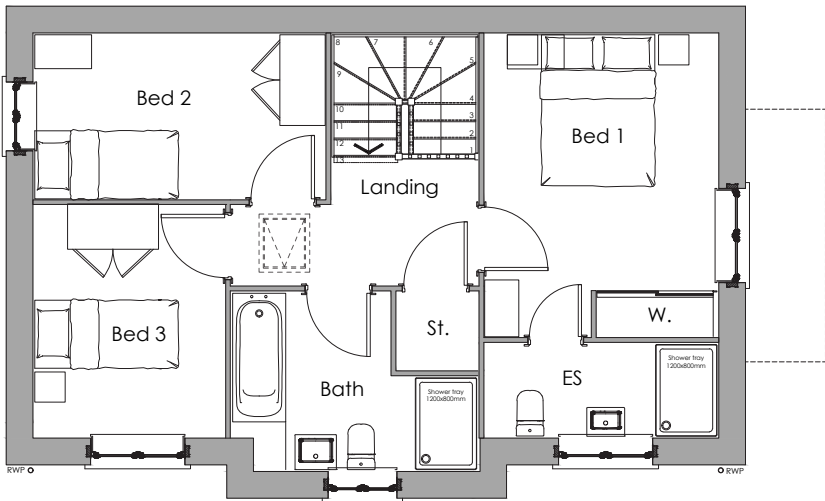

First Floor

Plot numbers:
As (shown) - 4, 8, 53, 59, 64
Opp - 1, 76

Refer to engineering layout for level setting out
KEY TO MATERIALS:
For Key to Materials refer to drawing 2056/1111

Rev.	Date	Description	Drawn by
-	-	-	-
-	-	-	-
-	-	-	-
-	-	-	-
-	-	-	-
-	-	-	-



Project No: 2056	Drawing Status: PLANNING		
Dwg No: 1250	Date: 17.02.26		
Rev: -	Scale: 1:100@A3	Drawn by: PH	Checked by: SW

Project:
Land off Blind Lane, Southwick

Drawing:
Meadowvale - Floor Plans

Client:

Wain
HOMES

Prepared By:

PLACE
BY DESIGN

© Copyright PLACE By Design
www.placebydesign.co.uk