




Scale Bar 1:100

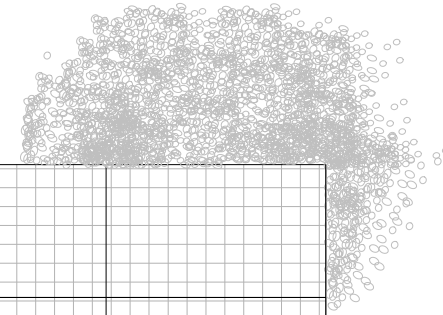

North Elevation

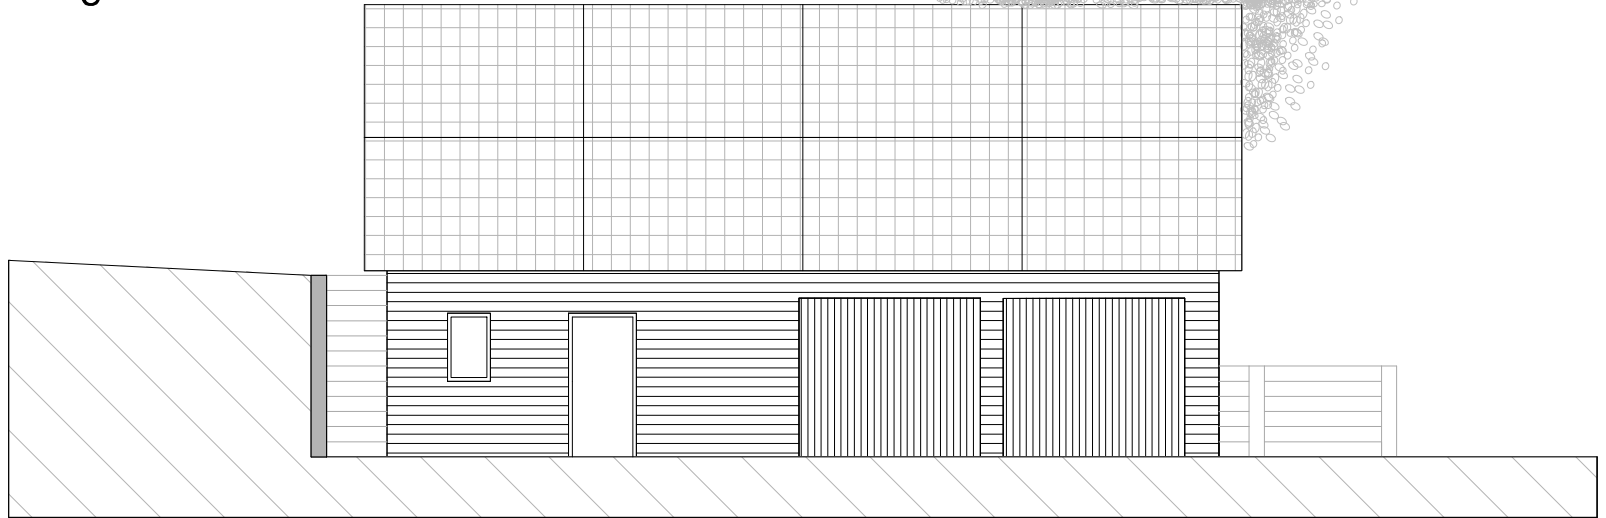

South Elevation

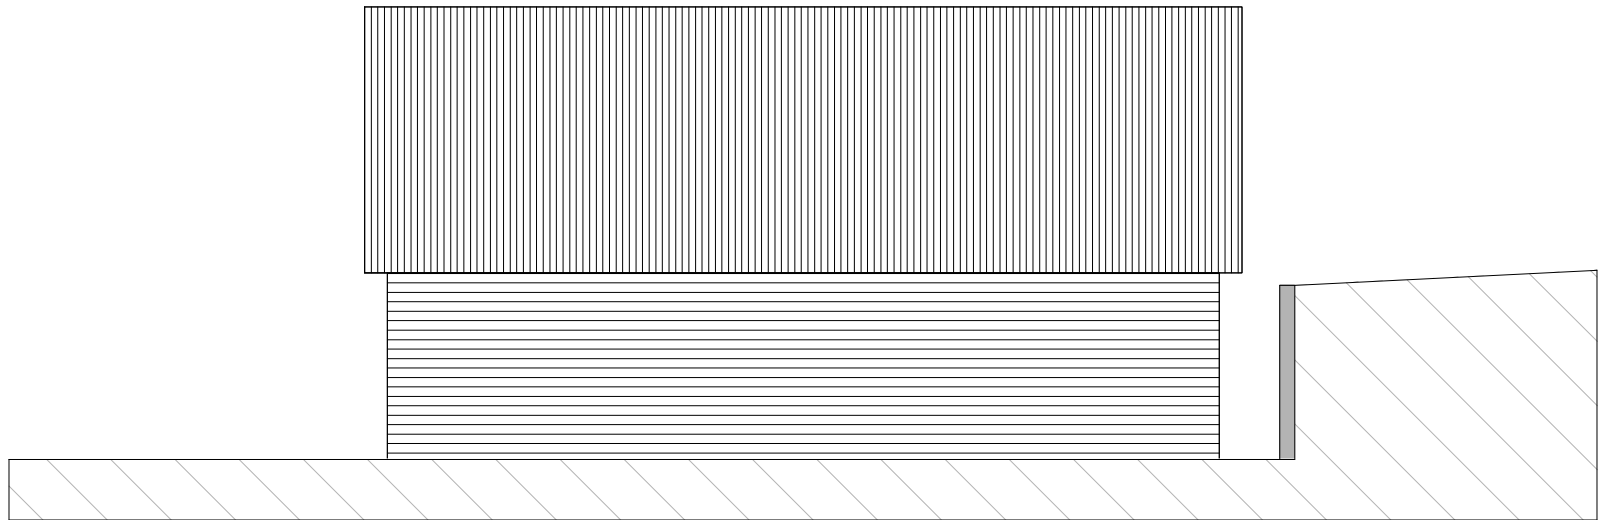

Poultons Dorset
LTD
Bespoke Timber Building

Scale: 1:100

Title: Garage

Name: Philip Gready

Date: 13/03/2026