


Character Area:
Lambrok Lanes




Front Elevation

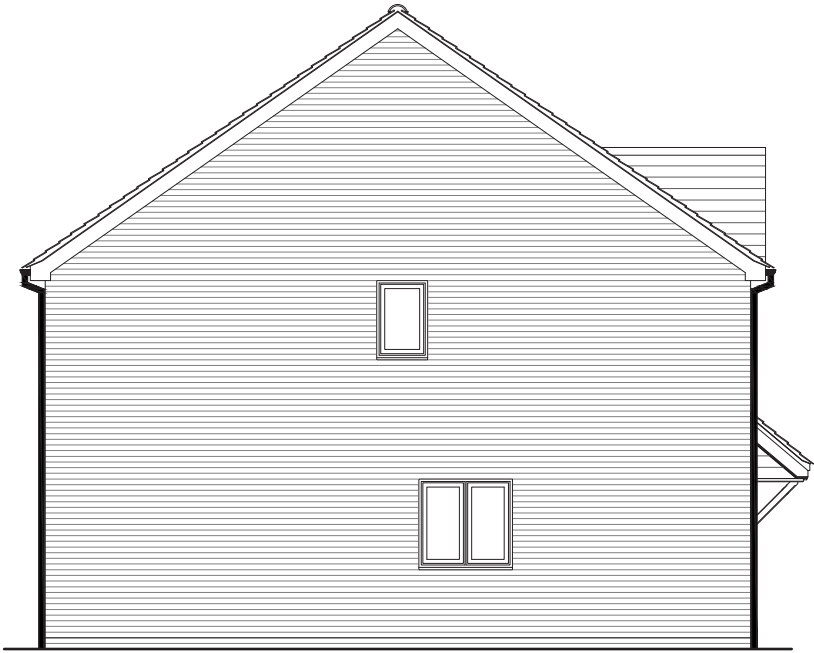

Left Elevation



Rear Elevation

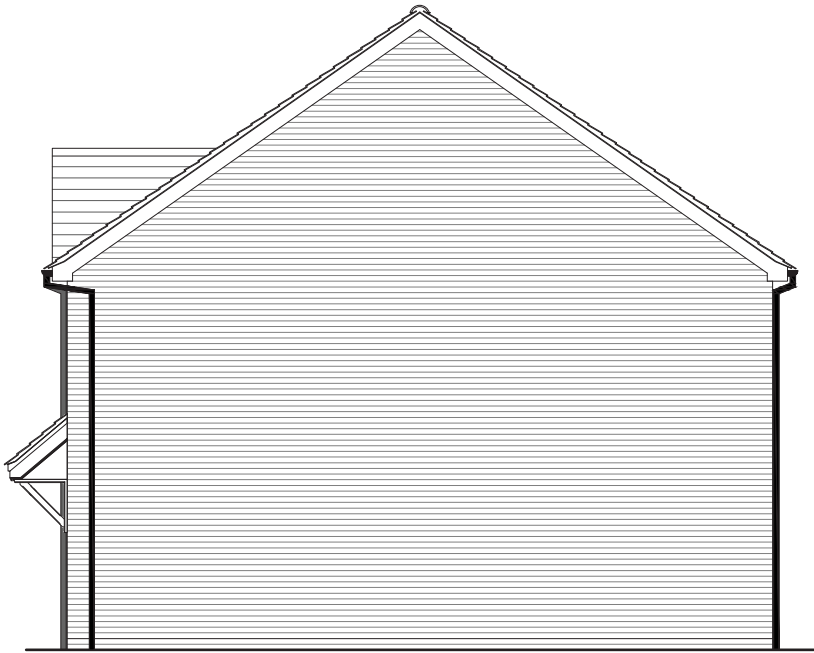


Right Elevation

Includes OS Data © Crown copyright and database rights
2025 OS 0100031673

Contractors must work only to figured dimensions which are
to be checked on site.

-	-	-	-
-	-	-	-
-	-	-	-
-	-	-	-
-	-	-	-
-	-	-	-
-	-	-	-

Rev.	Date	Description	Drawn by
------	------	-------------	----------

 

Project No: 2056	Drawing Status: PLANNING		
Dwg No: 1232	Date: 17.02.26		
Rev: -	Scale: 1:100@A3	Drawn by: PH	Checked by: SW

Project:
Land off Blind Lane, Southwick

Drawing:
Coppice - Elevations

Client:

Wain
HOMES

Prepared By:

PLACE
BY DESIGN

© Copyright PLACE By Design www.placebydesign.co.uk

Plot numbers:
As (shown) - 43
Opp - 90

Refer to engineering layout for level setting out

KEY TO MATERIALS:

For Key to Materials refer to drawing 2056/1111