




NORTH ELEVATION 1:50



EAST



WEST

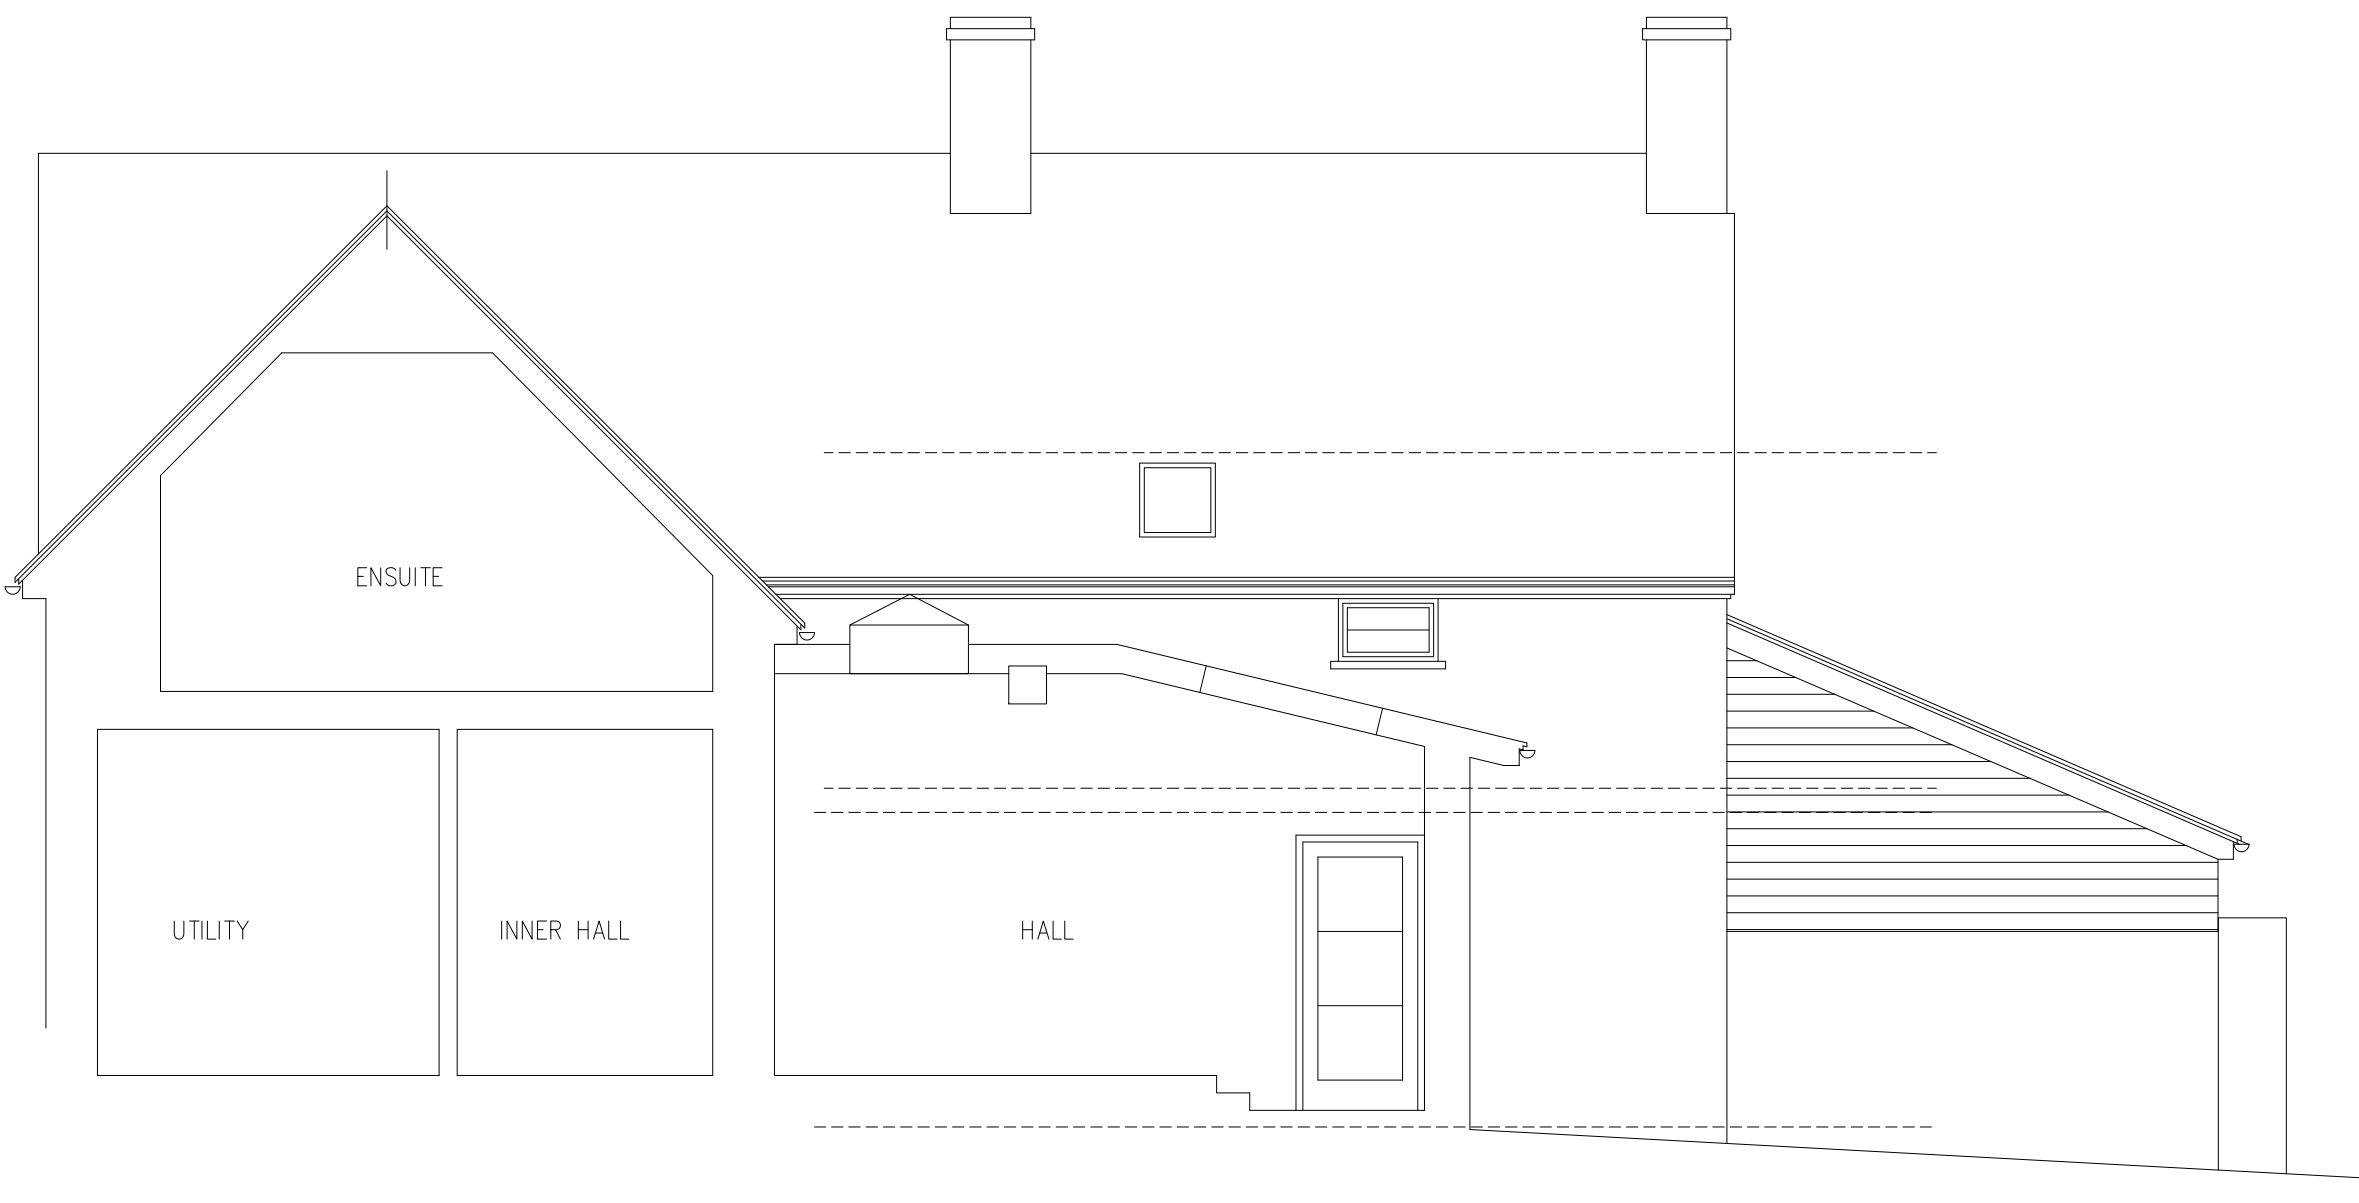

EAST/SECTION

SCALE 1:50
0 1 2 3 4 5

SCHEME
CLIFFSBROOK, MIDDLE COMBE
SALISBURY, WILTSHIRE, SP7 9LX
FOR MR & MRS C SYKES