

Character Area:
Wesley Walk


Includes OS Data © Crown copyright and database rights
2025 OS 0100031673

Contractors must work only to figured dimensions which are
to be checked on site.




Terrace
End


Front Elevation

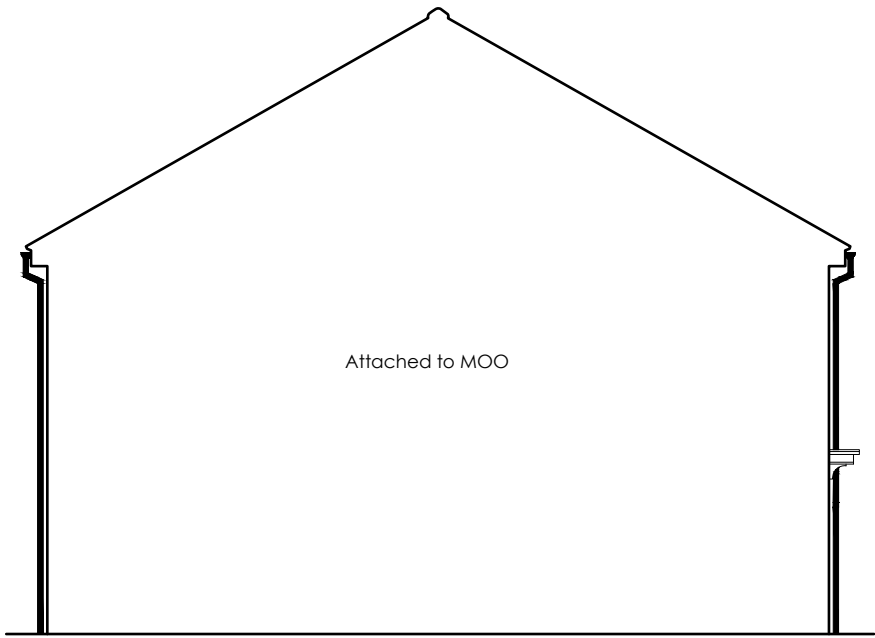


Left Elevation - As Mid

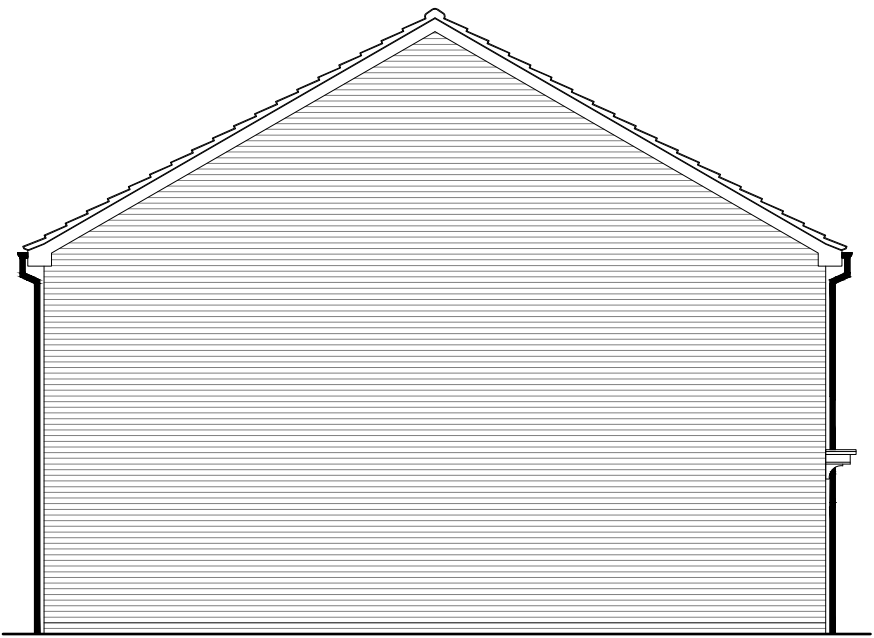

Left Elevation - As Semi

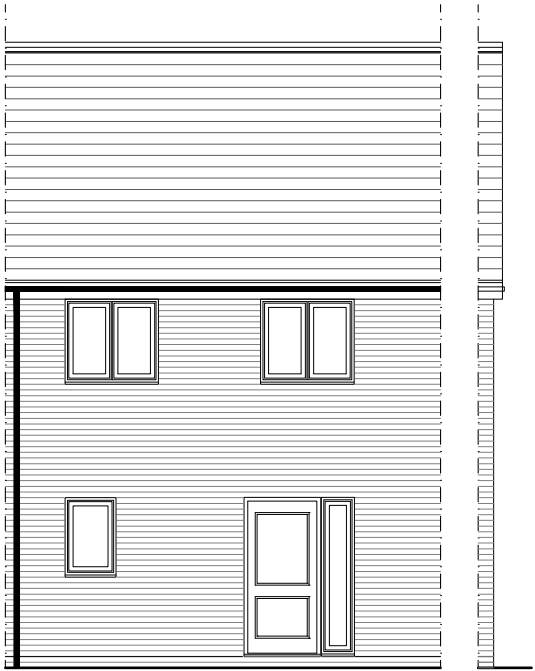

Rear Elevation

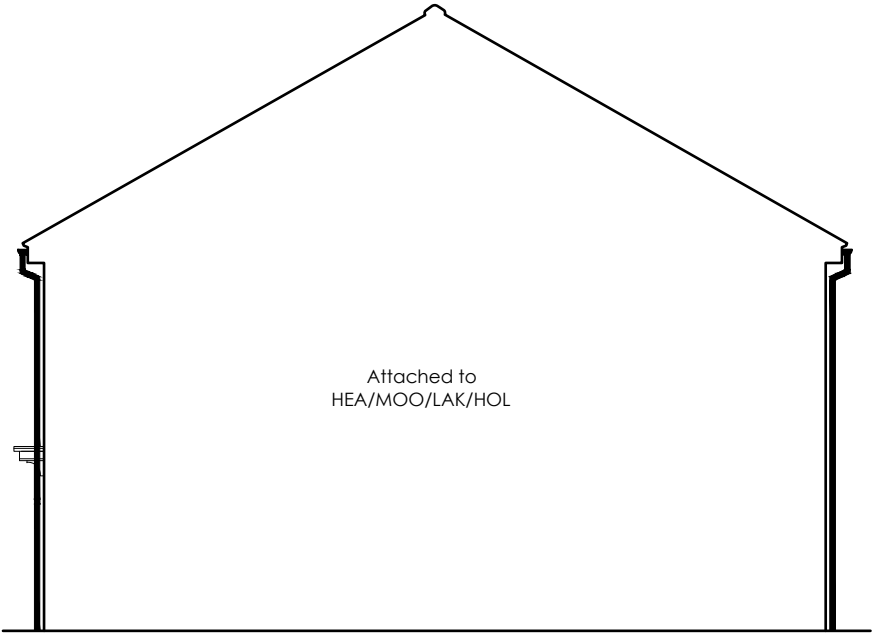

Right Section

Plot numbers:
As (shown) - 13, 15, 23, 67
As Mid (shown) - 20
Opp - 14, 22, 81

Refer to engineering layout for level setting out

KEY TO MATERIALS:

For Key to Materials refer to drawing 2056/1111

Rev.	Date	Description	Drawn by
-	-	-	-
-	-	-	-
-	-	-	-
-	-	-	-
-	-	-	-
-	-	-	-

Scale: 1:100

Project No: 2056	Drawing Status: PLANNING		
Dwg No: 1441	Date: 17.02.26		
Rev: -	Scale: 1:100@A3	Drawn by: PH	Checked by: SW

Project:
Land off Blind Lane, Southwick

Drawing:
Heatherfield - Elevations

Client:

Prepared By:

© Copyright PLACE By Design
www.placebydesign.co.uk