



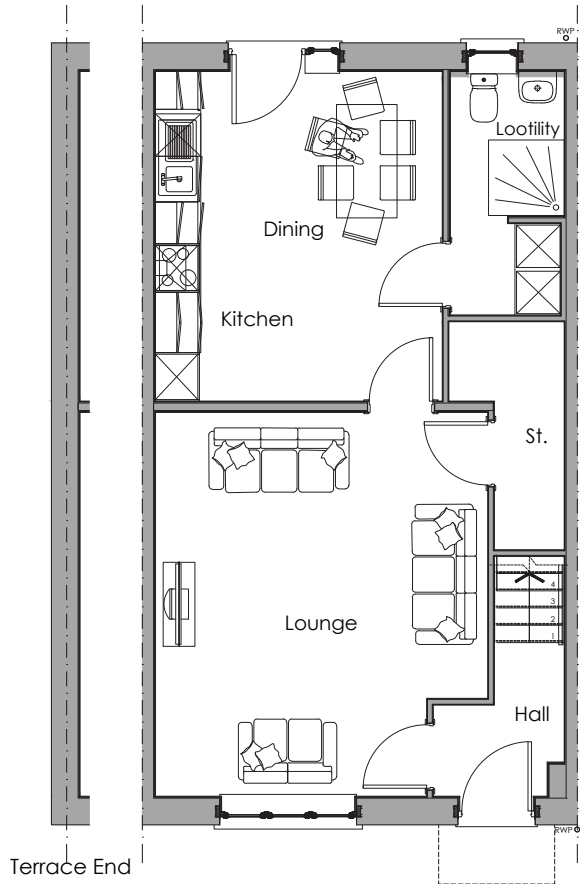

Ground Floor

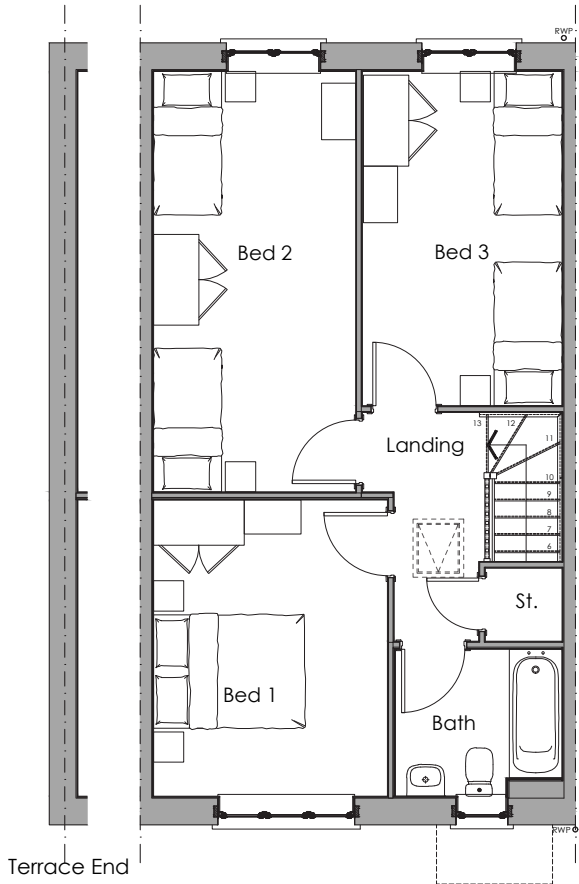

First Floor

Plot numbers:
As (shown) - 13, 15, 23, 67
As Mid (shown) - 20
Opp - 14, 22, 81

Refer to engineering layout for level setting out

KEY TO MATERIALS:

For Key to Materials refer to drawing 2056/1111

Rev.	Date	Description	Drawn by
-	-	-	-
-	-	-	-
-	-	-	-
-	-	-	-
-	-	-	-
-	-	-	-
-	-	-	-



Project No: 2056	Drawing Status: PLANNING		
Dwg No: 1440	Date: 17.02.26		
Rev: -	Scale: 1:100@A3	Drawn by: PH	Checked by: SW

Project:
Land off Blind Lane, Southwick

Drawing:
Heatherfield - Floor Plans

Client:

Wain
HOMES

Prepared By:

PLACE
BY DESIGN

© Copyright PLACE By Design www.placebydesign.co.uk