




Front Elevation



Left Elevation

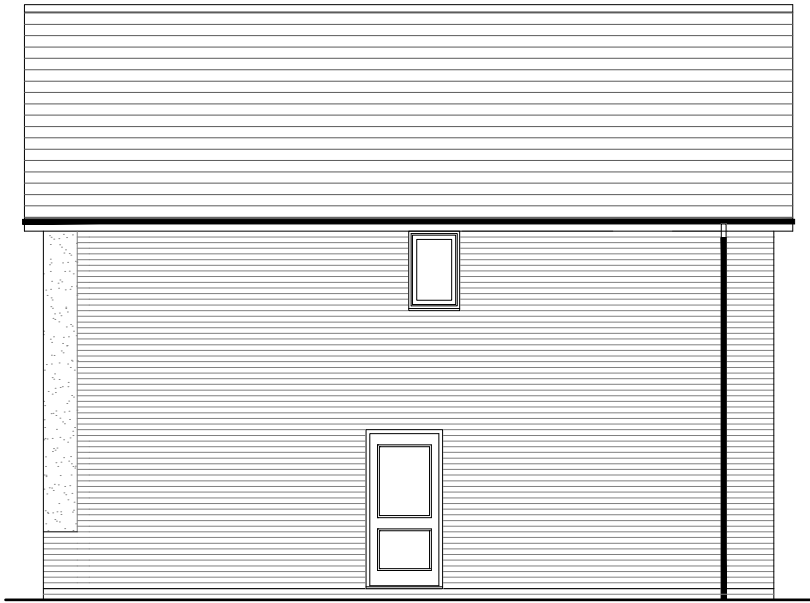

Rear Elevation



Right Elevation

-	-	-	-
-	-	-	-
-	-	-	-
-	-	-	-
-	-	-	-
-	-	-	-
-	-	-	-
Rev.	Date	Description	Drawn by



Project No: 2056	Drawing Status: PLANNING		
Dwg No: 1271	Date: 17.02.26		
Rev: -	Scale: 1:100@A3	Drawn by: PH	Checked by: SW

Project:
Land off Blind Lane, Southwick

Drawing:
Beechcroft - Elevations

