



Character Area:
Wesley Walk



Front Elevation

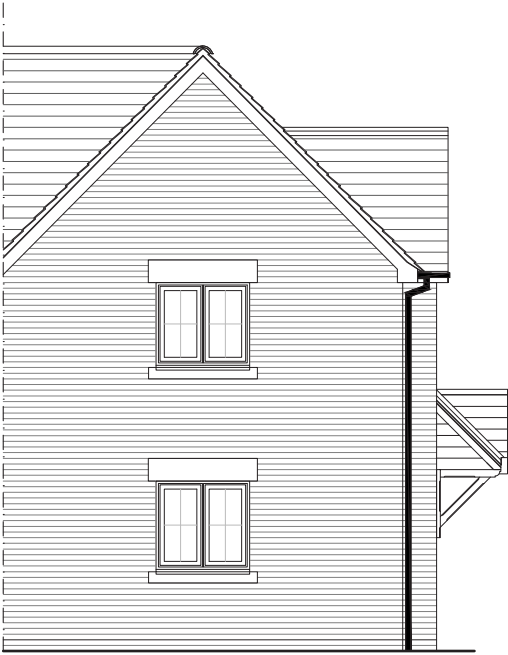

Left Elevation

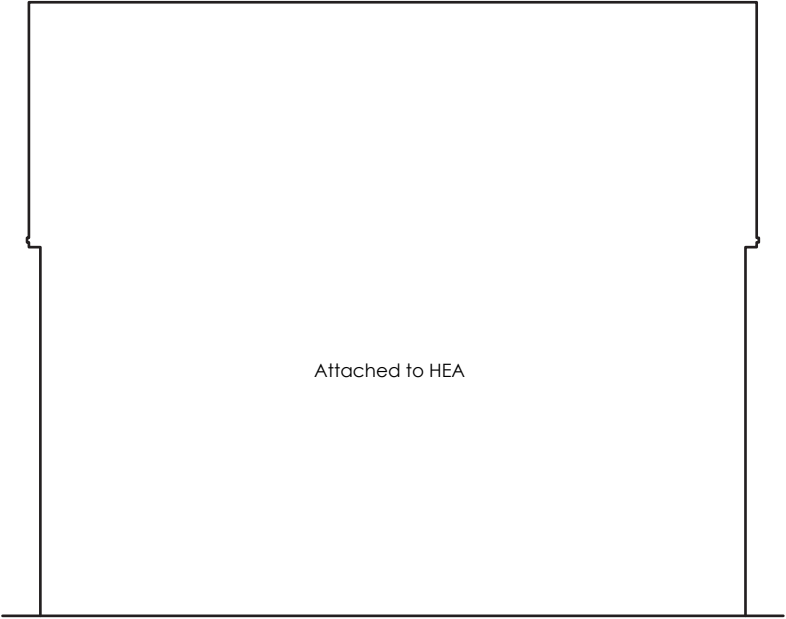

Rear Section



Right Elevation

Includes OS Data © Crown copyright and database rights
2025 OS 0100031673

Contractors must work only to figured dimensions which are
to be checked on site.

-	-	-	-
-	-	-	-
-	-	-	-
-	-	-	-
-	-	-	-
-	-	-	-
-	-	-	-
Rev.	Date	Description	Drawn by



Project No: 2056	Drawing Status: PLANNING		
Dwg No: 1431	Date: 17.02.26		
Rev: -	Scale: 1:100@A3	Drawn by: PH	Checked by: SW

Project:
Land off Blind Lane, Southwick

Drawing:
Lakeshore - Elevations



Prepared By:

© Copyright PLACE By Design www.placebydesign.co.uk

Plot numbers:
As (shown) - 68
Opp - 82

Refer to engineering layout for level setting out

KEY TO MATERIALS:

For Key to Materials refer to drawing 2056/1111