




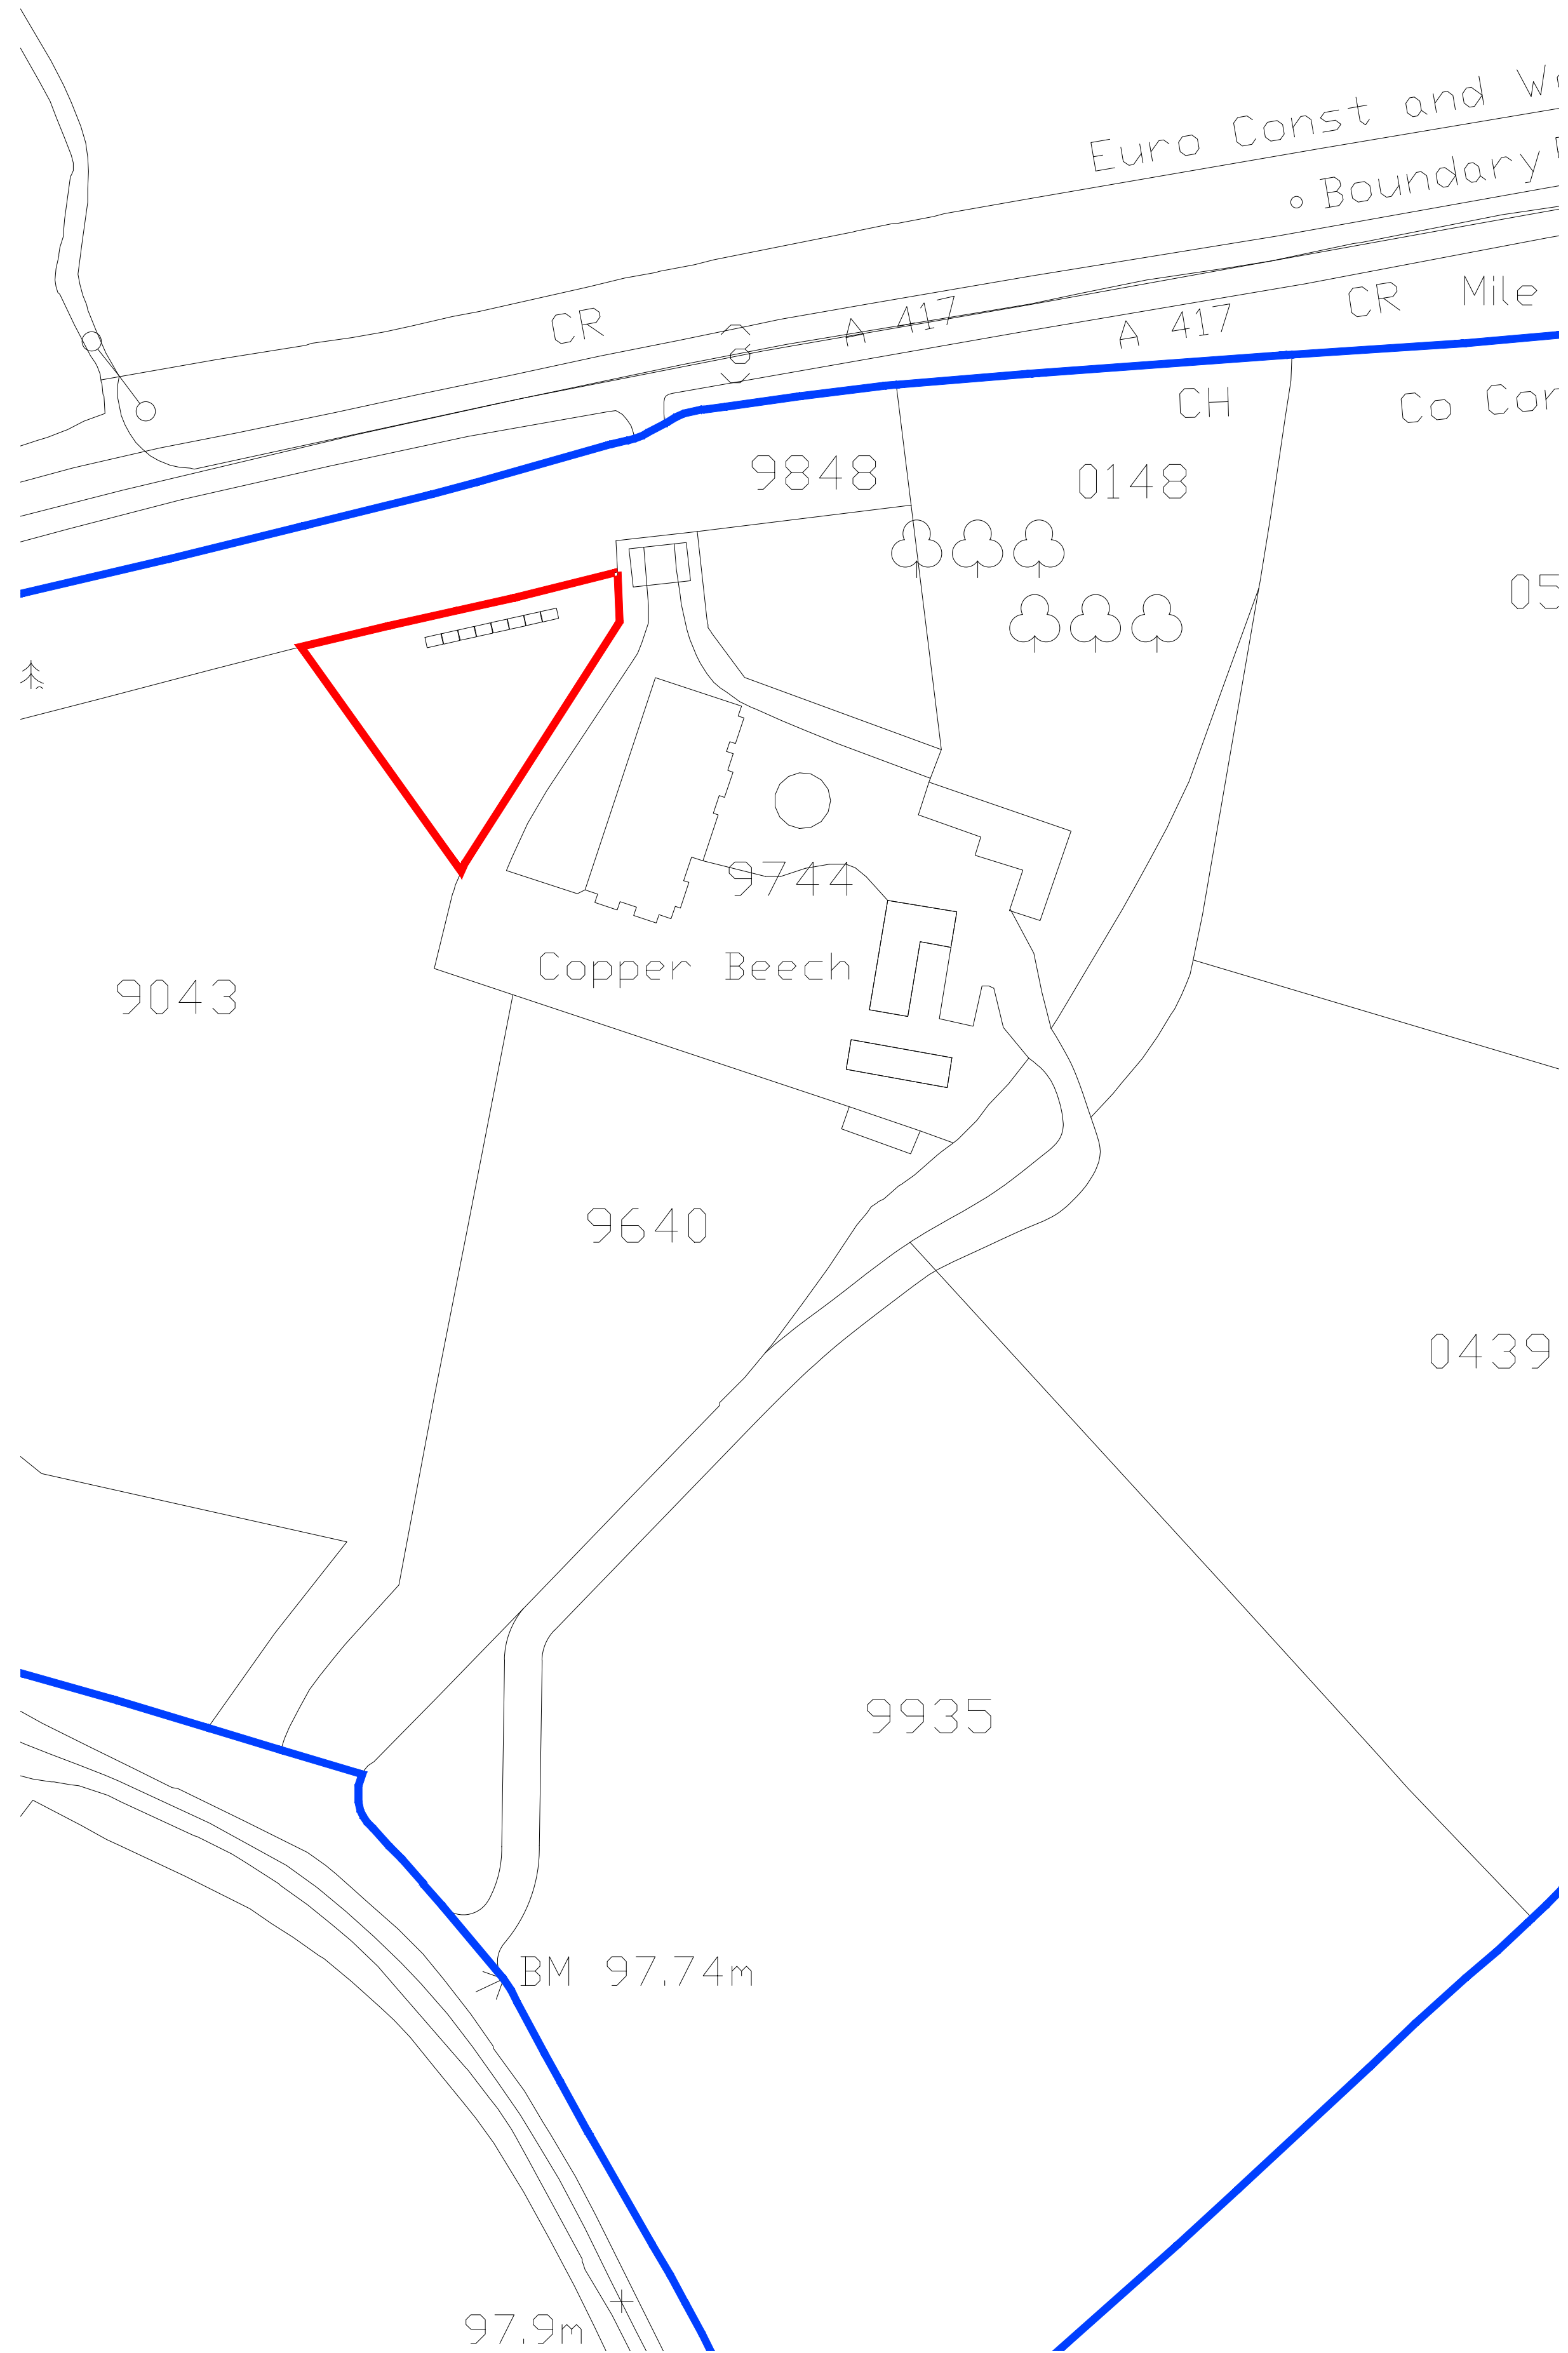

Site Plan as Existing - 1:500

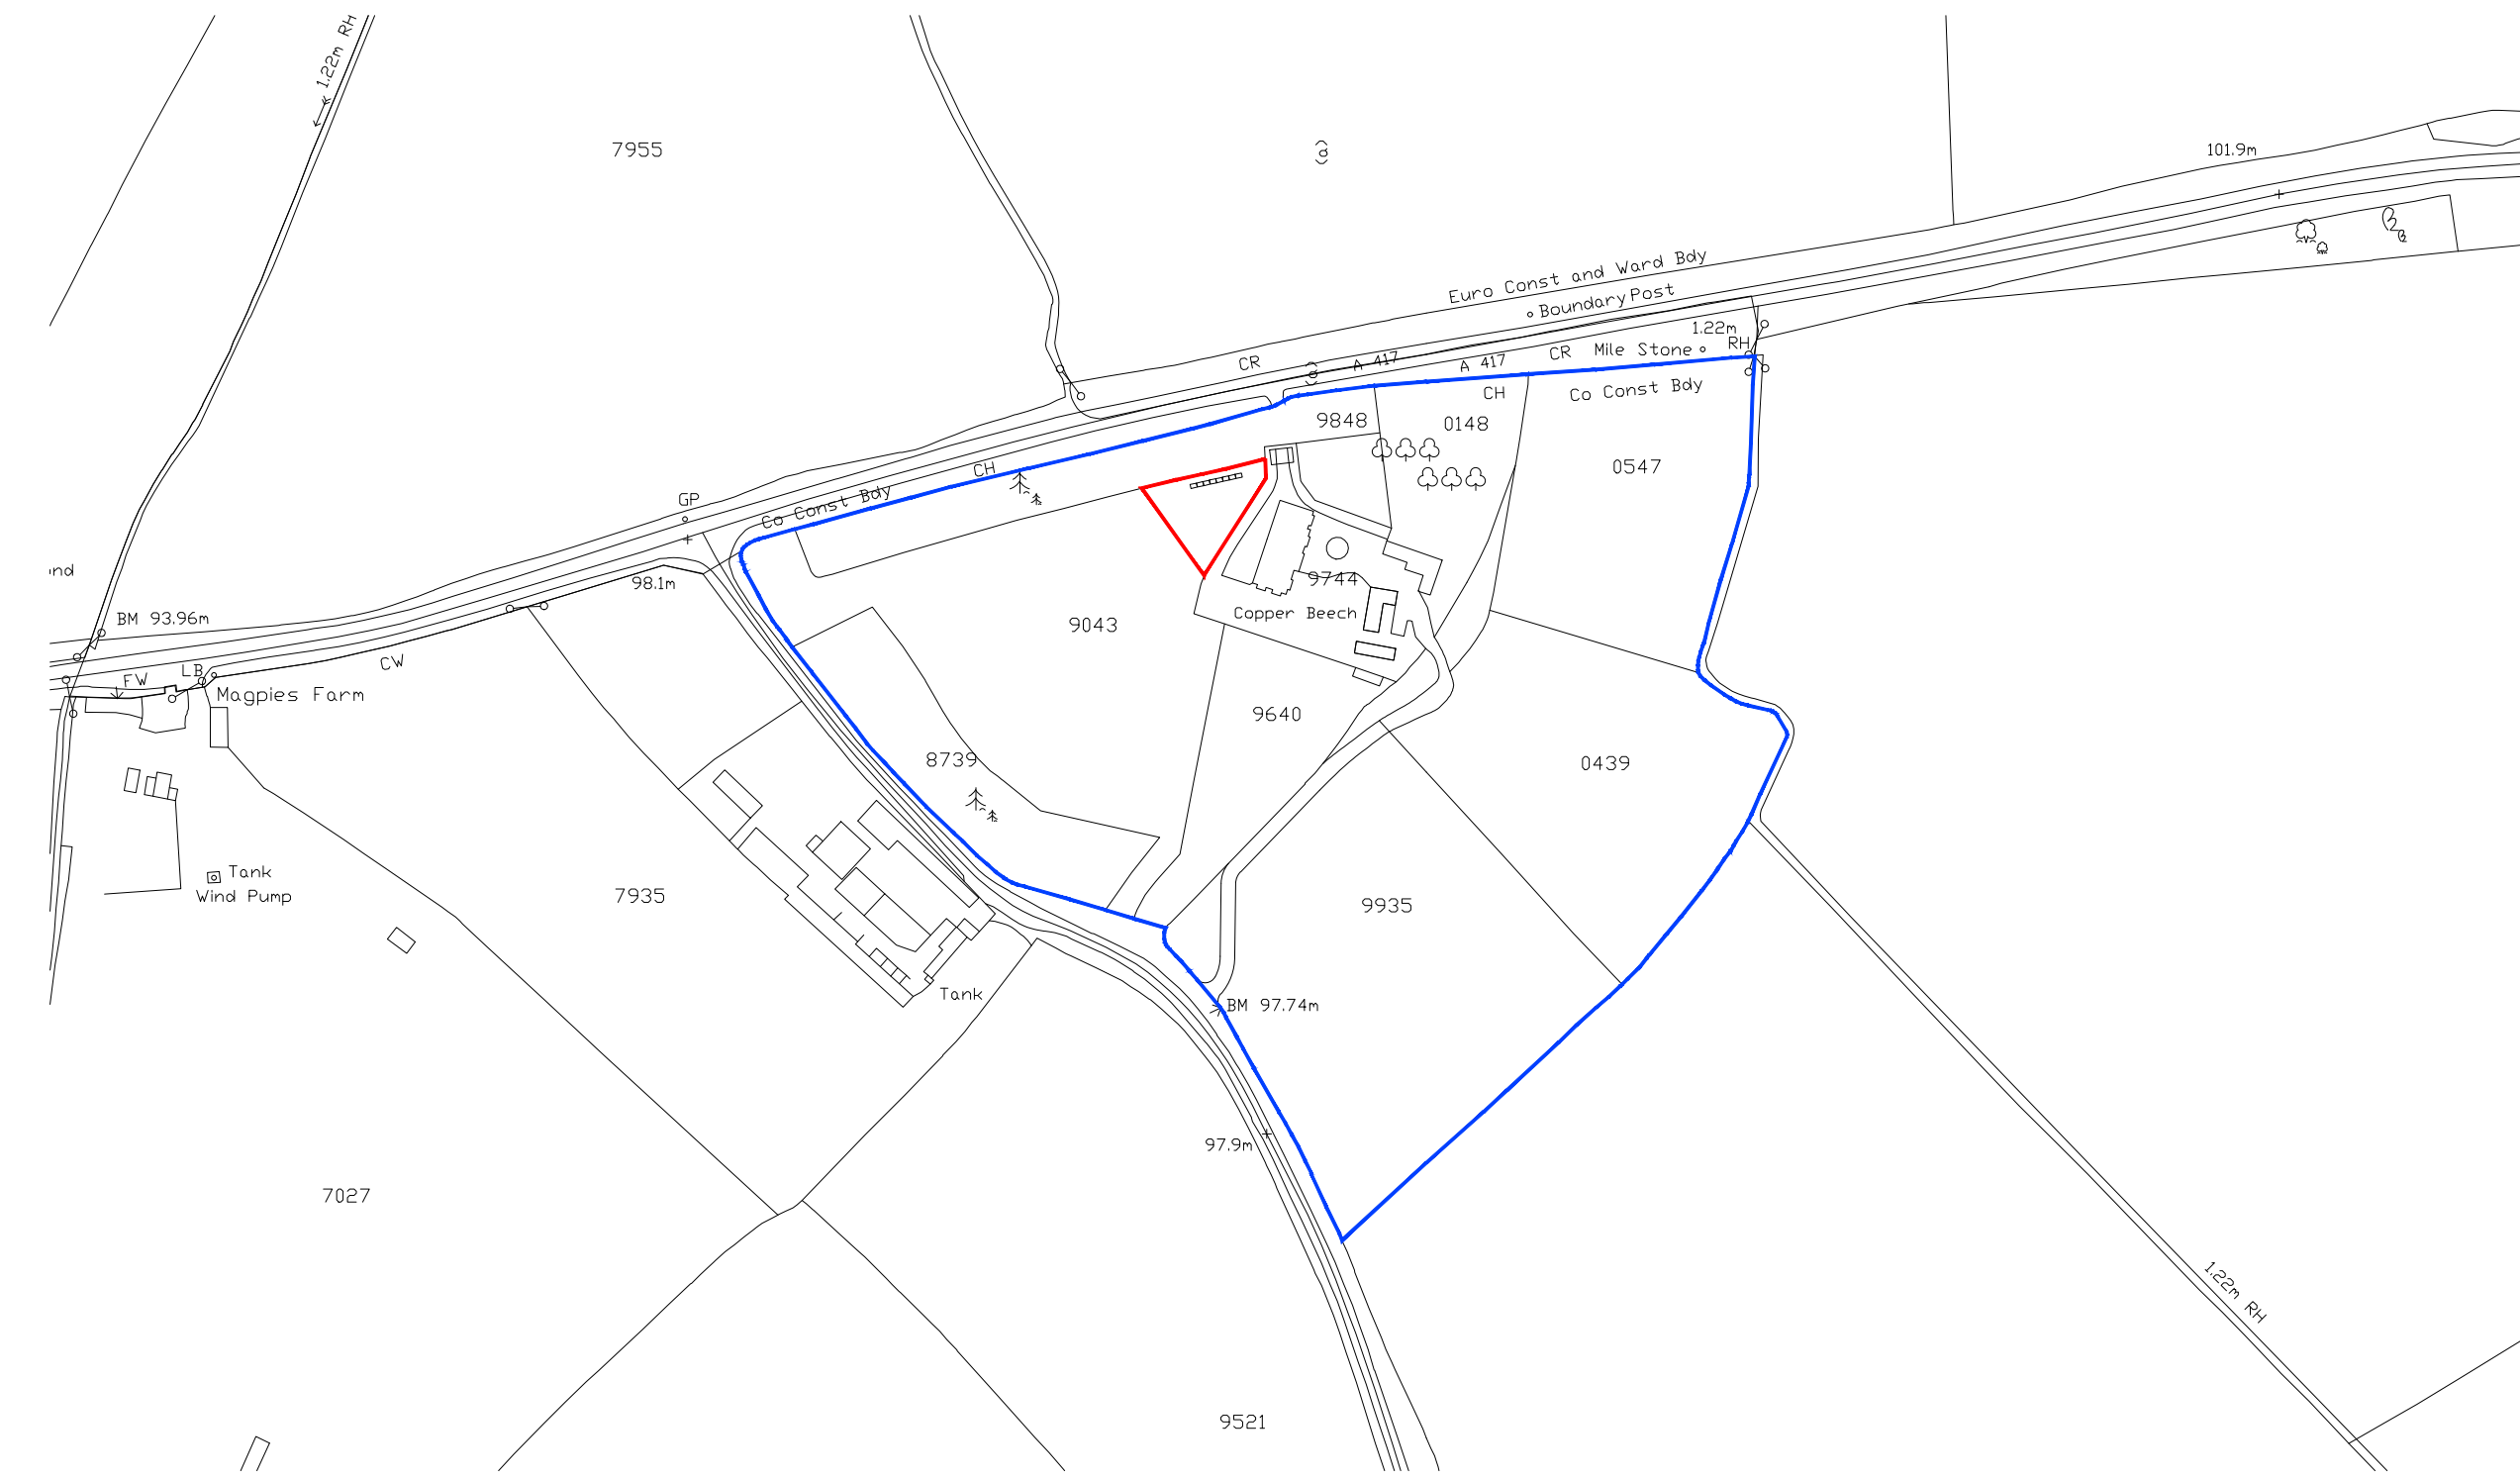

Site Location Plan - 1:1250

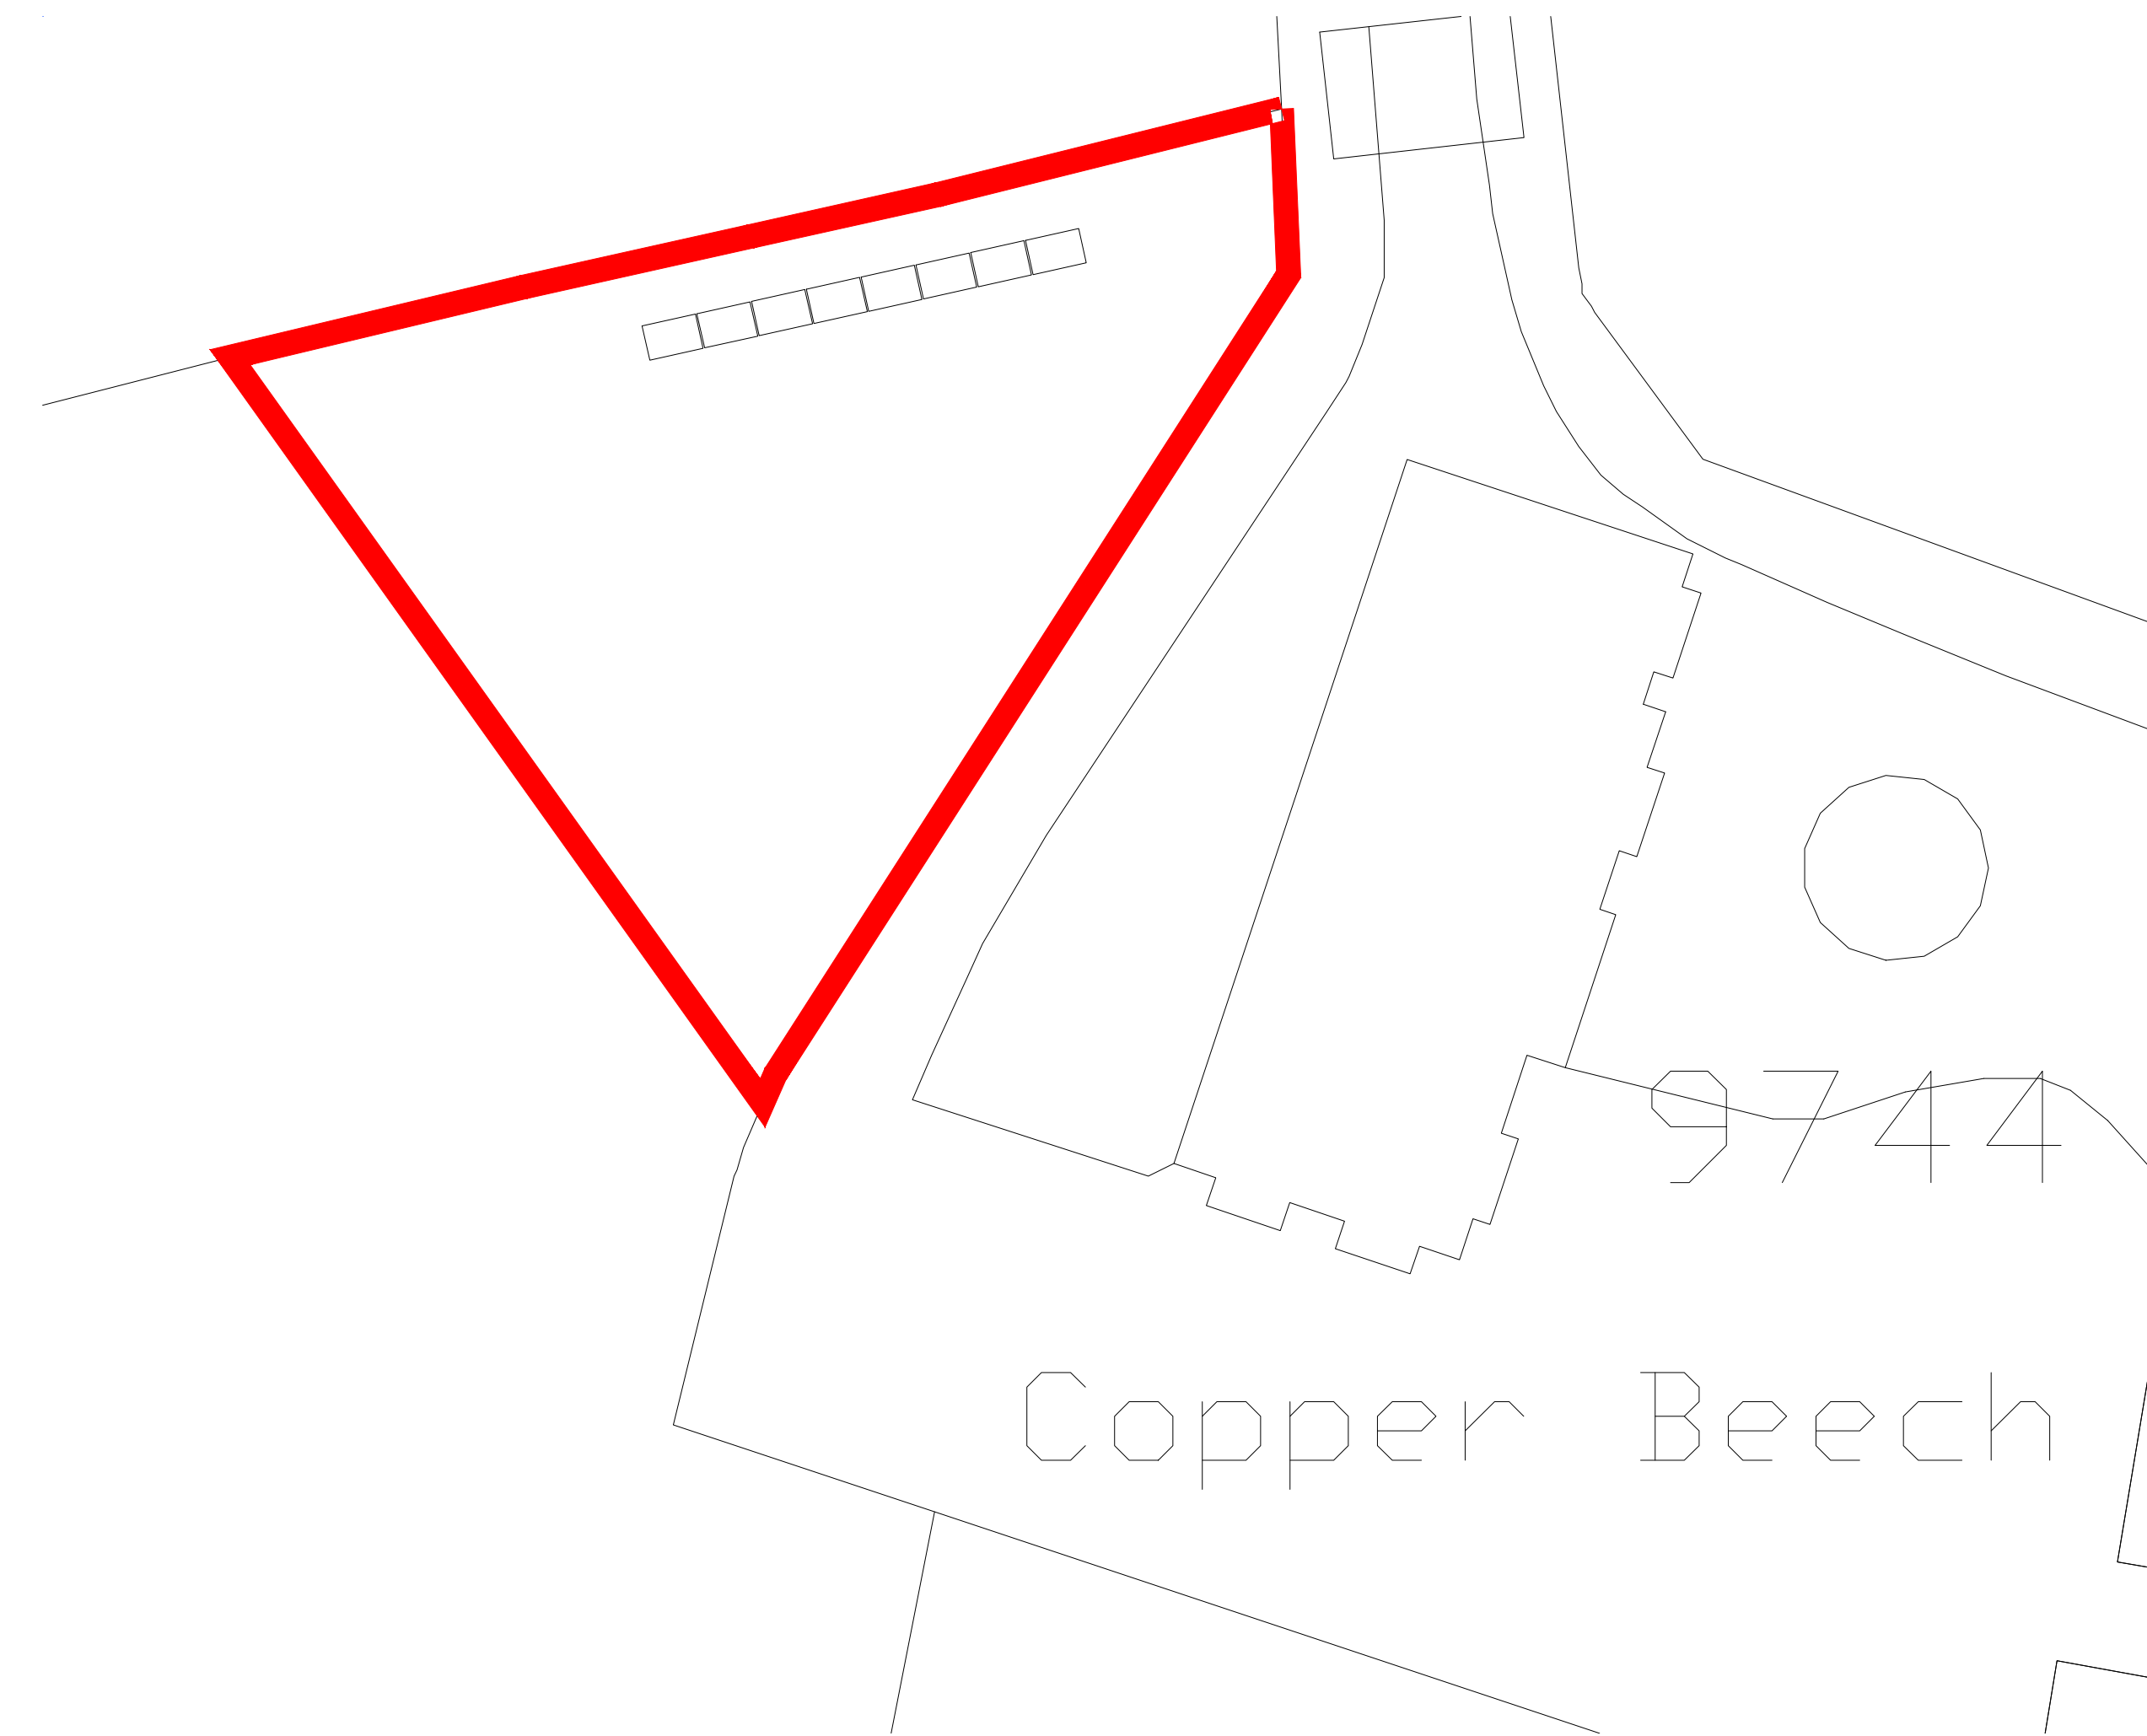

Site Plan as Existing - 1:200

Christopher Stanley

ARCHITECTURE & PLANNING

Christopher Stanley
Watermoor Point, Watermoor Road,
Cirencester, Gloucestershire, GL7 1LF
T : 01285 706560
E : hello@christopher-stanley.co.uk
W : www.christopher-stanley.co.uk

[illegible]

PLANNING

Client

MR & MRS A GARRARD

Project
COPPER BEECH
MARSTON HILL
MEYSEY HAMPTON
GL7 5LH

Drawing Description

LOCATION, ORDANCE SURVEY
SITE PLANS
AS EXISTING

Scale AS SHOWN	Sheet Size A1	Date OCT 25
--------------------------	-------------------------	-----------------------

Drawn by AT	Checked by NCR
-----------------------	--------------------------

Project No	Drawing No	Revision
CS-24009	21	PL1

This drawing should not be scaled. Any discrepancies should be notified to Christopher Stanley Architecture & Planning Ltd. If this drawing is issued as digital data for the titled project, use this data for reference purposes only to assist in co-ordinating work. Christopher Stanley Architecture & Planning Ltd take no responsibility for its accuracy. This drawing is copyright of Christopher Stanley Architecture & Planning Ltd and may not be copied or reproduced without permission.