



Front Elevation as Existing - 1:50
(South East)



Side Elevation as Existing - 1:50
(South West)

 


Side Elevation as Existing - 1:50
(North East)

 

Rear Elevation as Existing - 1:50
(North West)




Front Elevation as Proposed - 1:50
(South East)

 

Side Elevation as Proposed - 1:50
(South West)



Side Elevation as Proposed - 1:50
(North East)

 


Rear Elevation as Proposed - 1:50
(North West)

Christopher
Stanley

ARCHITECTURE & PLANNING

Christopher Stanley
Watermoor Point, Watermoor Road,
Cirencester, Gloucestershire, GL7 1LF
T : 01285 706560
E : hello@christopher-stanley.co.uk
W: www.christopher-stanley.co.uk

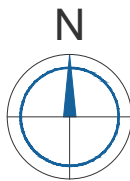

Revision Schedule			
Rev	Description	Date	By
PL0	Issued for Planning.	06/01/26	AT
PL1	Number of panels increased & resubmitted for planning approval.	09/03/26	AT

PLANNING

Client

MR & MRS A GARRARD

Project
COPPER BEECH
MARSTON HILL
MEYSEY HAMPTON
GL7 5LH

Drawing Description

ROOF PLAN
AS PROPOSED

Scale	Sheet Size	Date
AS SHOWN	A1	OCT 25

Drawn by	Checked by
AT	NCR

Project No	Drawing No	Revision
CS-24009	23	PL1

This drawing should not be scaled. Any discrepancies should be notified to Christopher Stanley Architecture & Planning Ltd. If this drawing is issued as digital data for the titled project, use this data for reference purposes only to assist in co-ordinating work. Christopher Stanley Architecture & Planning Ltd take no responsibility for its accuracy. This drawing is copyright of Christopher Stanley Architecture & Planning Ltd and may not be copied or reproduced without permission.