



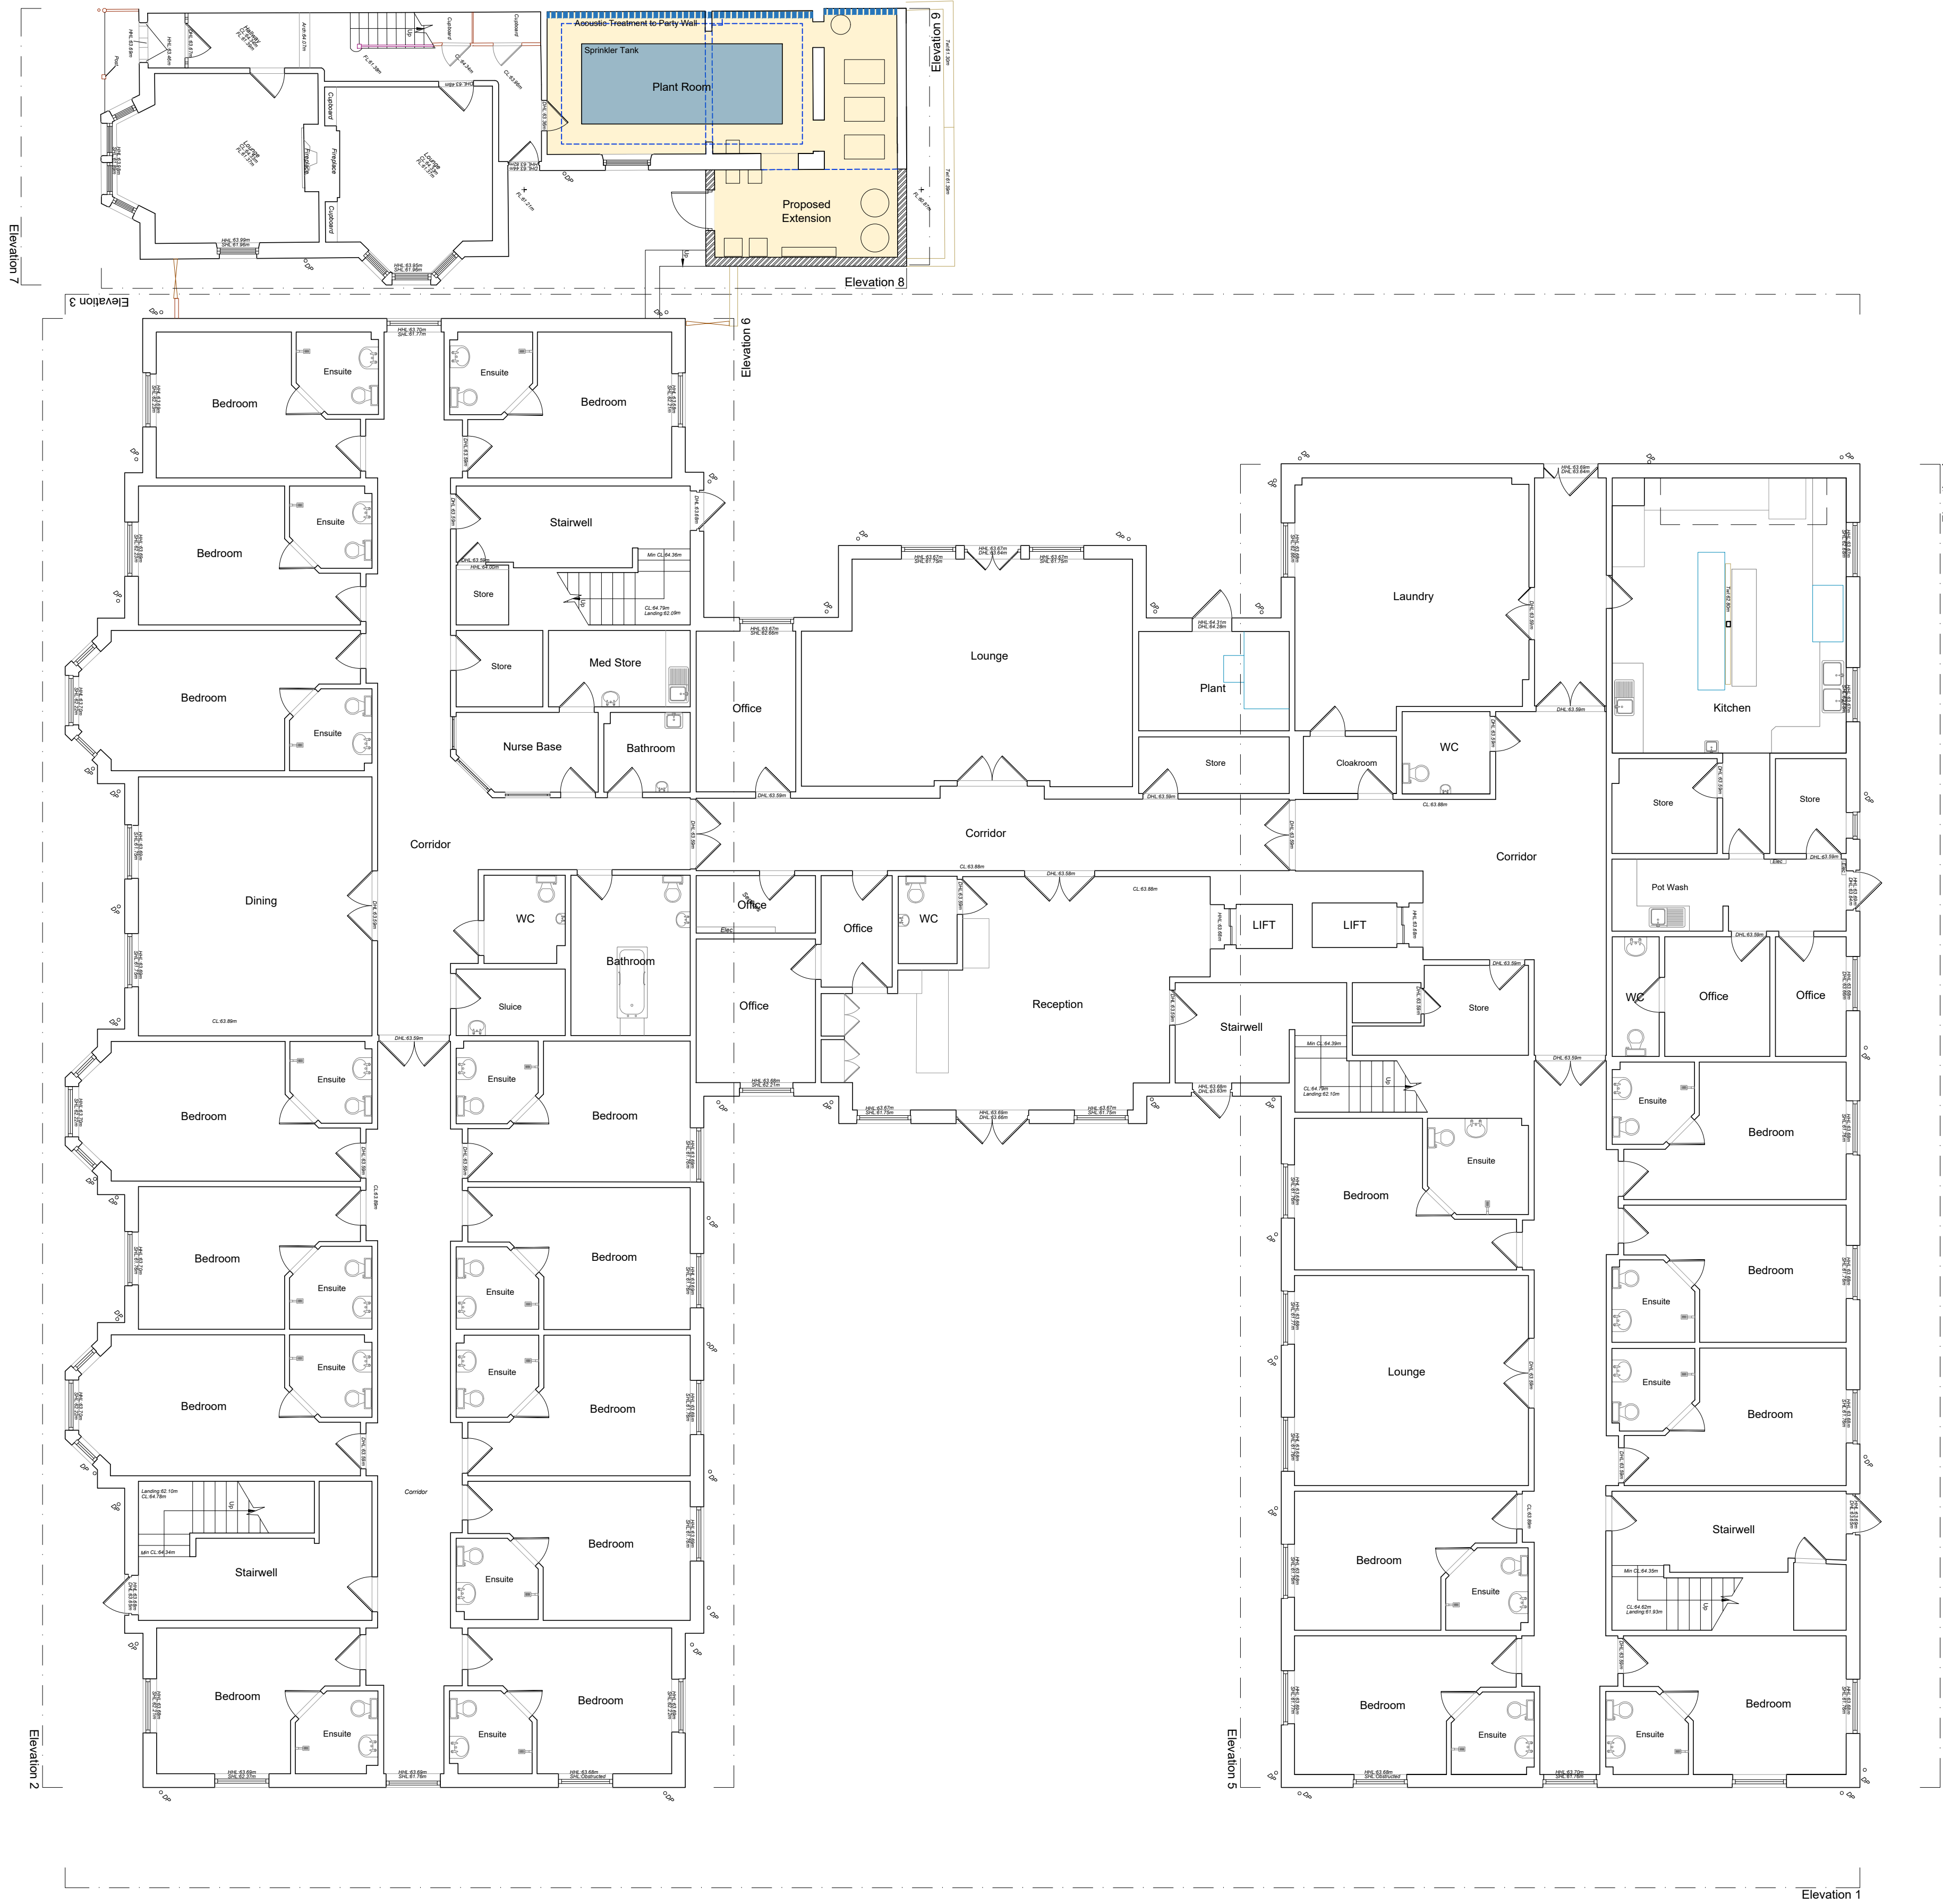

GROUND FLOOR PLAN

NOTES:

ANY DISCREPANCIES TO BE BROUGHT TO THE ATTENTION OF OSMOND TRICKS. COPYRIGHT OF OSMOND TRICKS. DO NOT SCALE

 

|   |                                                                     |                            |                    |          |
|---|---------------------------------------------------------------------|----------------------------|--------------------|----------|
|  <b>OSMOND<br/>TRICKS</b> | ARCHITECTURE & DESIGN<br>8-10 WHITE LADIES ROAD - BRISTOL - BS2 1PD |                            | Country Court Care |          |
|   | Westbury Court Care Home<br>8 Station Road<br>Westbury, BA13 3JH    | Proposed Ground Floor Plan | 2411               | 100      |
|   | SCALE: 1:100                                                        |                            | 19.11.2025         | SIZE: A1 |