



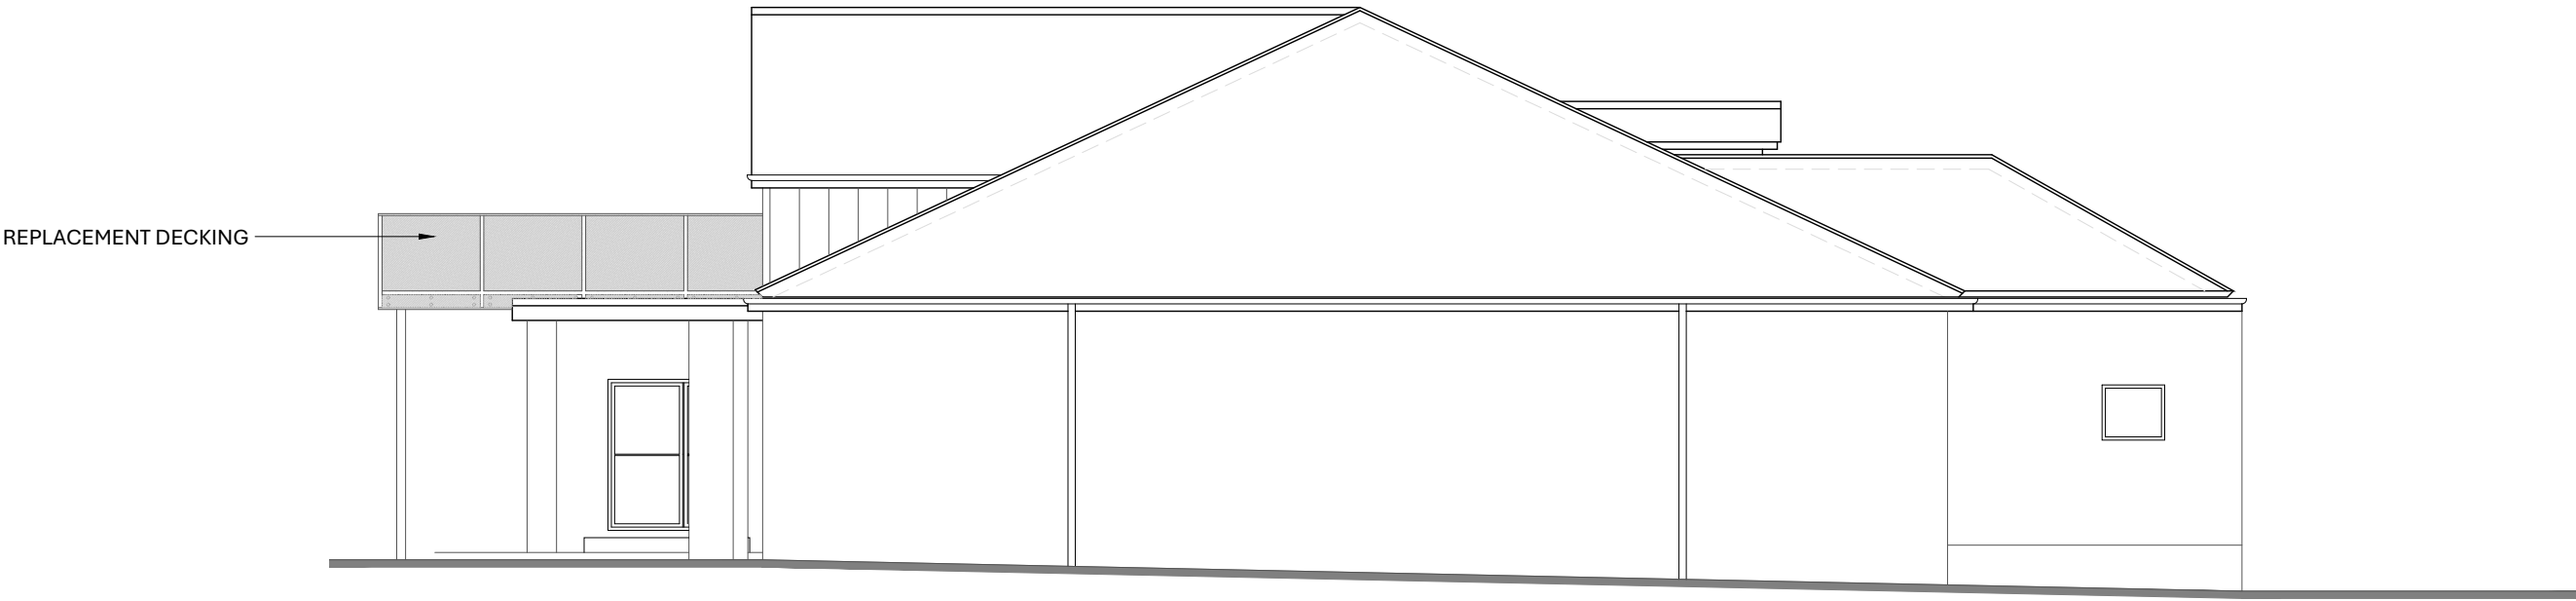


SOUTH-EAST ELEVATION
SCALE 1:100



NORTH-WEST ELEVATION
SCALE 1:100

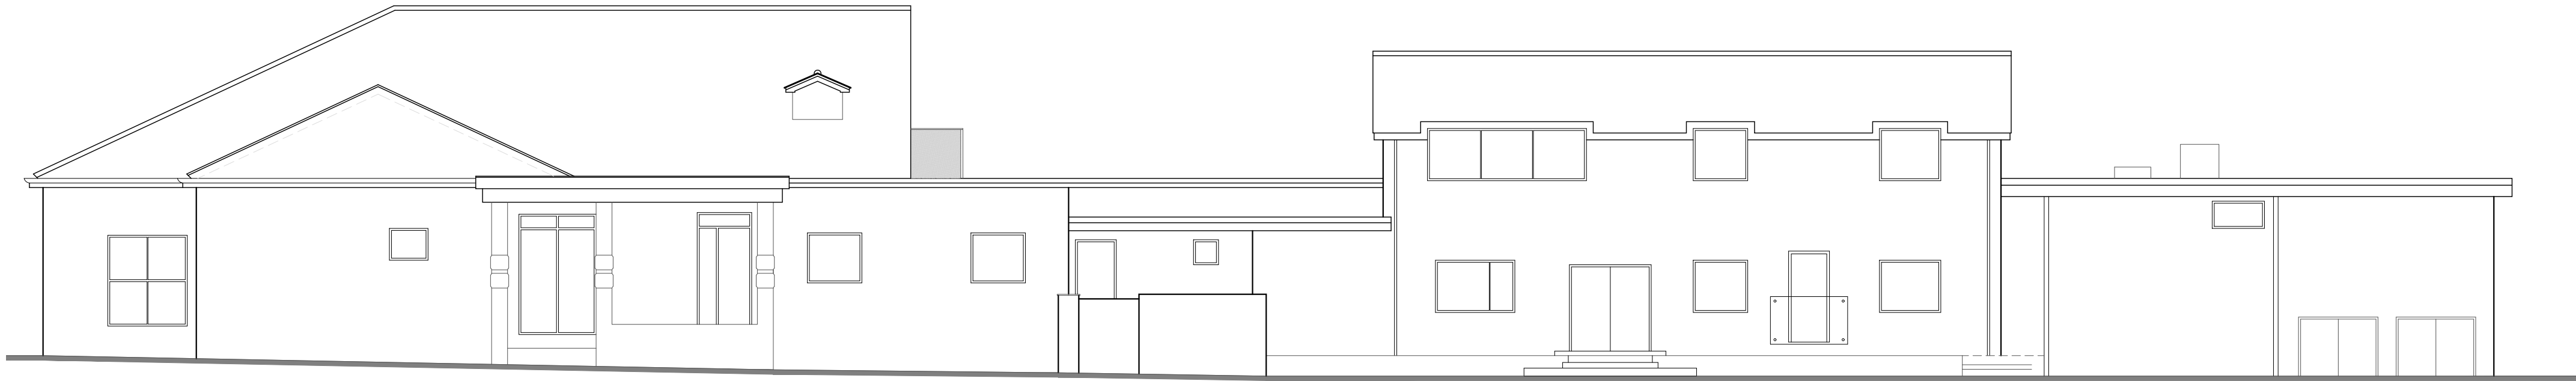

NORTH-EAST ELEVATION
SCALE 1:100

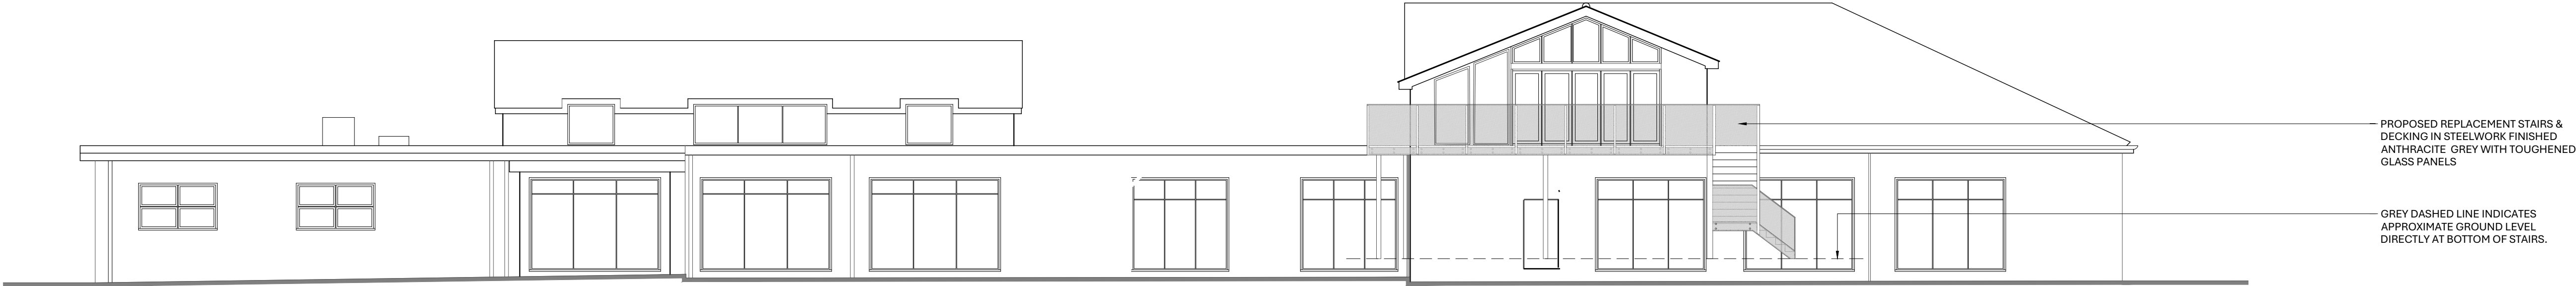

SOUTH-WEST ELEVATION
SCALE 1:100

Rev	Date	Description	By	Chkd
SIMPSON HILDER Chartered Architects 023 8028 3798 simpsonhilder.co.uk Project SALISBURY & SOUTH WILTS GOLF CLUB NETHERHAMPTON ROAD SALISBURY SP2 8PR Description PROPOSED ELEVATIONS PLANNING Drawn BL Checked GL Date JANUARY 2026 Revision Drawing No. 10131.101				
Original size 100mm @A1				

