




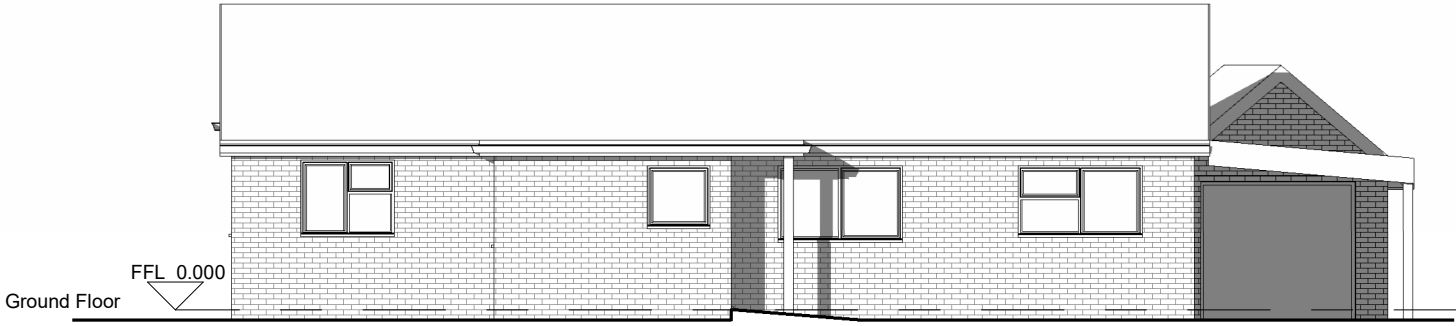


Front Elevation  
1 : 100

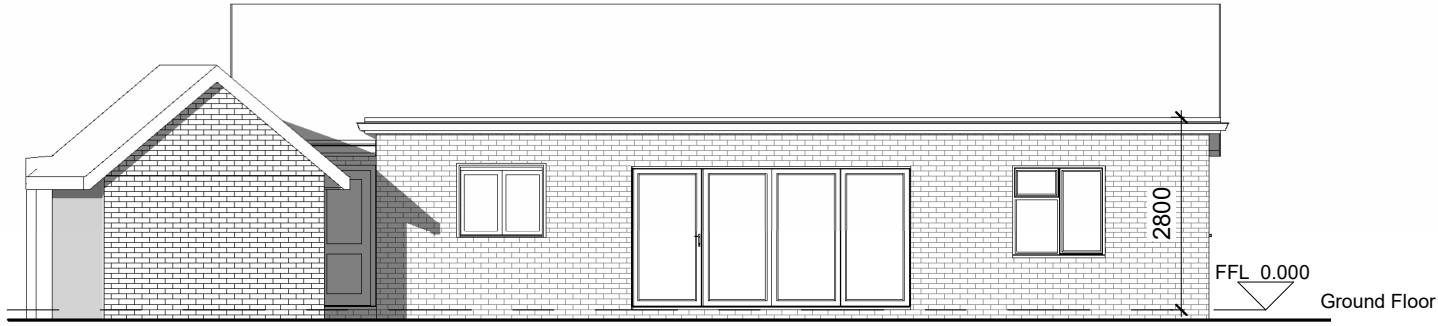


Rear Elevation  
1 : 100

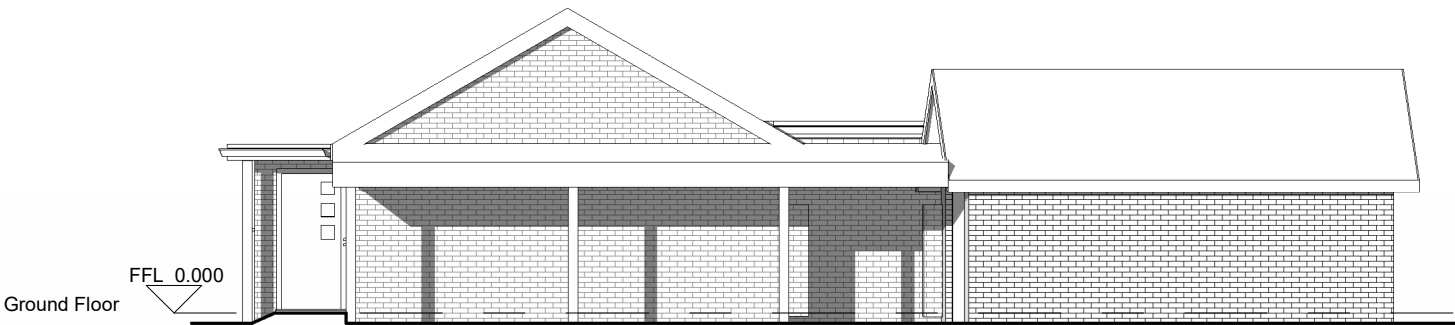


Side Elevation A  
1 : 100

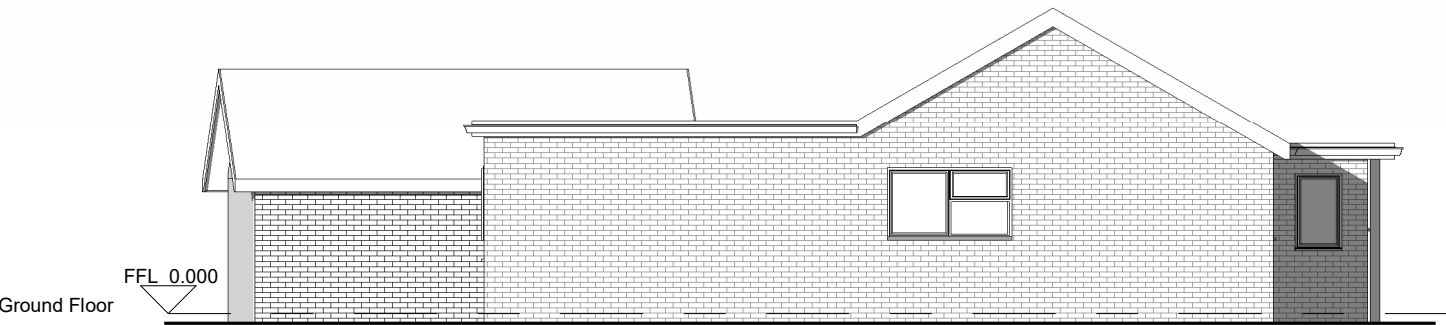

Side Elevation B  
1 : 100

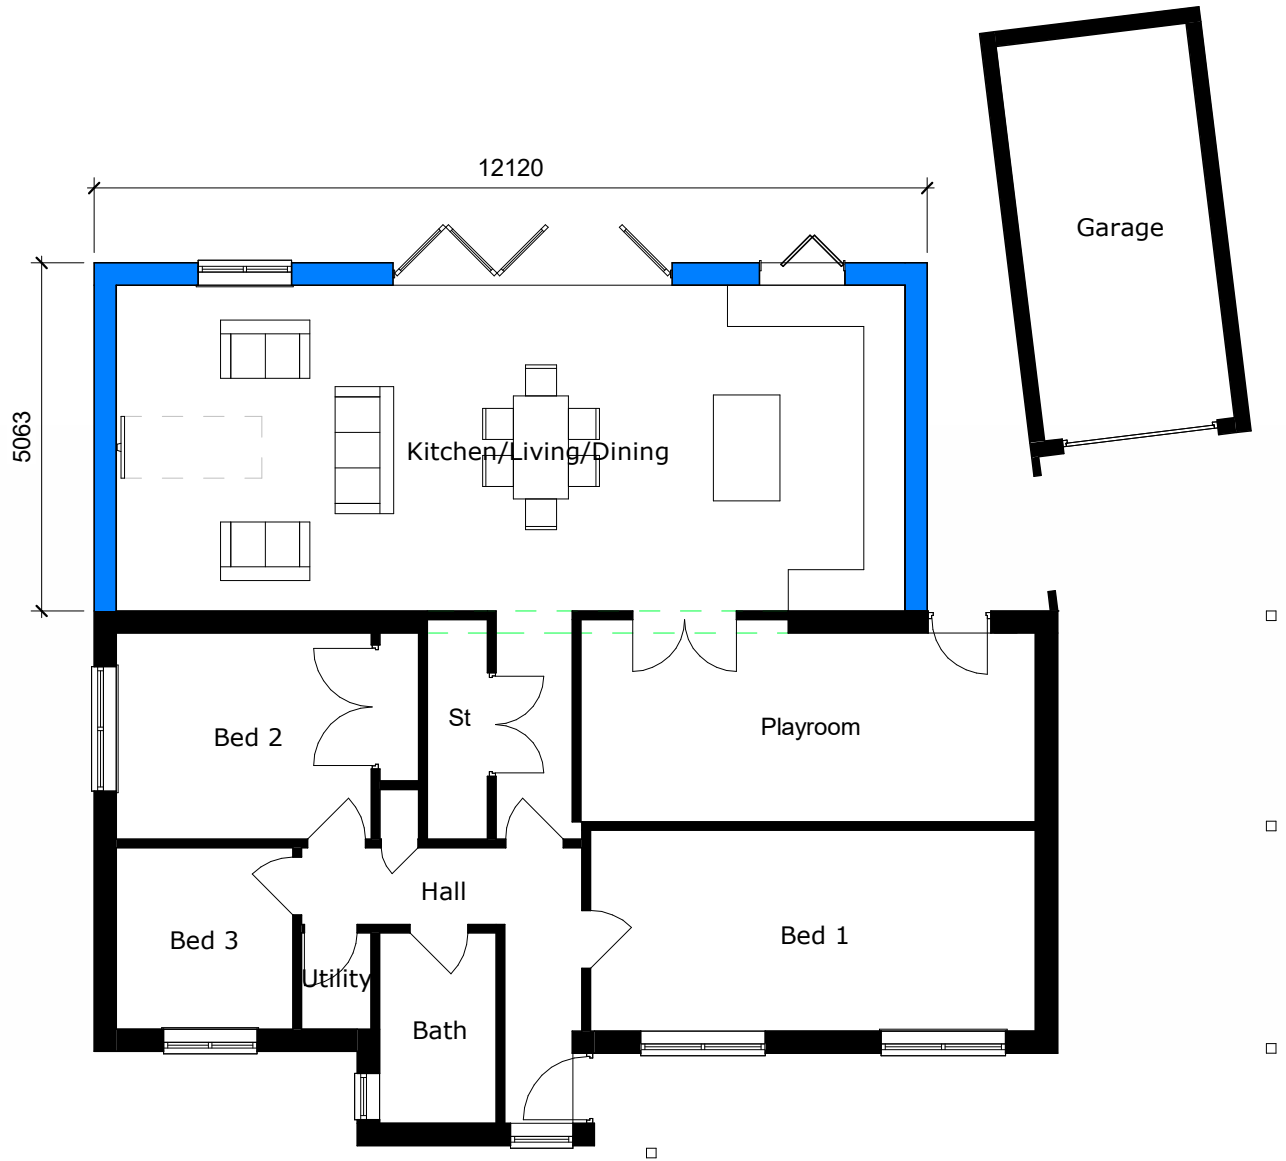

Ground Floor  
1 : 100

 

**Please Note:**

This drawing can only be scaled for planning purposes. Dimensions to be checked on site and any discrepancies are to be highlighted to the Architect prior to construction.

Topographical / Ordnance Survey information shown has been prepared by a third party. HGP accept no responsibility for accuracy or completeness of the survey.

This drawing is to be read in conjunction with all other project drawings, construction notes and / or project specifications including those by other project consultants and specialists. All discrepancies should be reported immediately.

Design subject to detail development / approval. Measurements and accommodation schedules subject to amendments following coordinated input by others. Costings cannot be finalised until approval / confirmation by relevant authorities and Client.

## Proposed Plan and Elevations

|                        |             |
|------------------------|-------------|
| PROJECT                | JOB NO.     |
| Greenjaro, Clay Street | XX          |
| SCALE                  | DATE        |
| 1 : 100@ A2            | Feb '26     |
| DRAWN BY/CHECKED BY    | REVISION    |
| HE / HJE               |             |
| DWG#                   | STATUS      |
| -A101                  | PRELIMINARY |

| Rev. | Description | DATE | DB | CB |
|------|-------------|------|----|----|
|------|-------------|------|----|----|

hgp

© HGP Architects Ltd.  
Furzehall Farm, Wickham Road  
Fareham, Hampshire, PO16 7JH

01329 283 225  
email@hgp-architects.co.uk  
hgp-architects.co.uk