



Calne DO - Existing West Elevation (1:100)- REV A

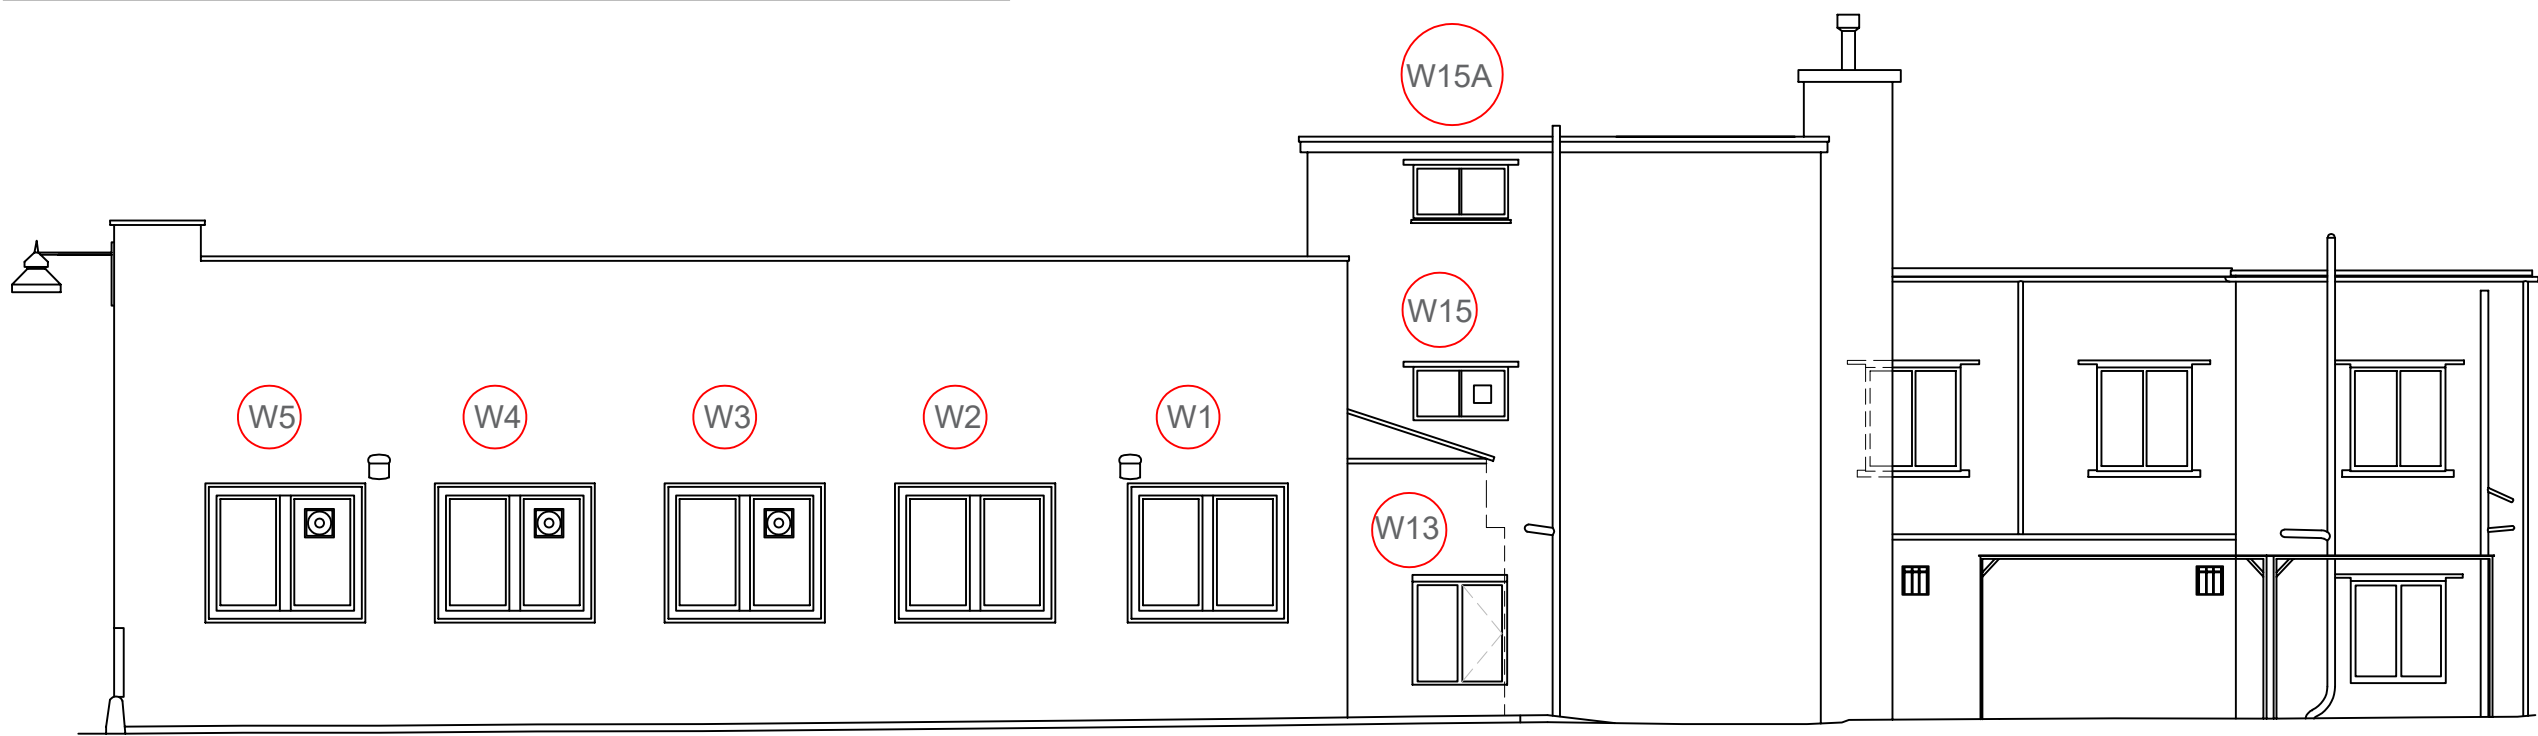

Calne DO - Existing South Elevation (1:100)- REV A

 

DO NOT SCALE: USE ONLY WRITTEN DIMENSIONS. ALL DIMENSIONS MUST BE VERIFIED PRIOR TO THE WORKS BEING PUT INTO HAND AND DISCREPANCIES REPORTED TO THE ORIGINATOR.

CLIENT:

Royal Mail Group
Property & Facilities Solutions



PROJECT

PROJECT TITLE: Calne DO - Window Replacement
PROPERTY ADDRESS: 22-24 High Street, Calne, SN11 0BP

DRAWING TITLE: Calne DO - Existing South & West Elevations- REV A
Drawing No: 100118450.005

PAPER SIZE:	DRAWN BY:	CHECKED BY:	CO-ORD CHECK BY:
A3	JY	KG	WH
SCALE:	DATE:	DATE:	DATE:
1:100 @ A3	19.02.2026	19.02.2026	19.02.2026

STATUS
01. DESIGN 02. DESIGN CONCLUSION 03. PLANNING
04. PRODUCTION INFORMATION 05. BUILDING REGULATIONS
06. TENDER 07. CONSTRUCTION
08. FINAL CONSTRUCTION 09. SPARE
DRAWING STATUS: 03

01. PRELIMINARY 02. FOR COMMENT 03. FOR APPROVAL

DRAWING STATUS: 02



AtkinsRéalis, The Hub, 500 Park Avenue, Aztec West,
Bristol, BS32 4RZ
Tel: 01454 662000
Email: bristol@atkinsrealis.com