




EXISTING SOUTH EAST ELEVATION
Scale 1:100



EXISTING NORTH EAST ELEVATION
Scale 1:50




EXISTING NORTH WEST ELEVATION
Scale 1:50

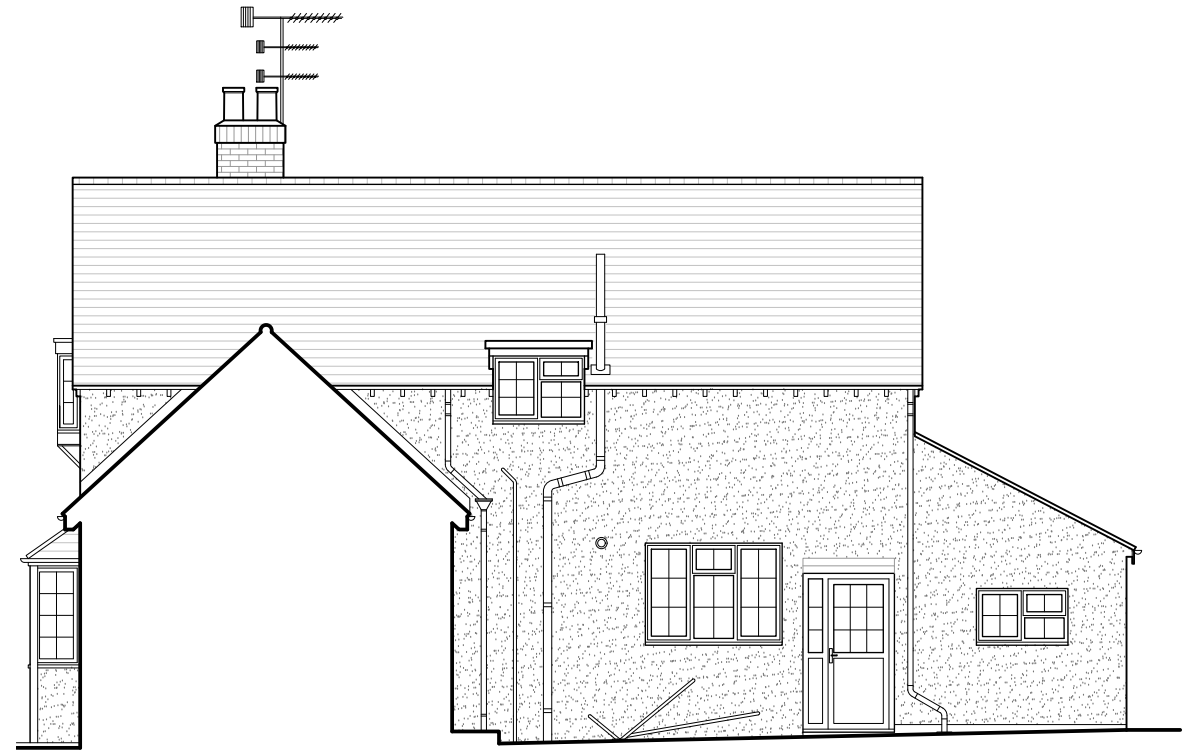

EXISTING SOUTH EAST ELEVATION OF ORIGINAL HOUSE
Scale 1:100




EXISTING NORTH WEST ELEVATION OF ANNEX
Scale 1:100

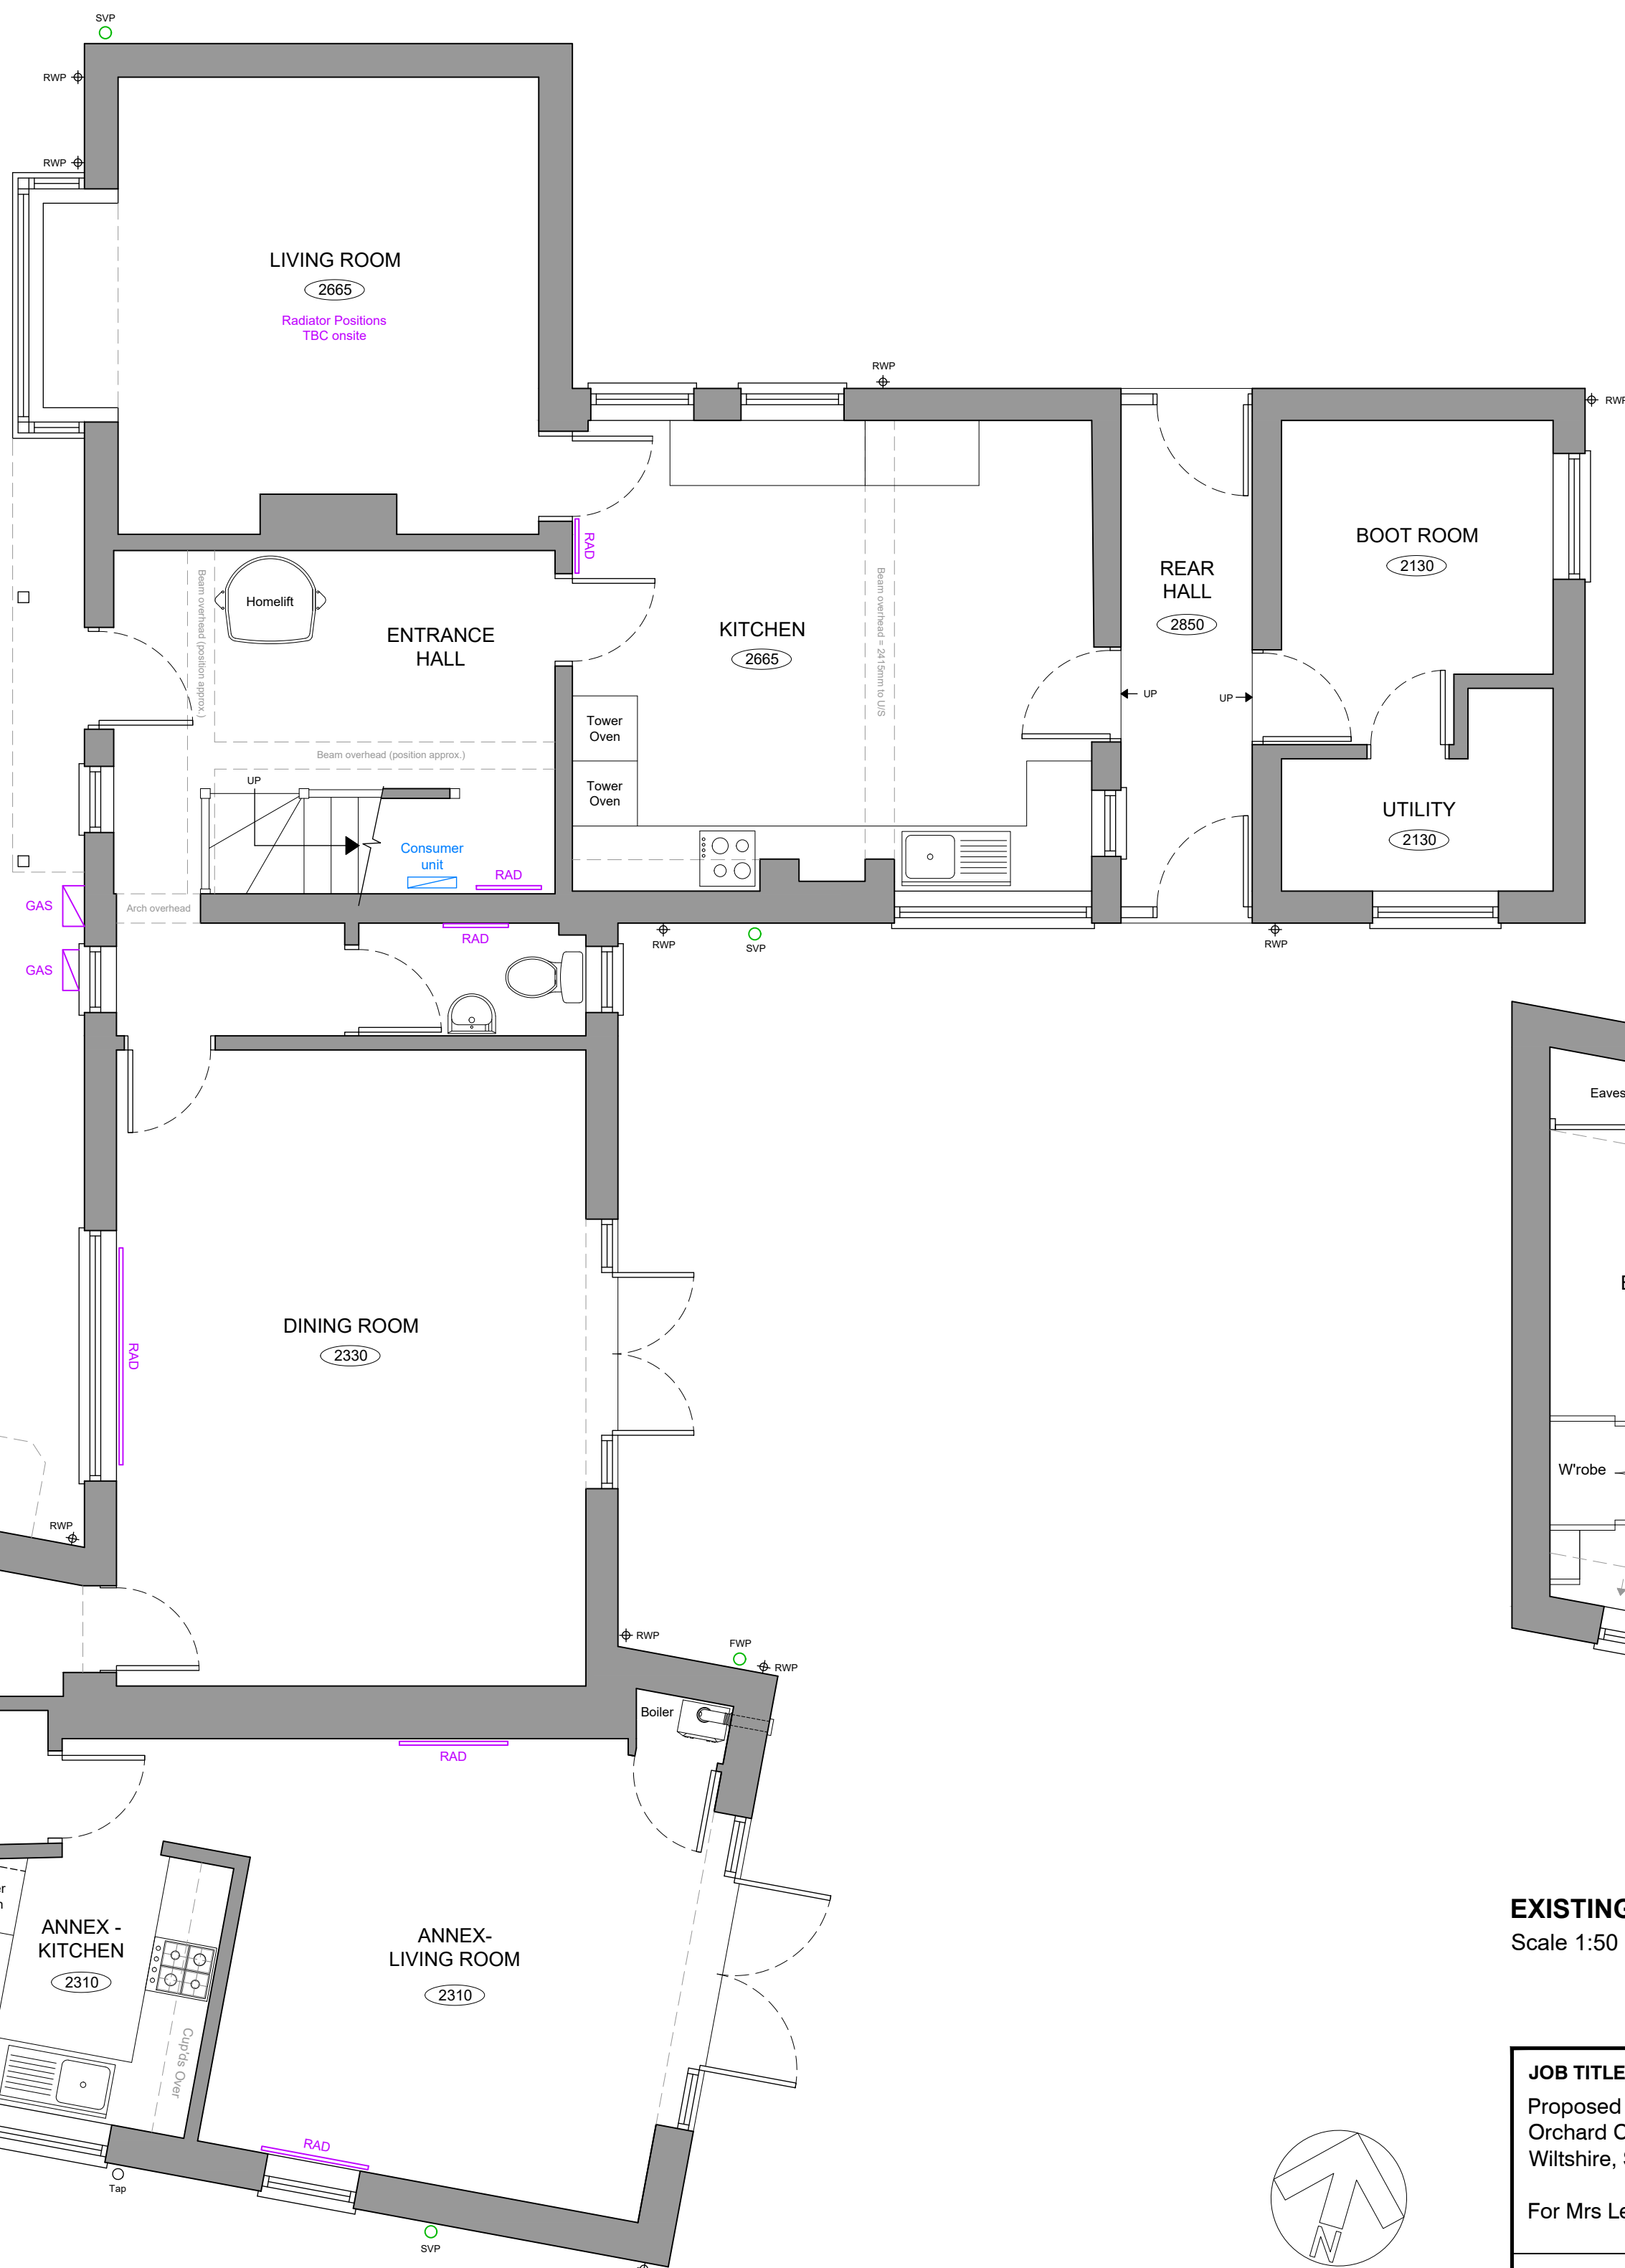



EXISTING GROUND FLOOR PLAN
Scale 1:50



EXISTING SOUTH WEST ELEVATION
Scale 1:50

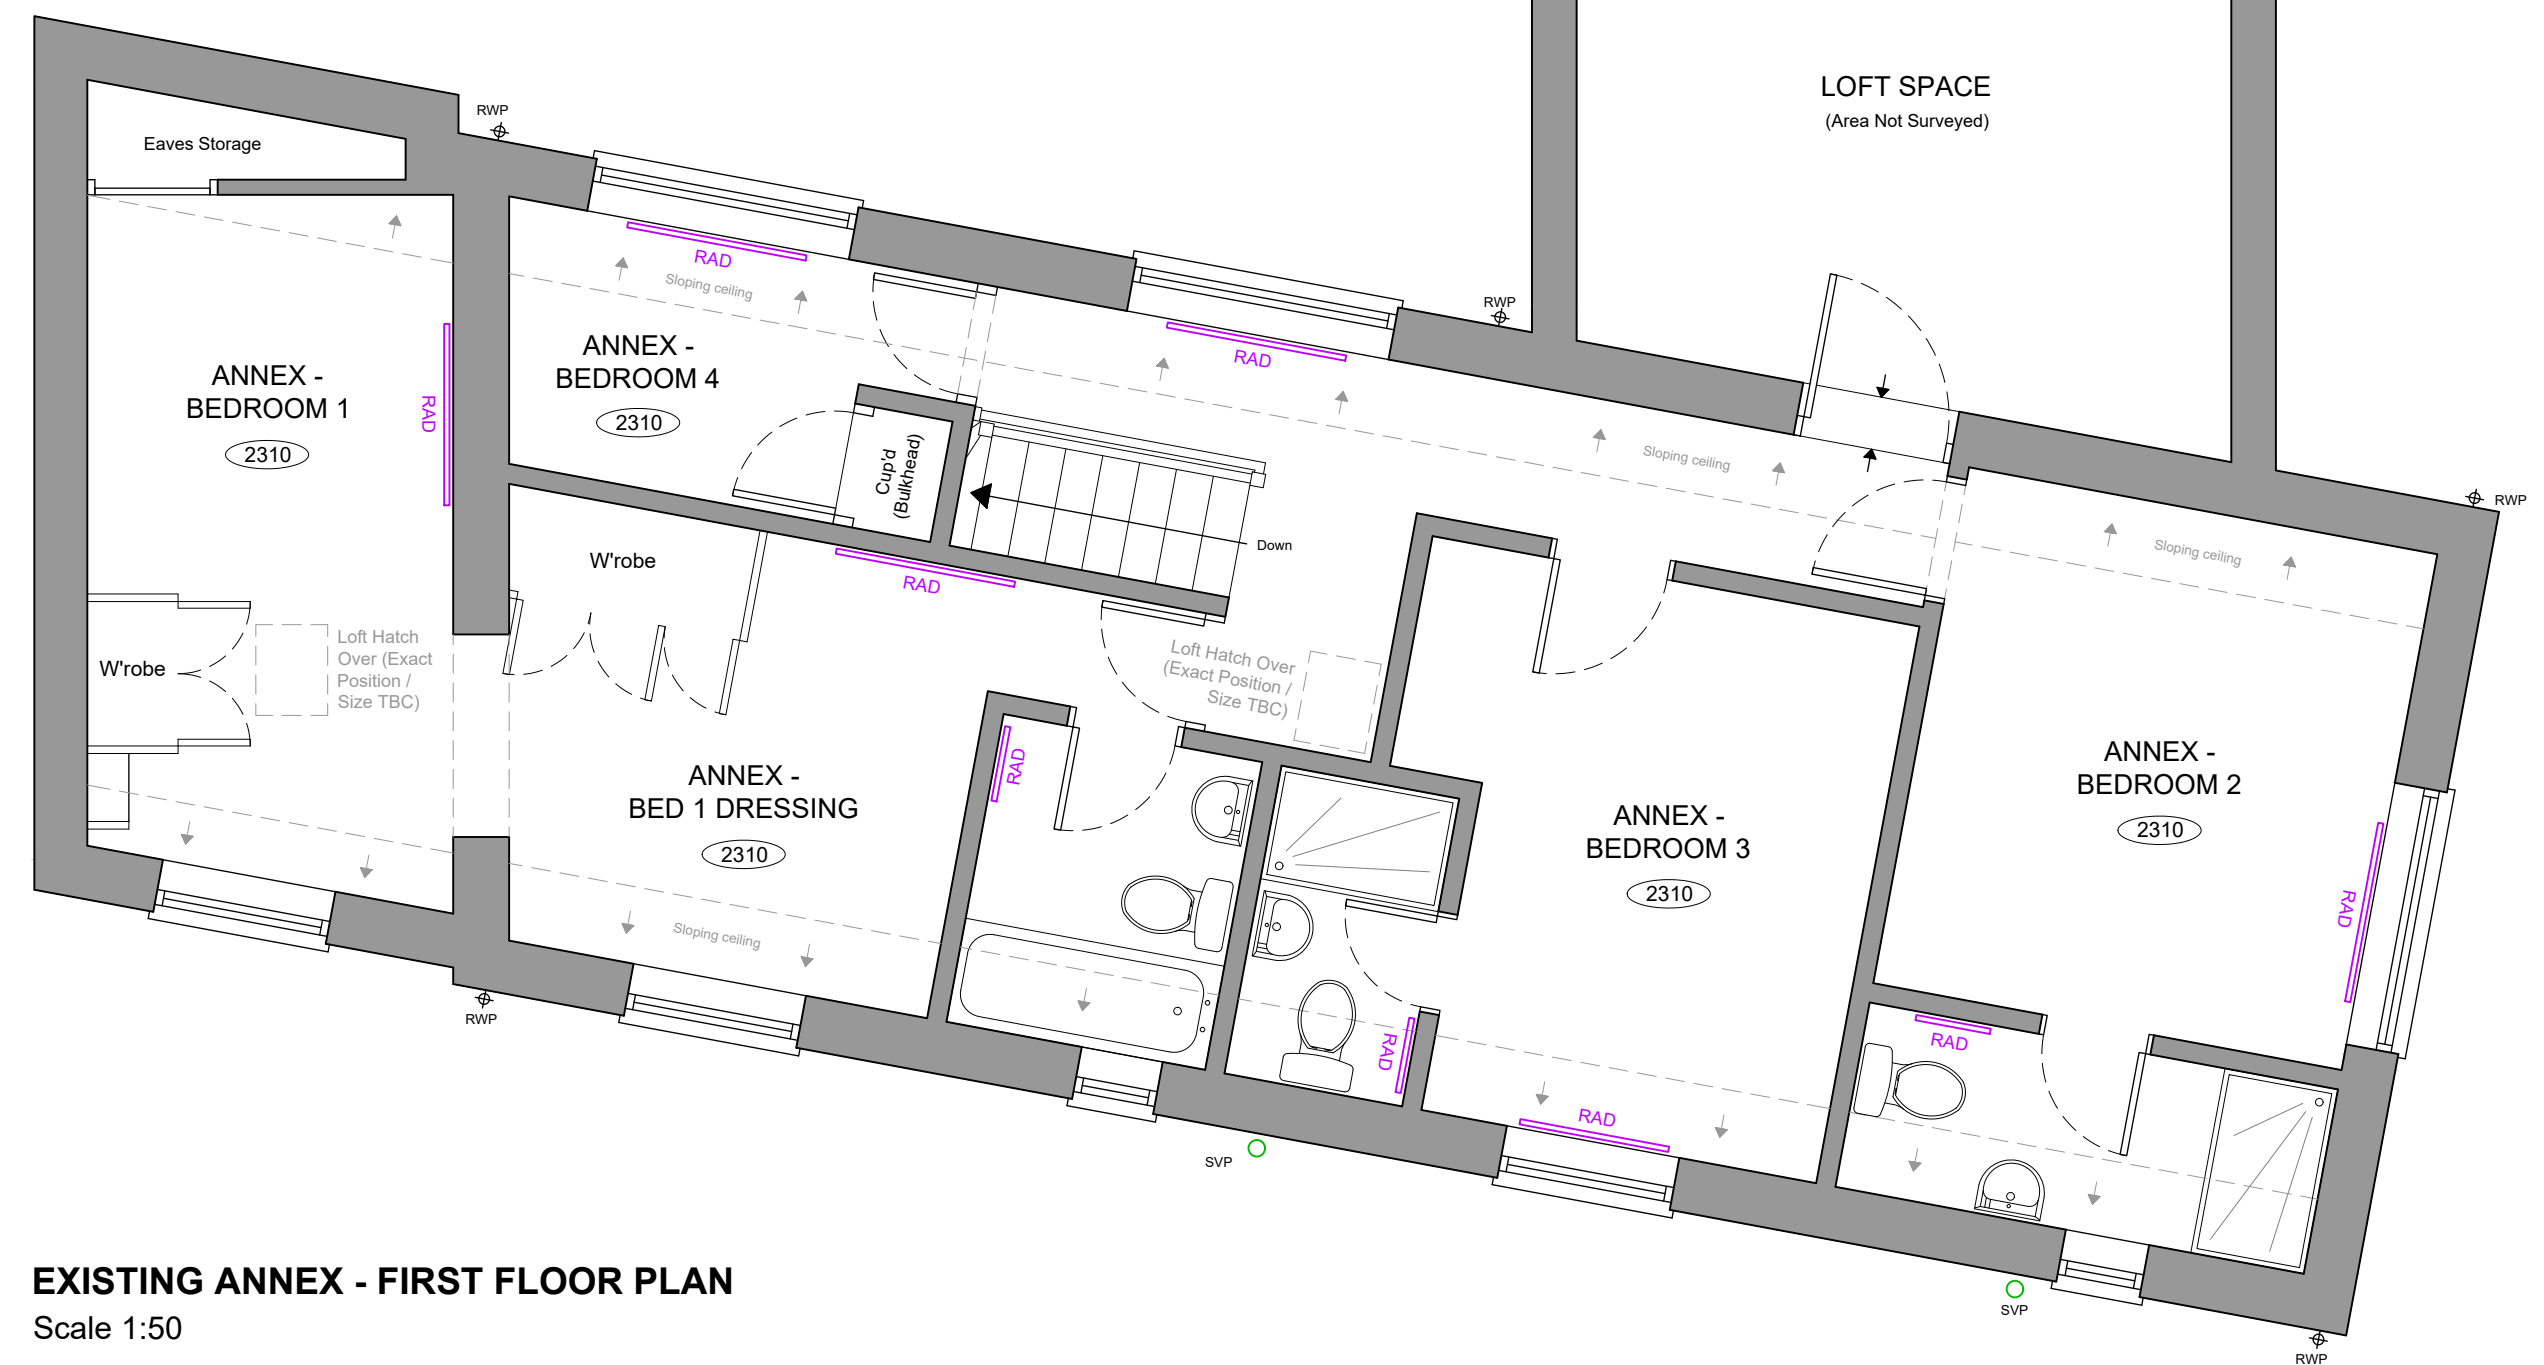

EXISTING ANNEX - FIRST FLOOR PLAN
Scale 1:50

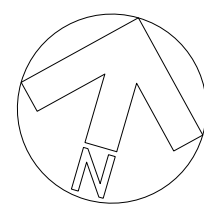 

JOB TITLE: Proposed Extension, Alterations & New Garage, Orchard Close House, Wye Lane, Marlborough, Wiltshire, SN8 1PJ For Mrs Leonora Smith	DRAWING NO: Smith - Orchard Close House - Existing - 01		REV: -		
	REVISION DESCRIPTIONS: -				
DRAWING TITLE: Existing Floor Plans & Elevations	SCALE: As Shown	DATE: August 25	DRAWN BY: BJ	PAPER SIZE: A1	JOB NO: -



Ground Floor
6 Pelhams Court
Marlborough
Wiltshire SN8 2AG

T. 01672 518 278
E. info@tuttlearchserv.co.uk
F. [facebook.com/tuttlearchserv](https://www.facebook.com/tuttlearchserv)
W. tuttlearchserv.co.uk