

NOTE:
OTHER THAN FOR THE PURPOSES OF PLANNING, DO NOT SCALE THESE DRAWINGS. USE WRITTEN DIMENSIONS ONLY. ALL DIMENSIONS TO BE CHECKED ON SITE PRIOR TO COMMENCEMENT OF WORK.
THIS DRAWING IS THE COPYRIGHT OF **SIMPSON HILDER ASSOCIATES** LIMITED AND MAY NOT BE REPRODUCED, COPIED OR ALTERED IN ANY WAY WITHOUT WRITTEN AUTHORITY




REVISION CLOUD



TO BE CONFIRMED


REPLACEMENT DECKING

REPLACEMENT DECKING

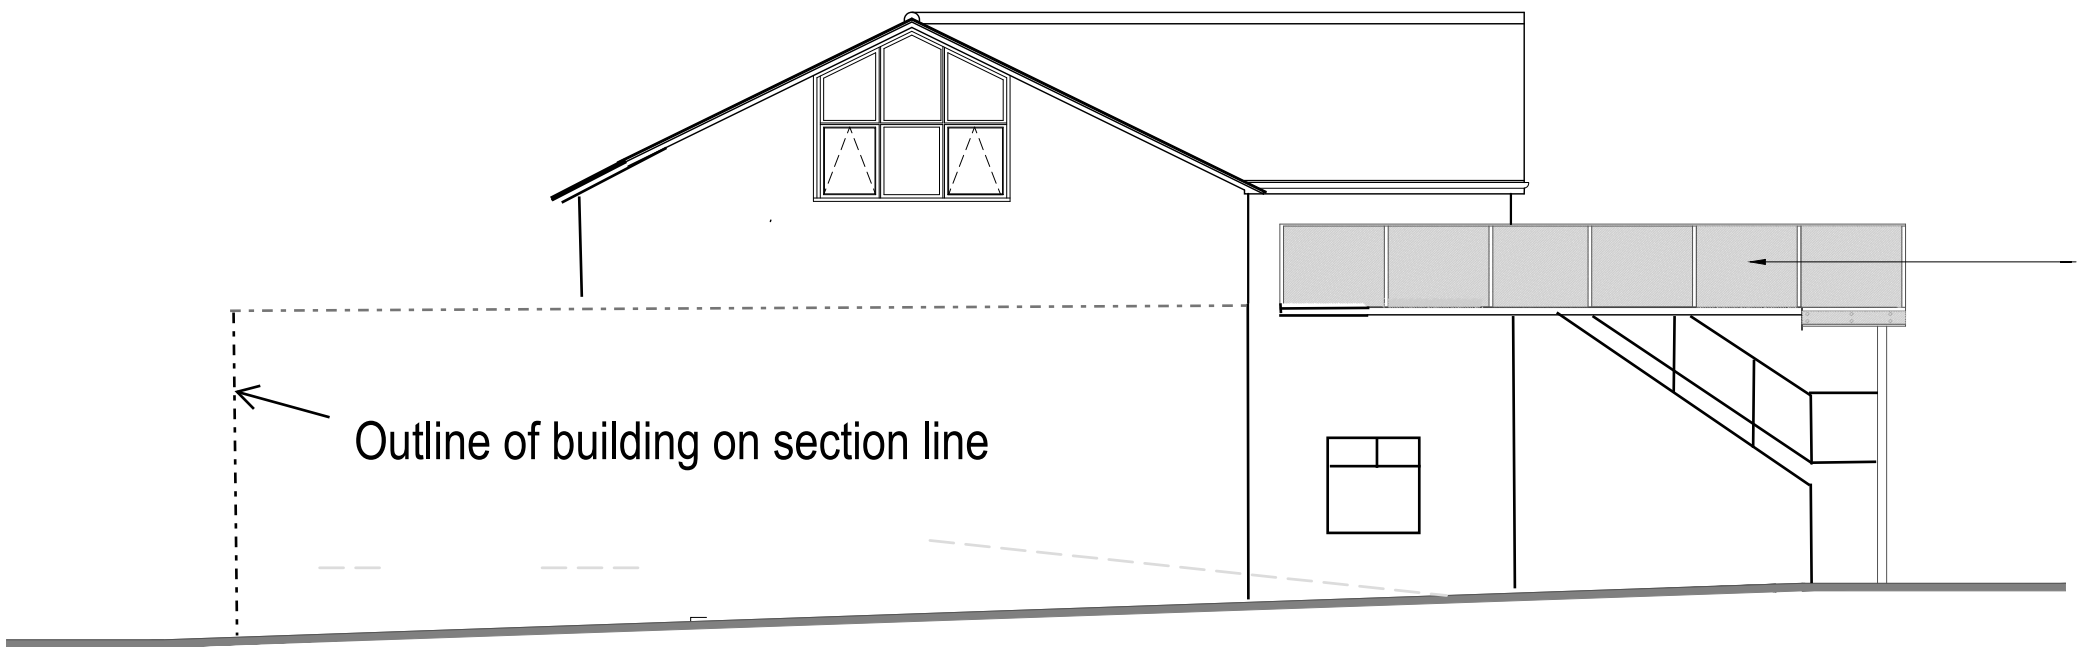

NORTH-WEST ELEVATION Section A-A
SCALE 1:100

Section Line A-A

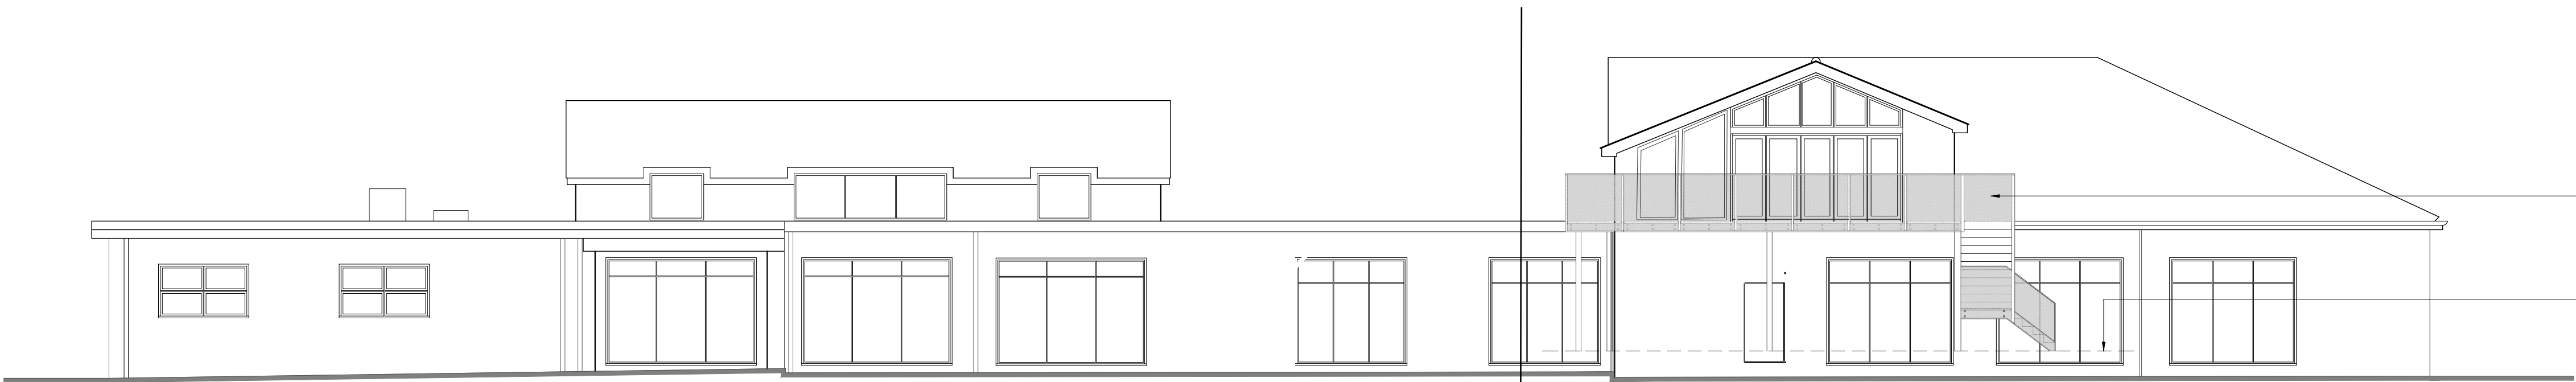

SOUTH-WEST ELEVATION
SCALE 1:100

PROPOSED REPLACEMENT STAIRS & DECKING IN STEELWORK FINISHED ANTHRACITE GREY WITH TOUGHENED GLASS PANELS

GREY DASHED LINE INDICATES APPROXIMATE GROUND LEVEL DIRECTLY AT BOTTOM OF STAIRS.

SIMPSON HILDER

Chartered Architects
023 8028 3798 | simpsonhilder.co.uk

Project
SALISBURY & SOUTH WILTS GOLF CLUB
NETHERHAMPTON ROAD
SALISBURY
SP2 8PR

Description
PROPOSED ELEVATIONS

PLANNING

Drawn Checked Date Revision
BL GL JANUARY 2026

Drawing No.
10131.101

Original size 100mm @A1

