

0 1 2 3 4 5




PROPOSED FRONT ELEVATION




PROPOSED SIDE ELEVATION




PROPOSED REAR ELEVATION

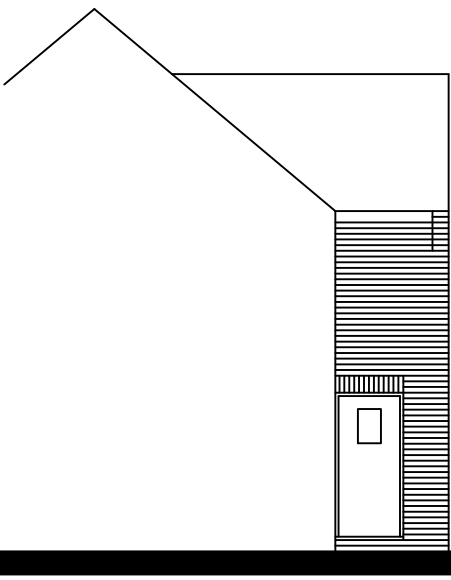


PROPOSED SIDE ELEVATION (PART)

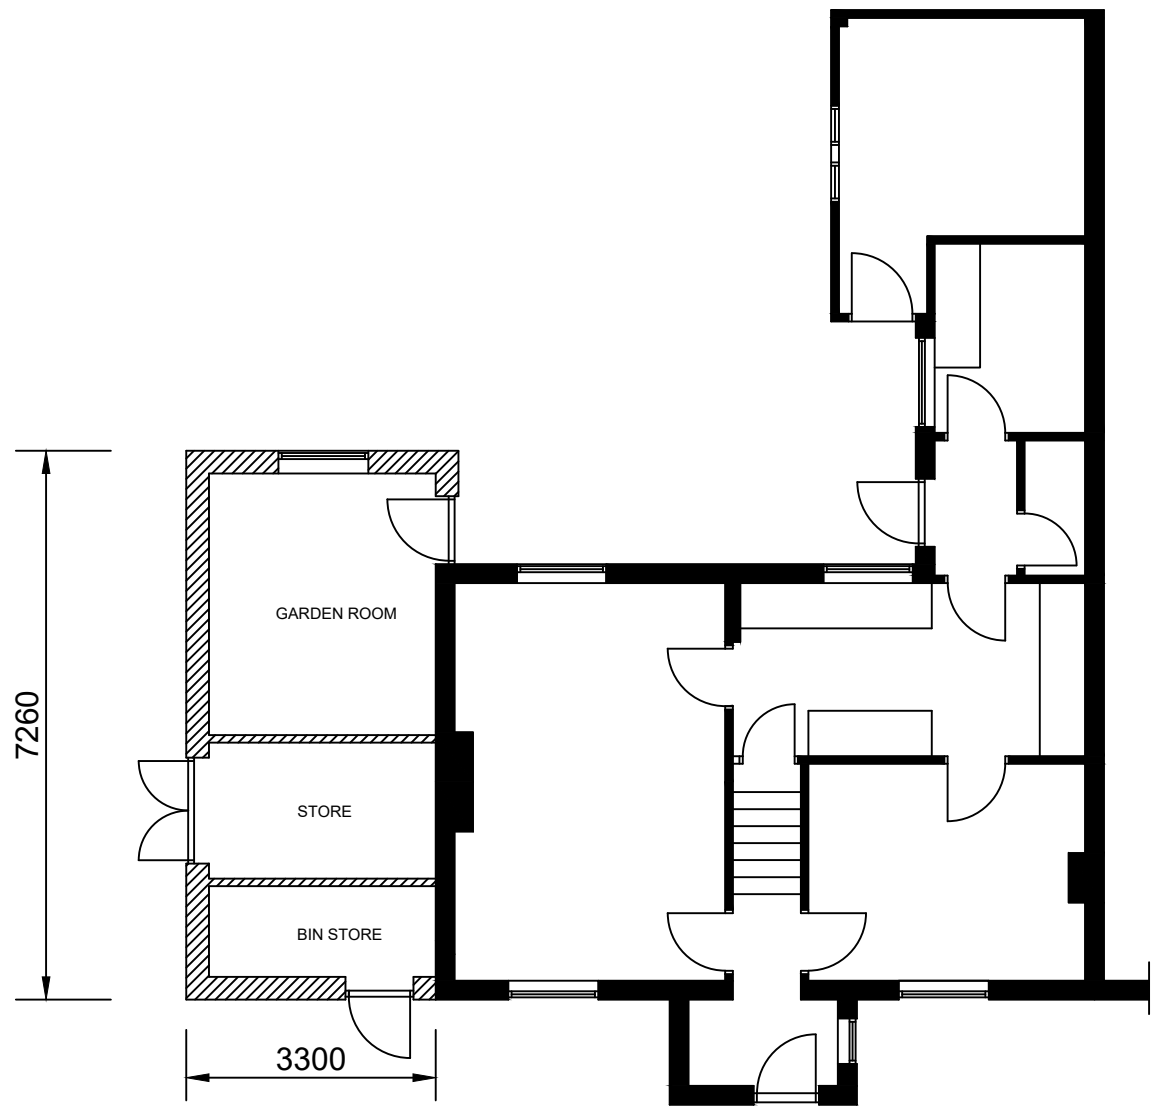

PROPOSED GROUND FLOOR PLAN

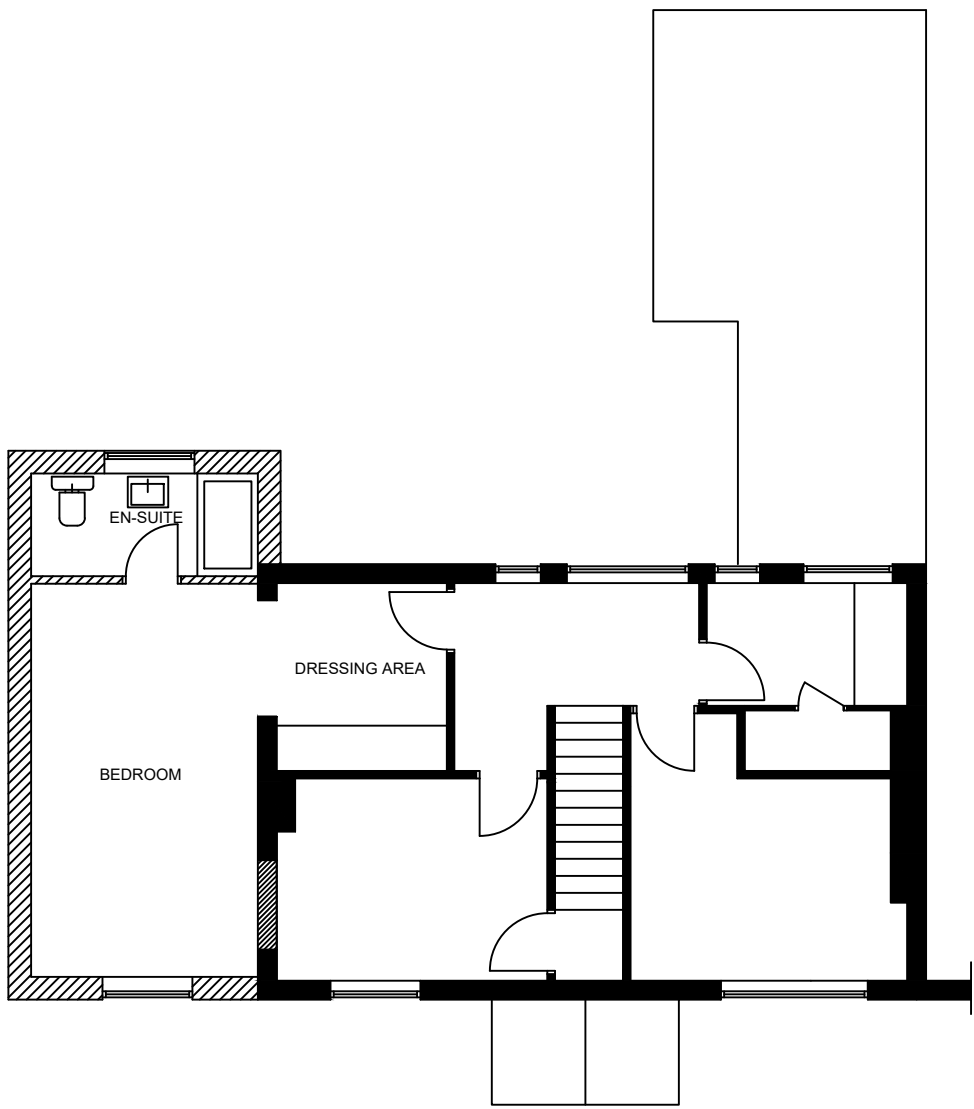

PROPOSED FIRST FLOOR PLAN

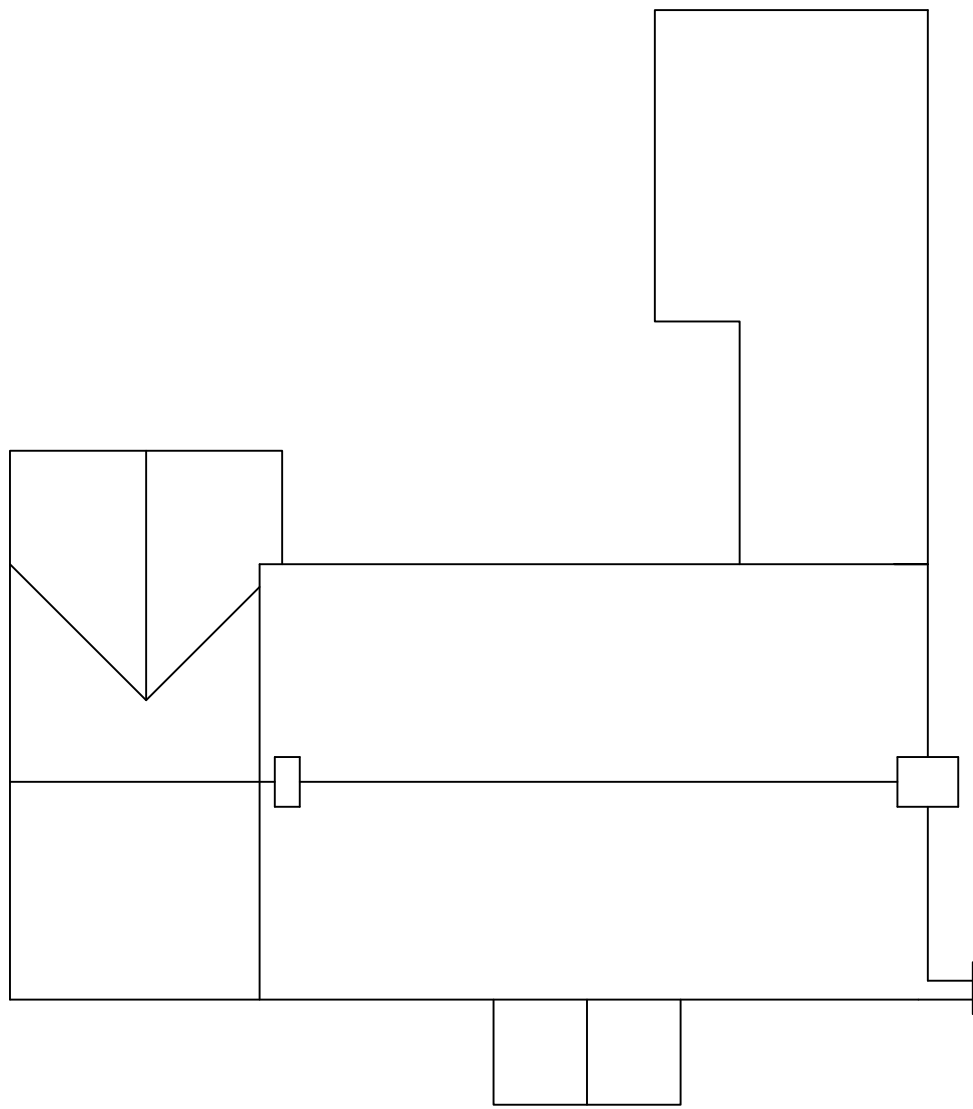

PROPOSED ROOF PLAN

A P ARCHITECTURAL SERVICES

Client: Mr & Mrs N Poynter
Project: 4 Jubbs Lane
Ogbourne St. George
Nr Marlborough
SN8 1SR

Drawing: Proposed Plans & Elevations

Date: March 2026

Scale: 1:100 @ A1

Drg No PPE / 01 Rev.A