





Notes:
This drawing is protected by copyright. No part of this document may be reproduced, altered, or transmitted in any form or by any means without permission.
Do not scale off these drawings for construction purposes. If any discrepancies are found, please contact Proctor Watts Cole Rutter.

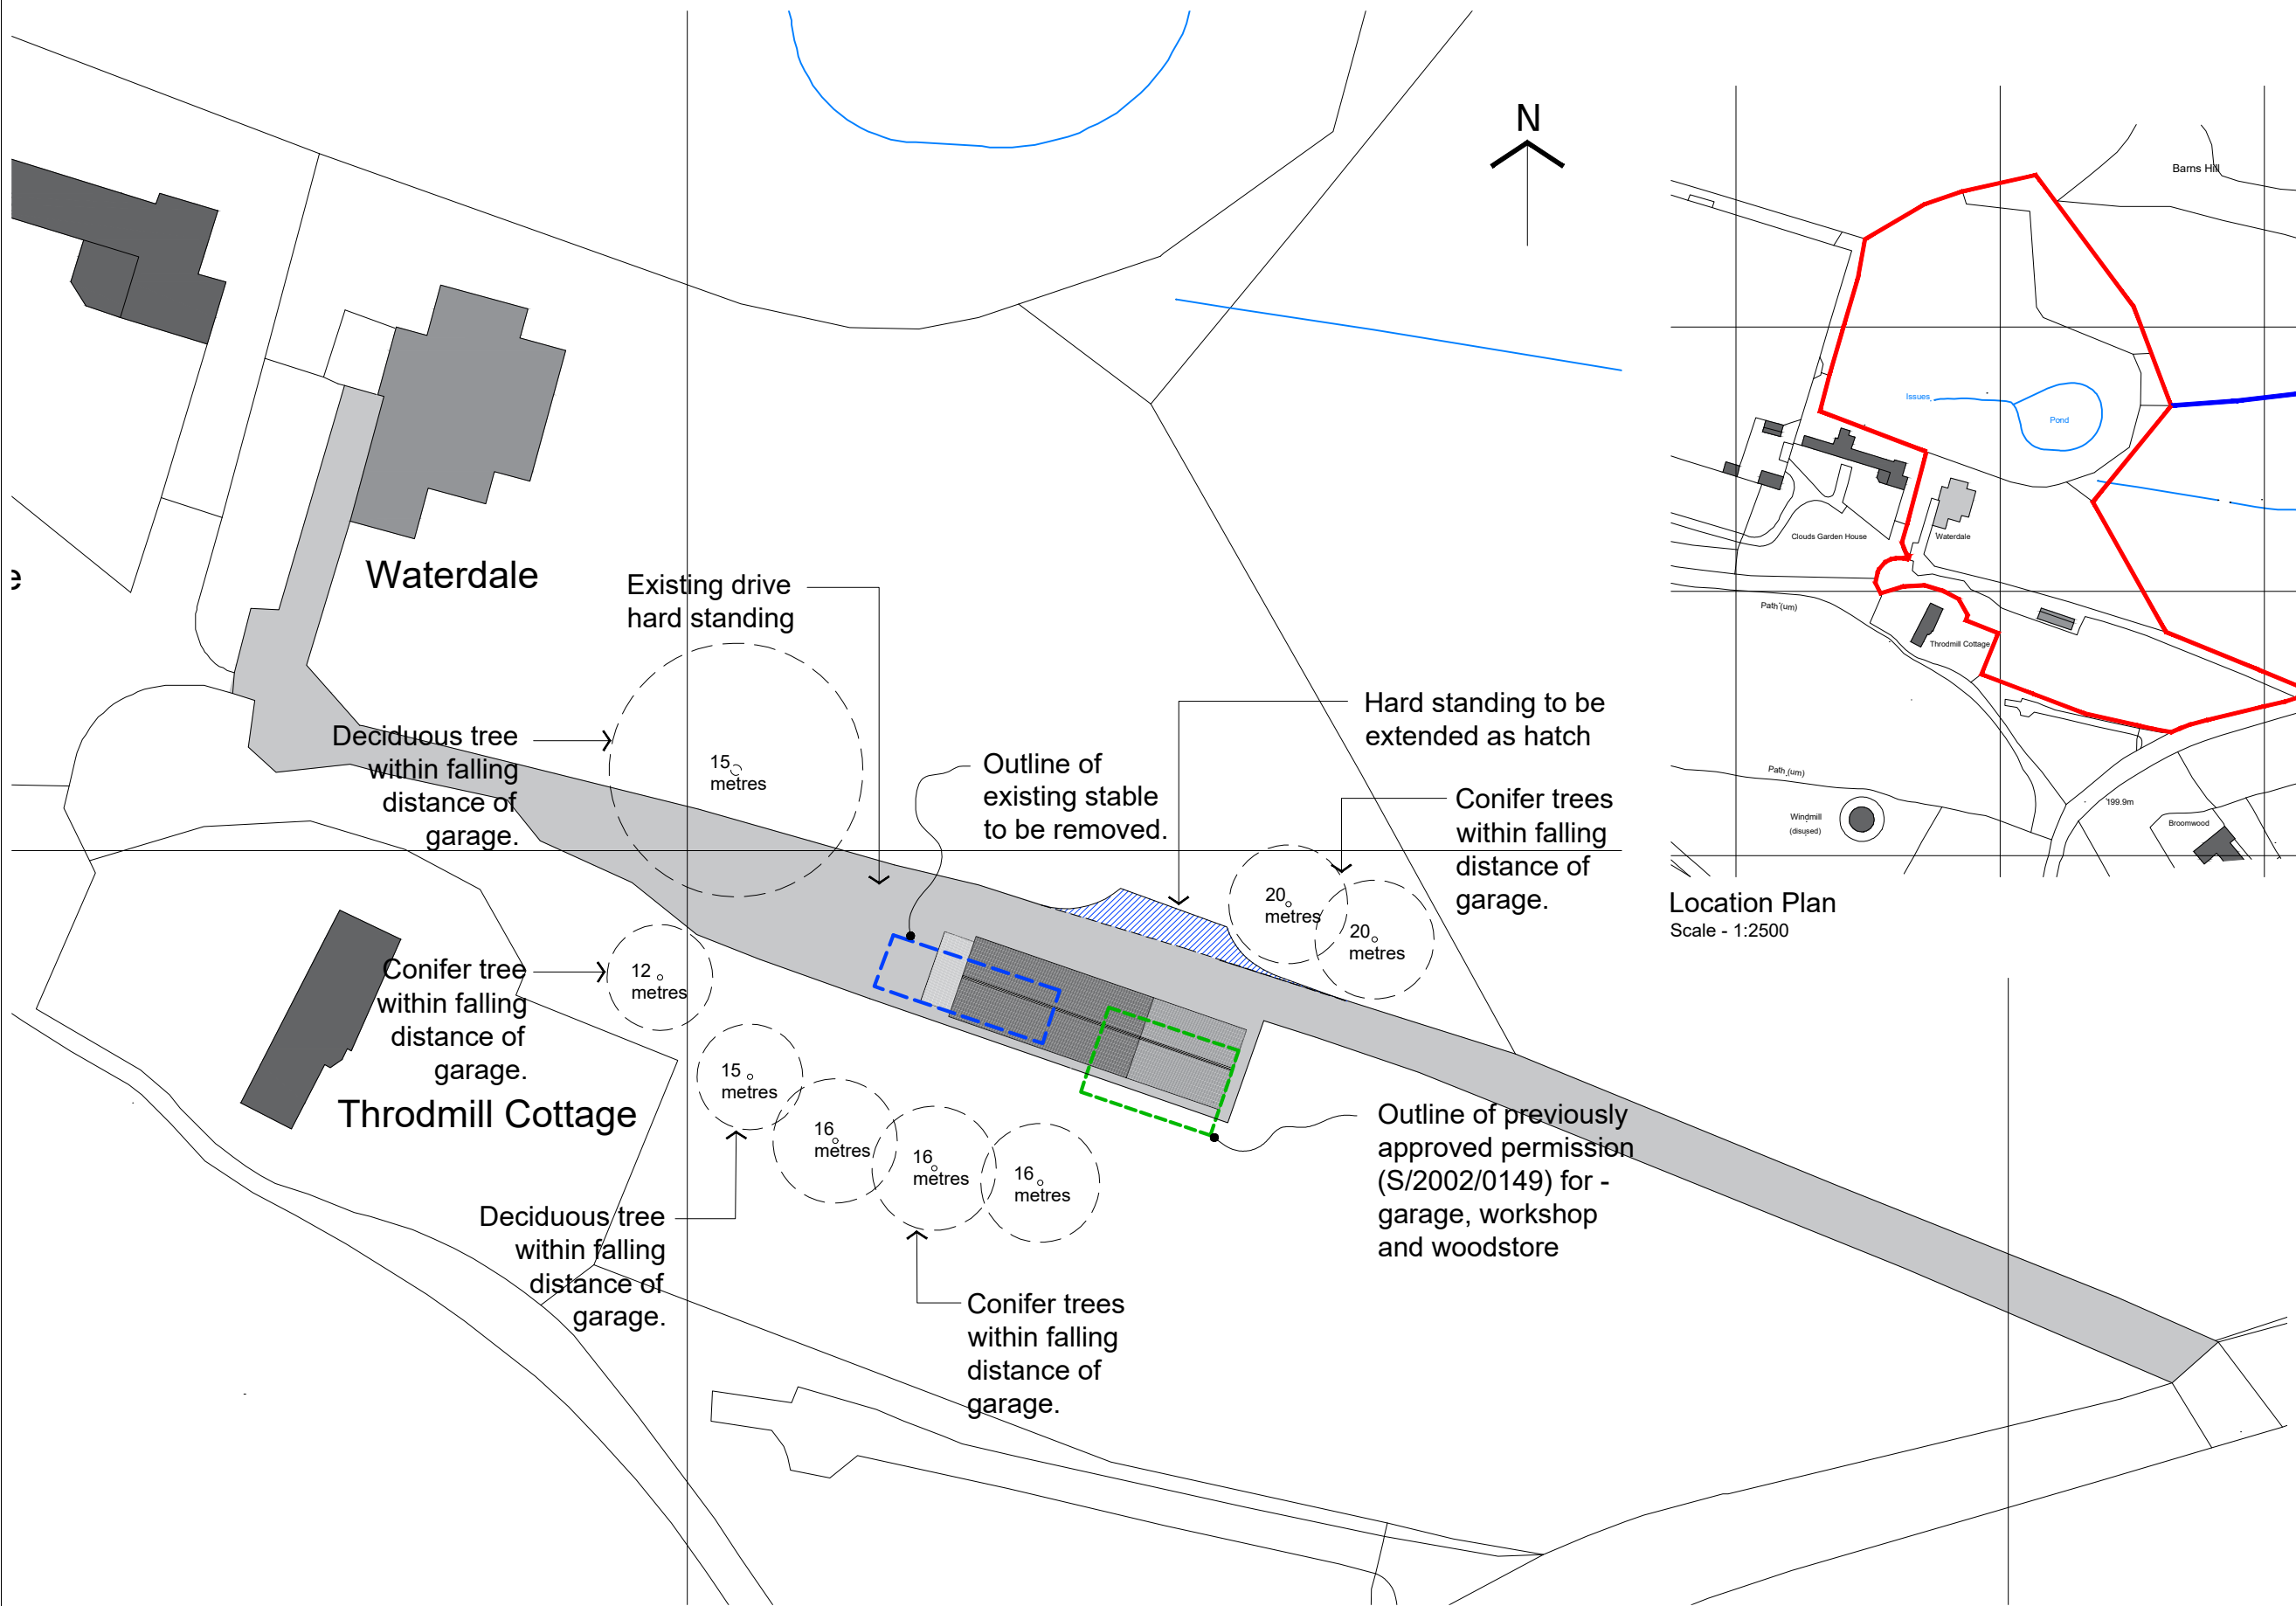

Site Plan
Scale - 1:500

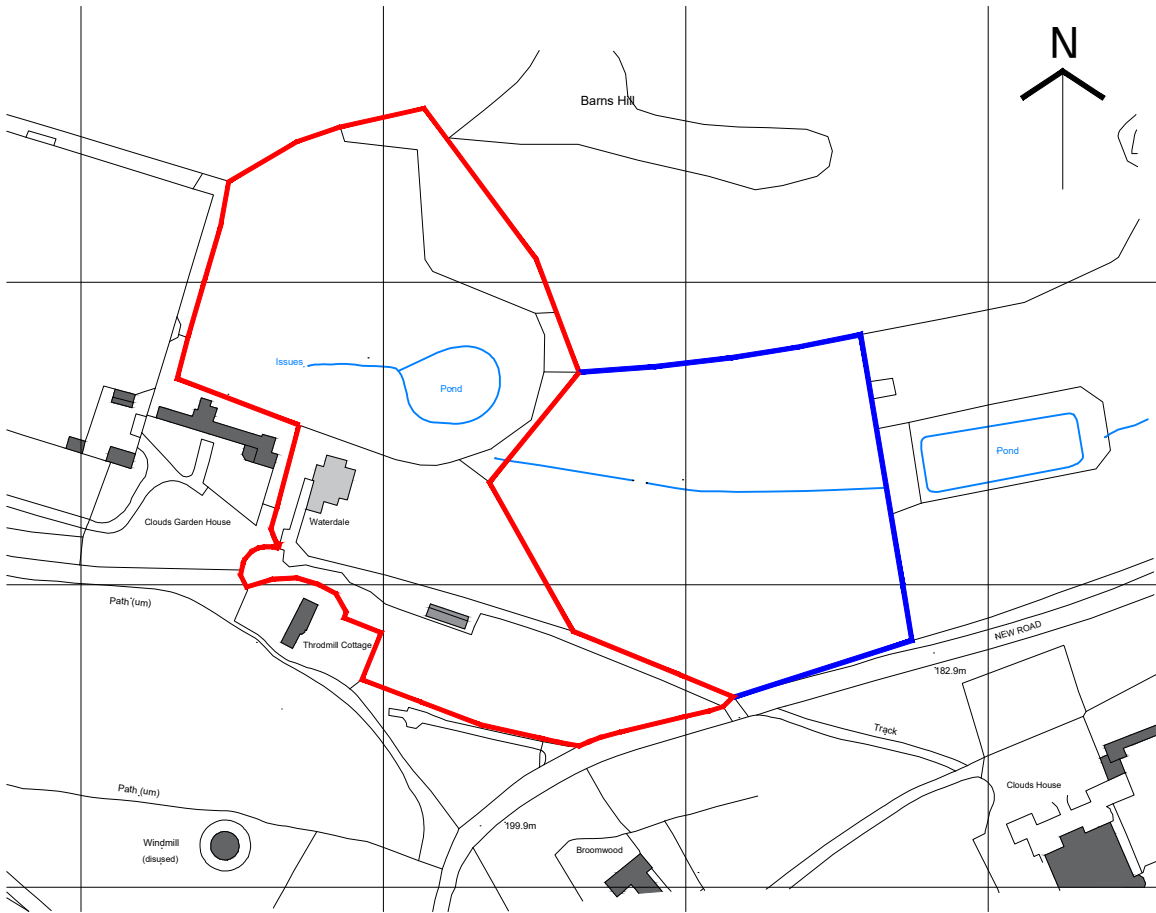

Location Plan
Scale - 1:2500

  

A	Revisions for planning	JF	06/06/2025
Rev	Description	Drawn By	Date
Client: Mr & Mrs Dykes		Drawn By: JF	
Dwg Title: Location Plan and Site Plan		Checked By: -	
Project: Waterdale, Milton East Knoyle, Salisbury, Wiltshire, SP3 6BL.		Scale	1:500 & 1:2500 on A3
		Date:	20/01/2025
Job No.:	5249	P13	Revision: A



ARCHITECTS | TOWN PLANNERS