




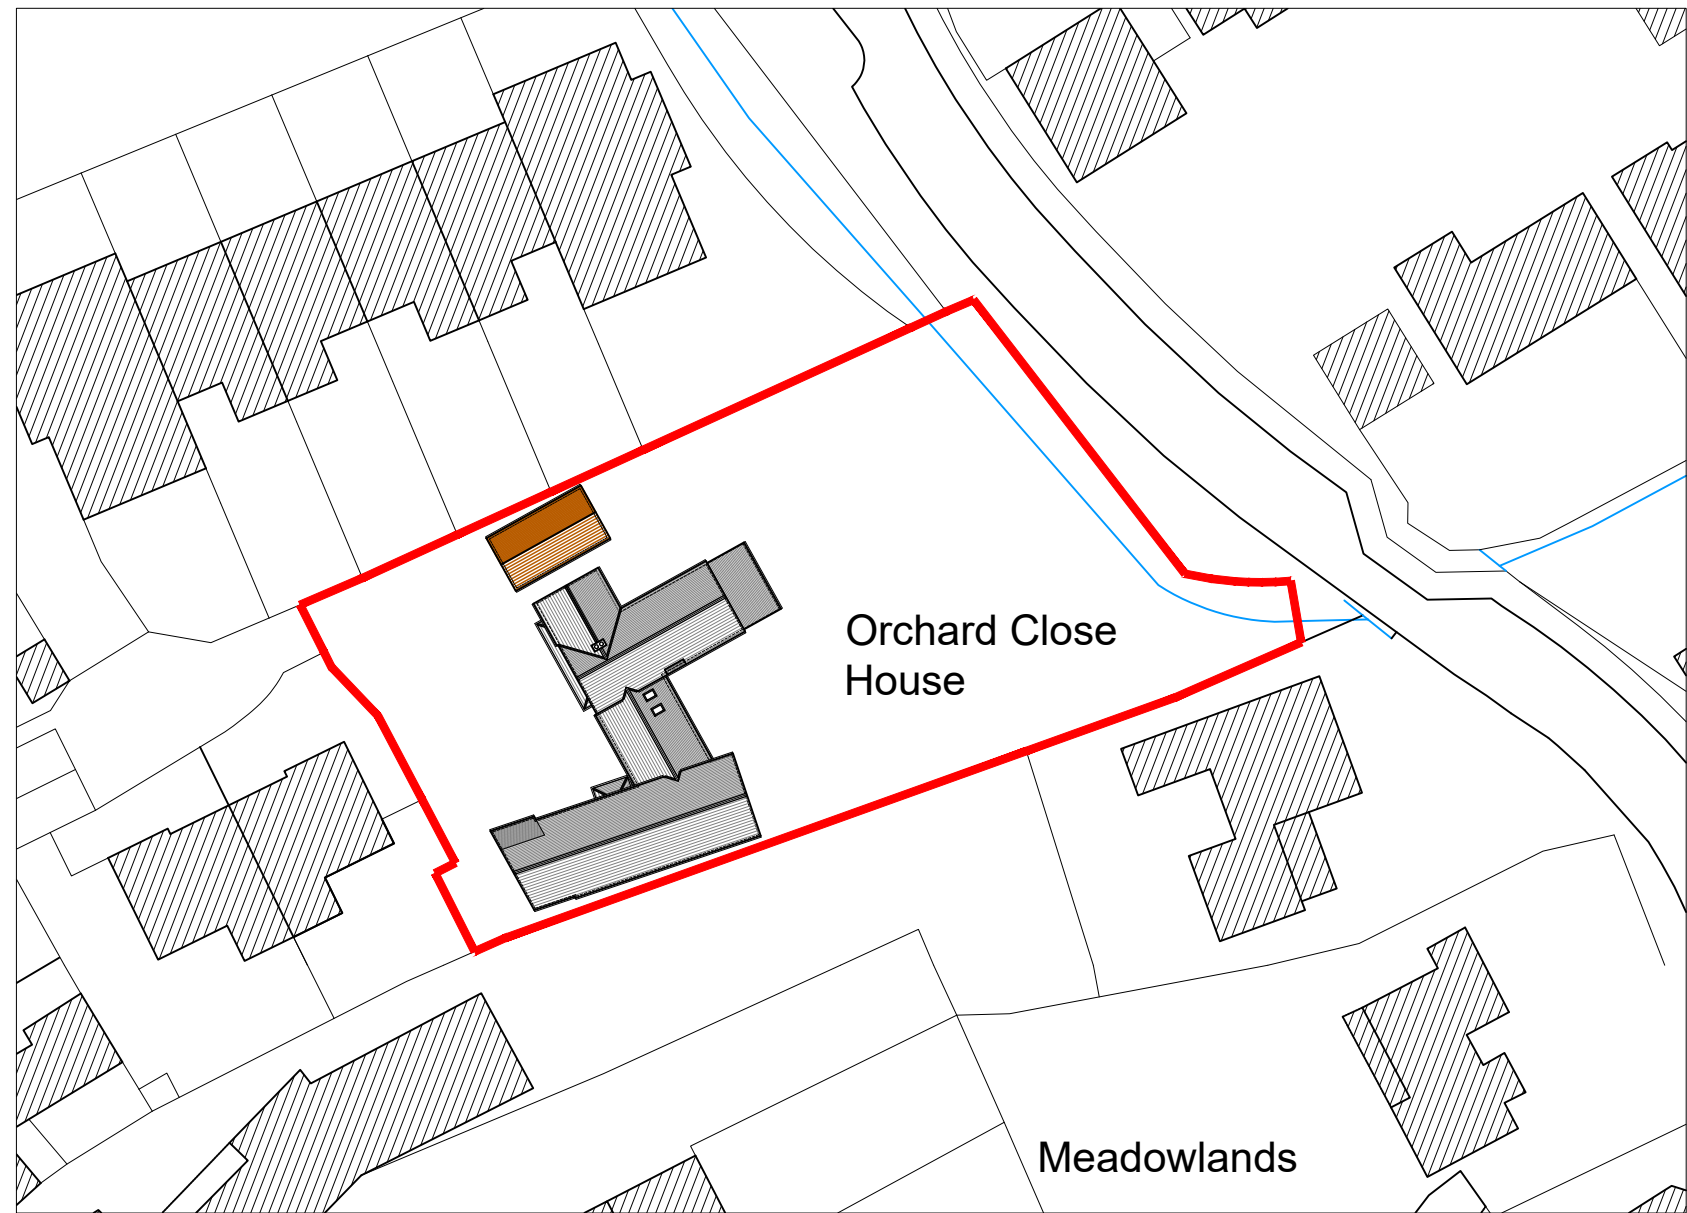

PROPOSED BLOCK PLAN
Scale 1:500

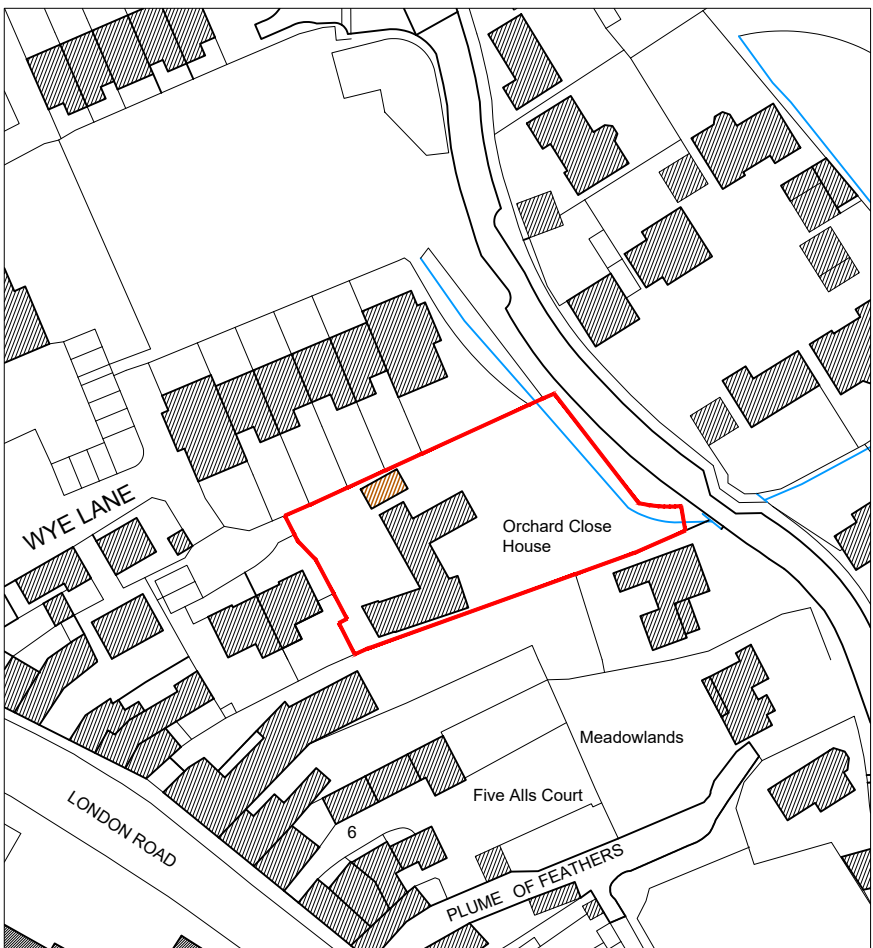



PROPOSED SITE LOCATION PLAN
Scale 1:1250
Ordnance Survey, (c) Crown Copyright 2025. All rights reserved. Licence number 100022432

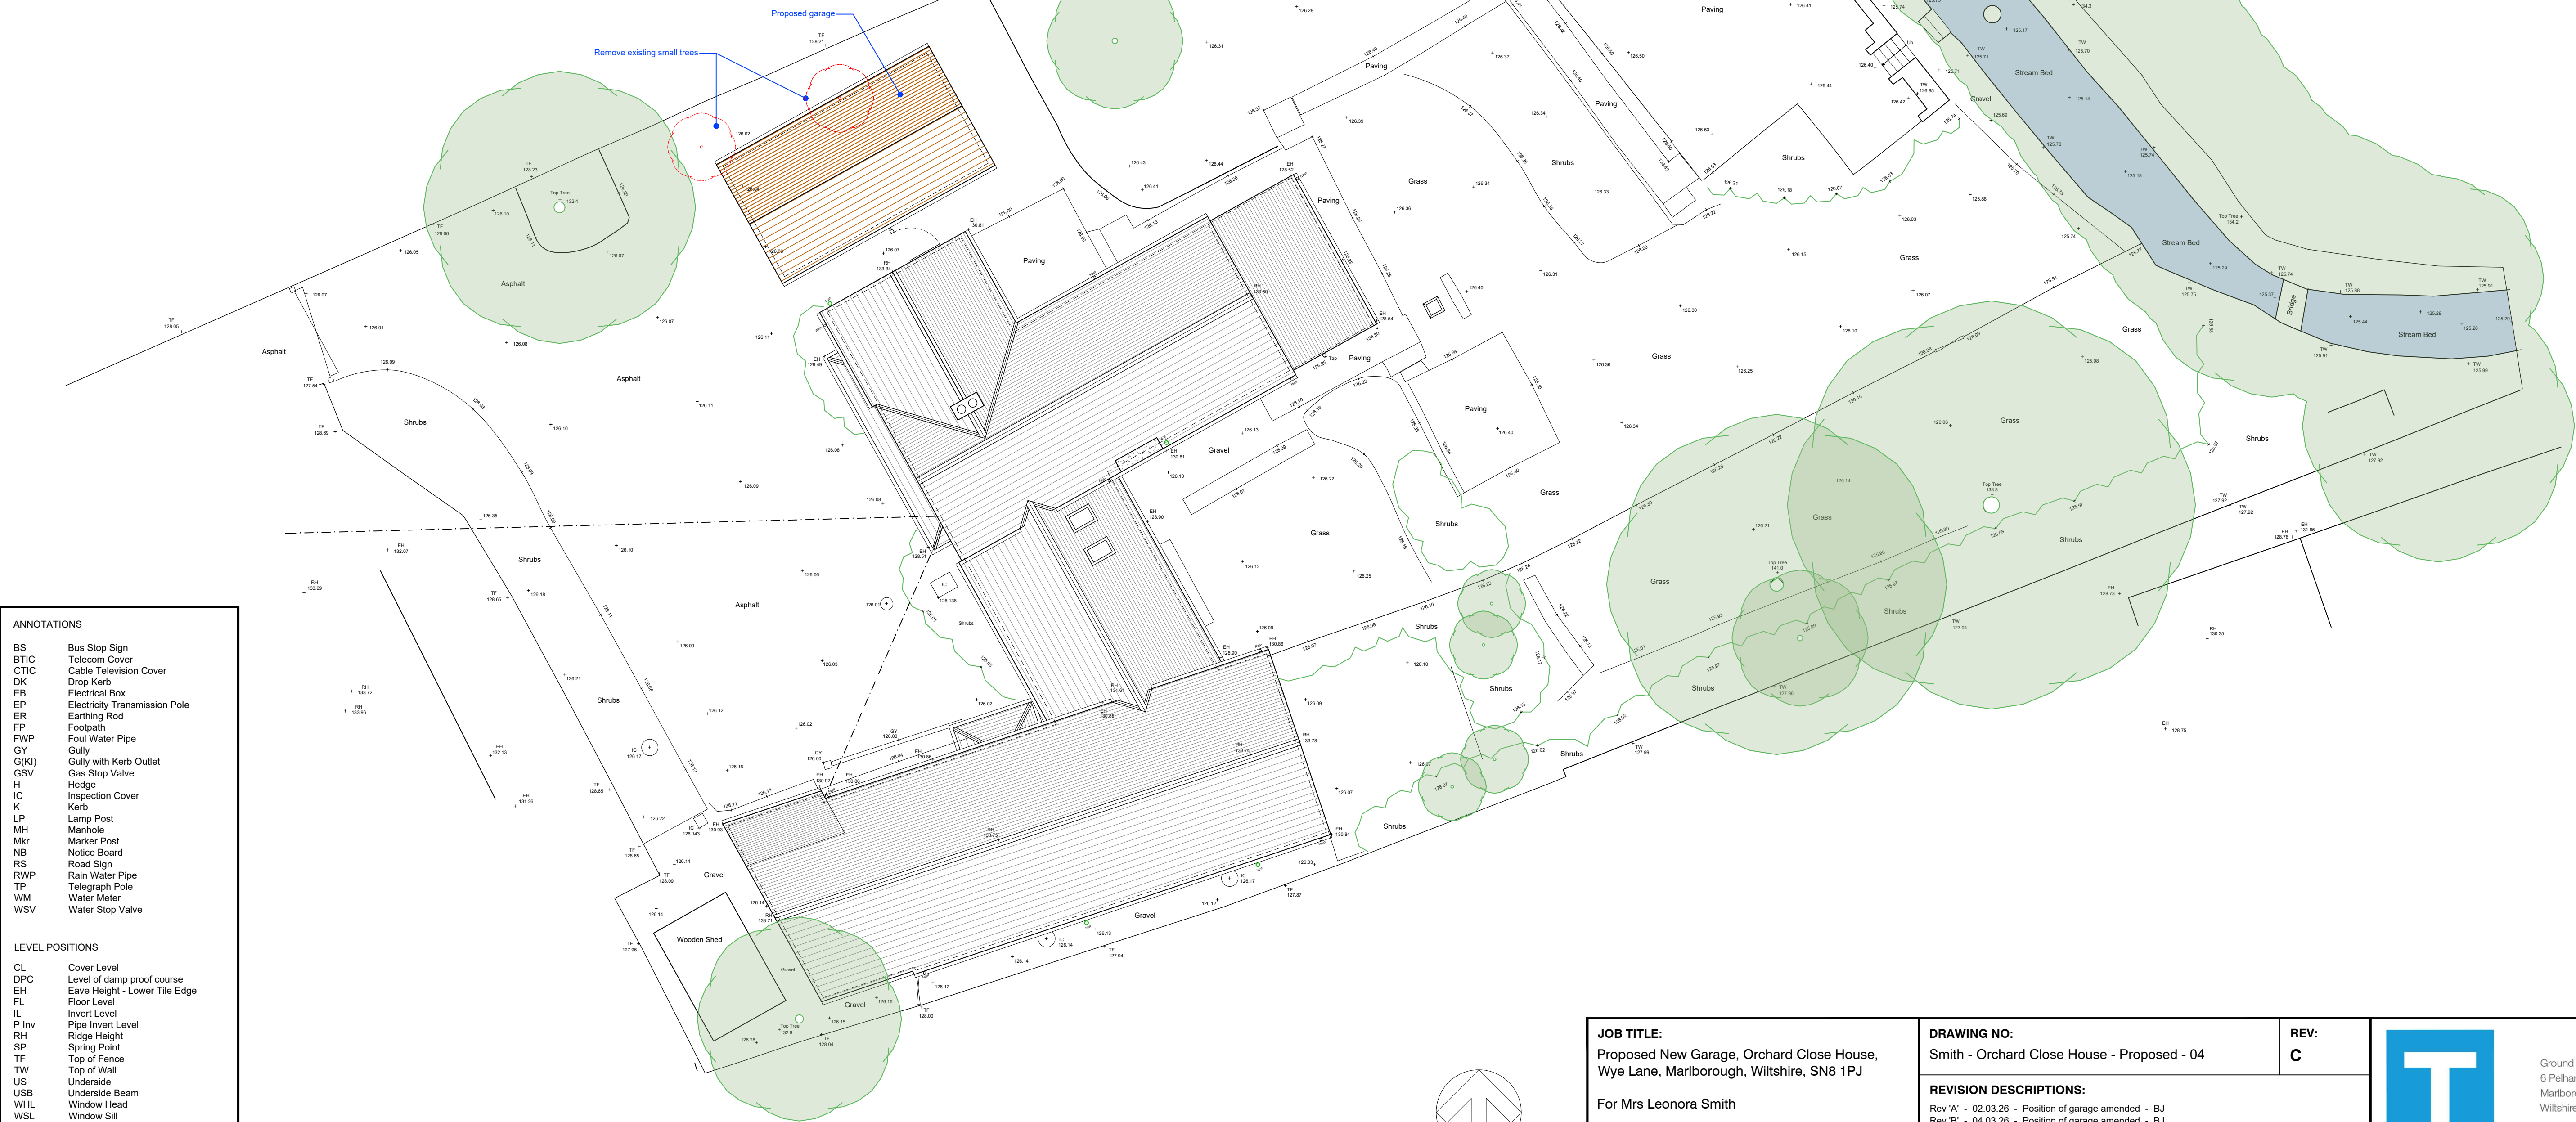

ANNOTATIONS	
BS	Bus Stop Sign
BTIC	Telecom Cover
CTIC	Cable Television Cover
DK	Drop Kerb
EB	Electrical Box
EP	Electricity Transmission Pole
ER	Earthing Rod
FP	Footpath
FWP	Foul Water Pipe
GY	Gully
G(KI)	Gully with Kerb Outlet
GSV	Gas Stop Valve
H	Hedge
IC	Inspection Cover
K	Kerb
LP	Lamp Post
MH	Manhole
Mkr	Marker Post
NS	Notice Board
RS	Road Sign
RWP	Rain Water Pipe
TP	Telegraph Pole
WM	Water Meter
WSV	Water Stop Valve

LEVEL POSITIONS	
CL	Cover Level
DPC	Level of damp proof course
EH	Eave Height - Lower Tile Edge
FL	Floor Level
IL	Invert Level
P Inv	Pipe Invert Level
RH	Ridge Height
SP	Spring Point
TF	Top of Fence
US	Underside
USB	Underside Beam
WHL	Window Head
WSL	Window Sill

PROPOSED TOPOGRAPHICAL SITE PLAN
Scale 1:100

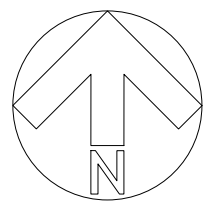 

JOB TITLE: Proposed New Garage, Orchard Close House, Wye Lane, Marlborough, Wiltshire, SN8 1PJ For Mrs Leonora Smith	DRAWING NO: Smith - Orchard Close House - Proposed - 04		REV: C	
DRAWING TITLE: Proposed Topographical Site Plan, Block Plan and Site Location Plan	REVISION DESCRIPTIONS: Rev 'A' - 02.03.26 - Position of garage amended - BJ Rev 'B' - 04.03.26 - Position of garage amended - BJ Rev 'C' - 11.03.26 - Position of garage amended - BJ			
	SCALE: As Shown	DATE: Sept 25	DRAWN BY: BJ	PAPER SIZE: A1



Tuttle

architectural
services

Ground Floor
6 Pelhams Court
Marlborough
Wiltshire SN8 2AG

T. 01672 518 278
E. info@tuttlearchserv.co.uk
facebook.com/tuttlearchserv
W. tuttlearchserv.co.uk