



Roller shutter garage door

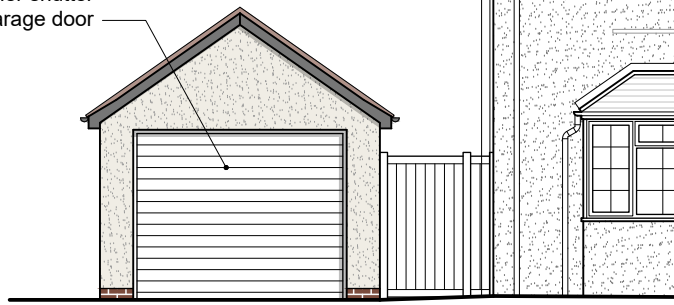


PROPOSED SOUTH WEST ELEVATION
Scale 1:100

Plain roof tiles to match existing

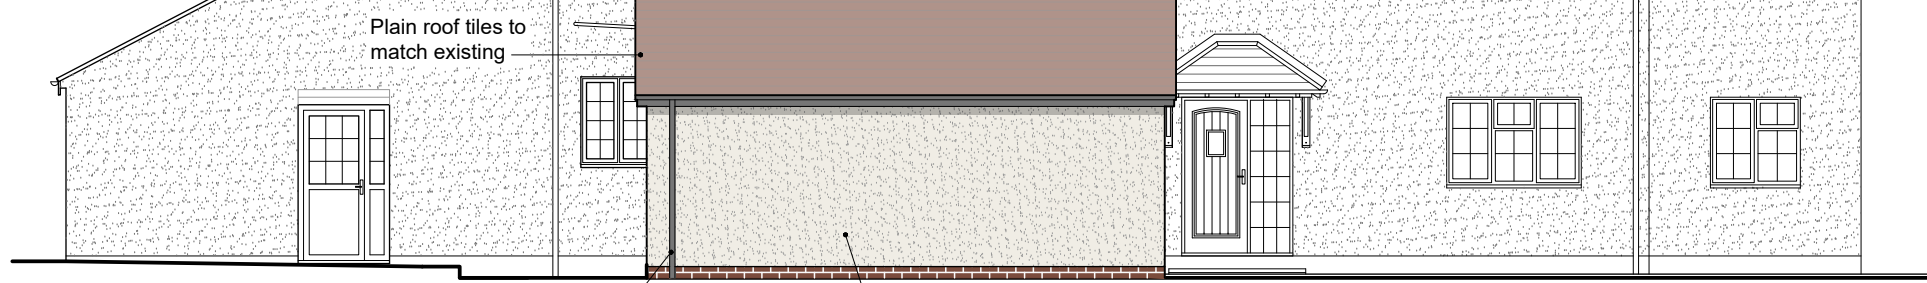


PROPOSED NORTH WEST ELEVATION
Scale 1:100

Plain roof tiles to match existing

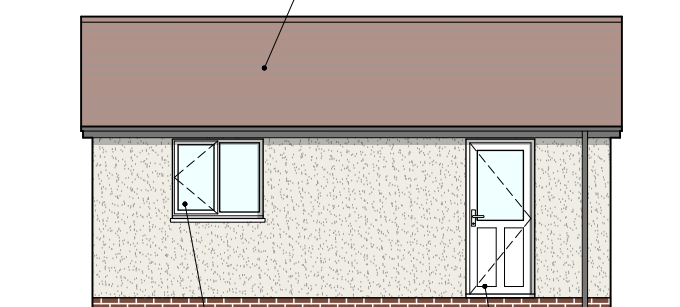

PROPOSED SOUTH EAST ELEVATION
Scale 1:100

PROPOSED NORTH EAST ELEVATION
Scale 1:100

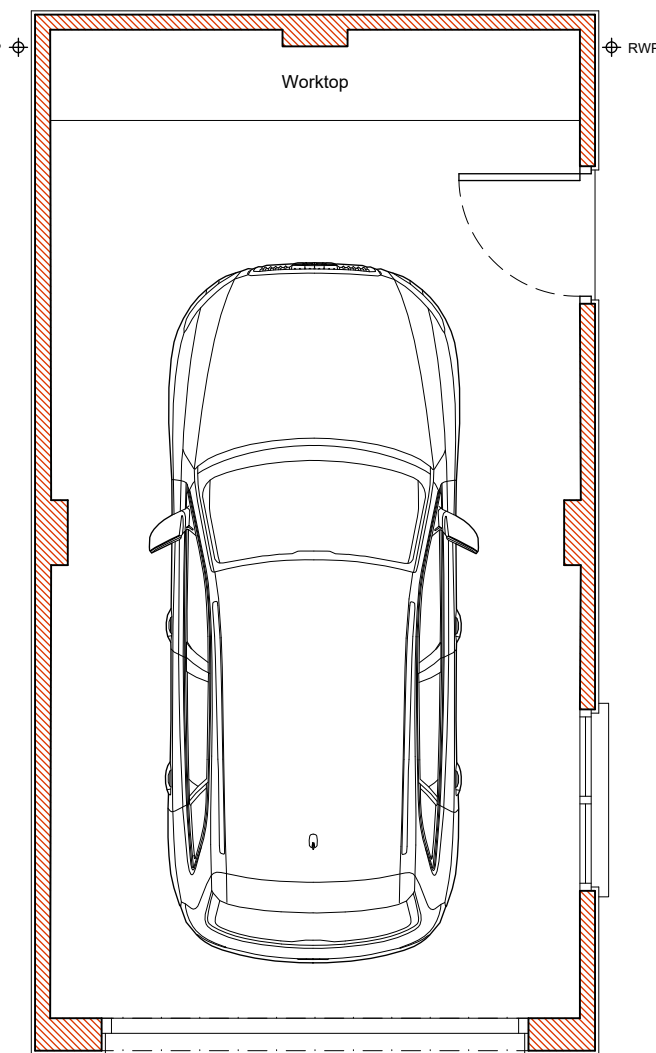

PROPOSED GARAGE FLOOR PLAN
Scale 1:50

ANNOTATIONS

- BS Bus Stop Sign
- BTIC Telecom Cover
- DK Cable Television Cover
- EB Drop Kerb
- EP Electrical Box
- EP Electricity Transmission Pole
- ER Earthing Rod
- FP Footpath
- FWP Foul Water Pipe
- GY Gully
- G(K) Gully with Kerb Outlet
- GSV Gas Stop Valve
- H Hedge
- IC Inspection Cover
- K Kerb
- LP Lamp Post
- MH Manhole
- Mkr Marker Post
- NS Notice Board
- RS Road Sign
- RWP Rain Water Pipe
- TP Telegraph Pole
- WM Water Meter
- WSV Water Stop Valve

LEVEL POSITIONS

- CL Cover Level
- DPC Level of damp proof course
- EH Eave Height - Lower Tile Edge
- FL Floor Level
- IL Invert Level
- P Inv Pipe Invert Level
- RH Ridge Height
- SP Spring Point
- TF Top of Fence
- TW Top of Wall
- US Underside
- USB Underside Beam
- WHL Window Head
- WSL Window Sill

PROPOSED TOPOGRAPHICAL SITE PLAN WITH FLOOR PLANS
Scale 1:100

0 0.5 1 1.5 2 m SCALE 1:50
0 1 2 3 4 m SCALE 1:100
0 2 4 6 8 m SCALE 1:200
0 10 20 30 40 50 m SCALE 1:250

JOB TITLE:
Proposed New Garage, Orchard Close House,
Wye Lane, Marlborough, Wiltshire, SN8 1PJ

For Mrs Leonora Smith

DRAWING TITLE:
Proposed Garage Floor Plan & Elevations, and
Topographical Site Plan

DRAWING NO:
Smith - Orchard Close House - Proposed - 05

REVISION DESCRIPTIONS:

Rev 'A' - 02.03.26 - Position of garage amended - BJ
Rev 'B' - 04.03.26 - Position of garage amended - BJ
Rev 'C' - 11.03.26 - Position of garage amended - BJ


SCALE:
As Shown

DATE:
Sept 25

DRAWN BY:
BJ

PAPER SIZE:
A1

JOB NO:
1648

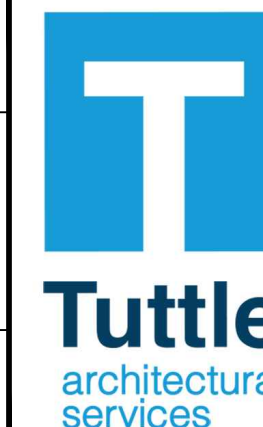

Ground Floor
6 Pelhams Court
Marlborough
Wiltshire SN8 2AG

T: 01672 518 278
E: info@tuttlearchserv.co.uk
F: facebook.com/tuttlearchserv
W: tuttlearchserv.co.uk