


EXISTING - PROPOSED ELEVATIONS . SCALE 1:100 . MARCH 2026 . DRAWING No. 02




Original Paper Size A3

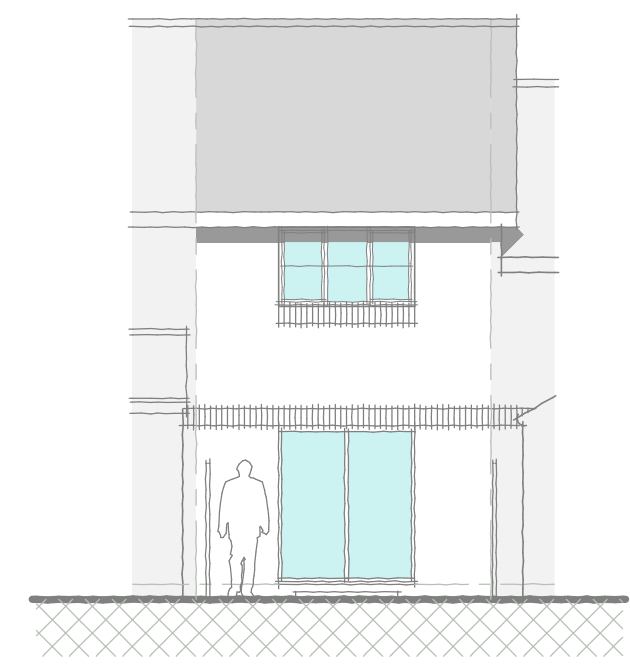


Existing South-West Elevation



Proposed South-West Elevation

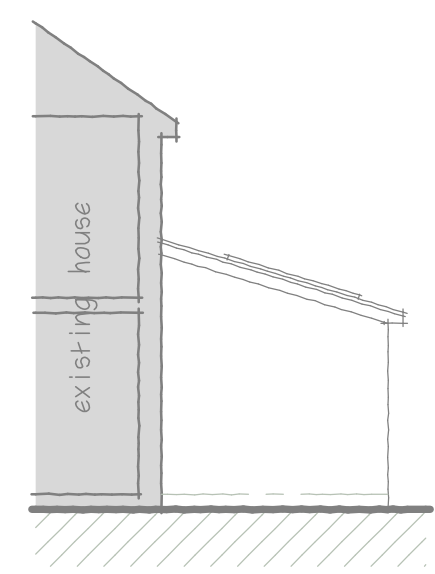

Proposed North-West Elevation

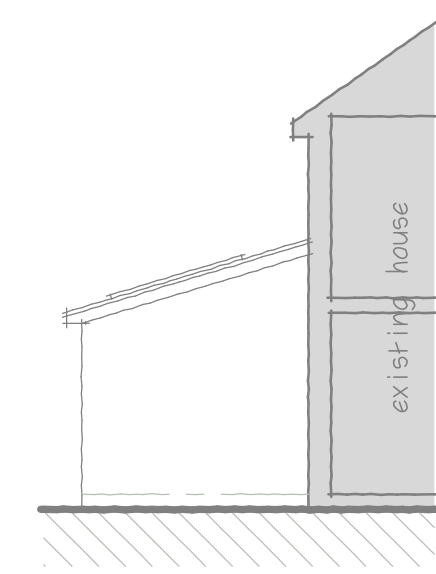

Proposed South-East Elevation