



EXISTING - PROPOSED FLOOR / ROOF PLANS . SCALE 1:100 . MARCH 2026 . DRAWING No. 01




Original Paper Size A3

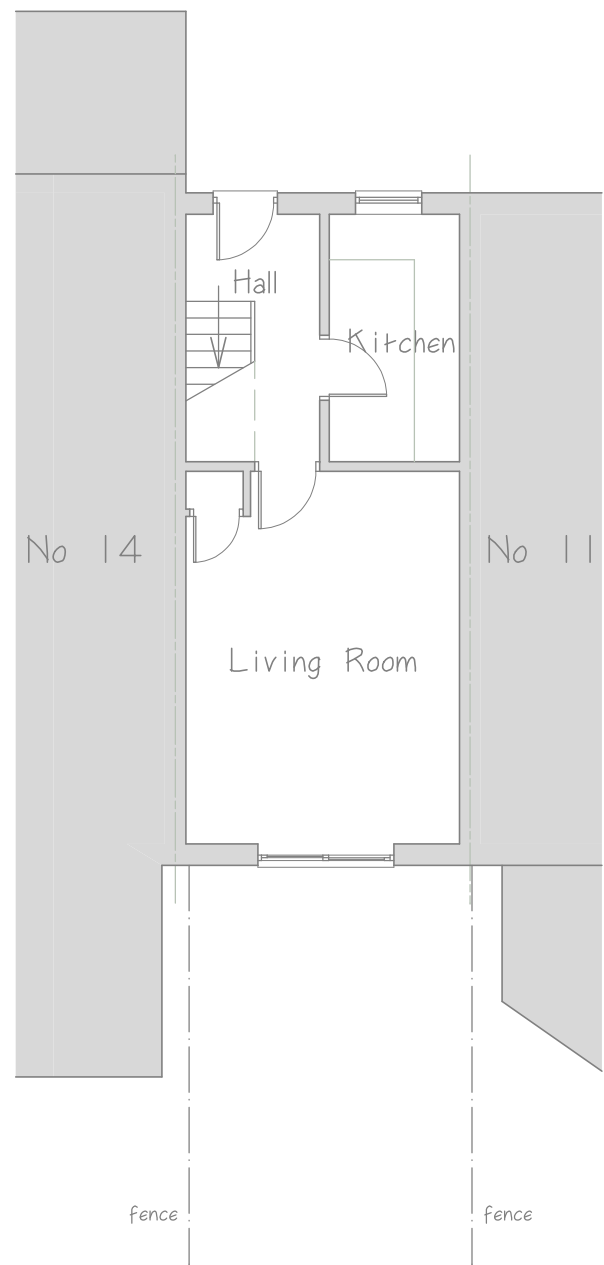


Existing Ground Floor Plan

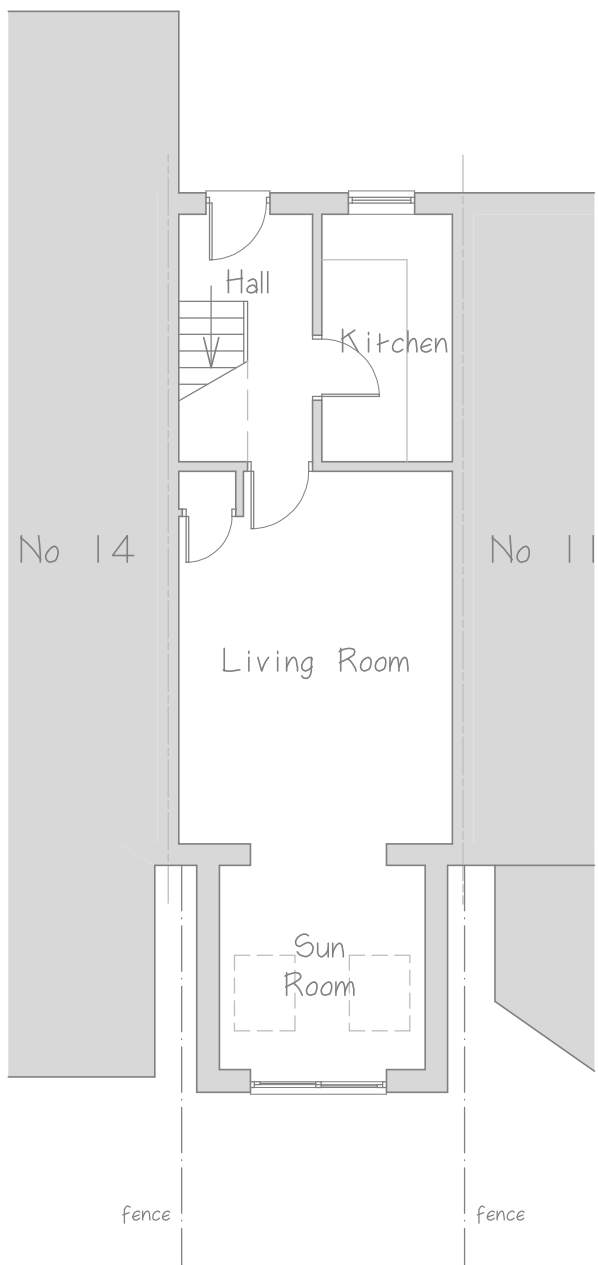

Proposed Ground Floor Plan

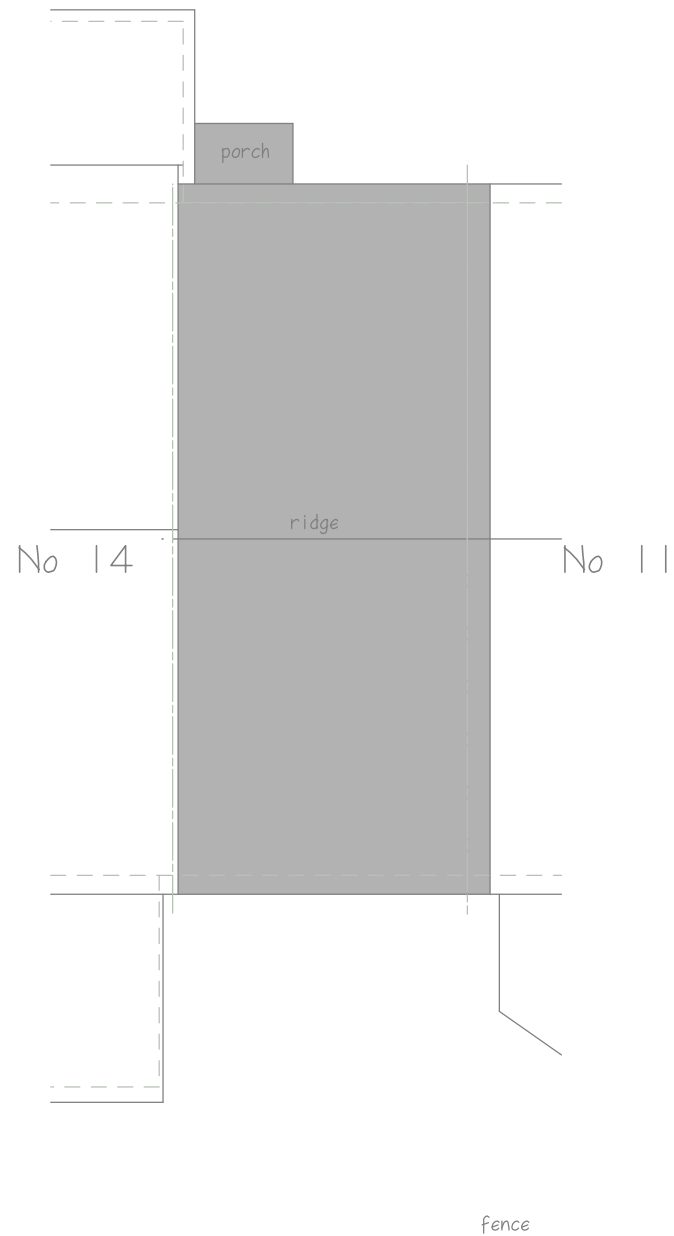

Existing Roof Plan

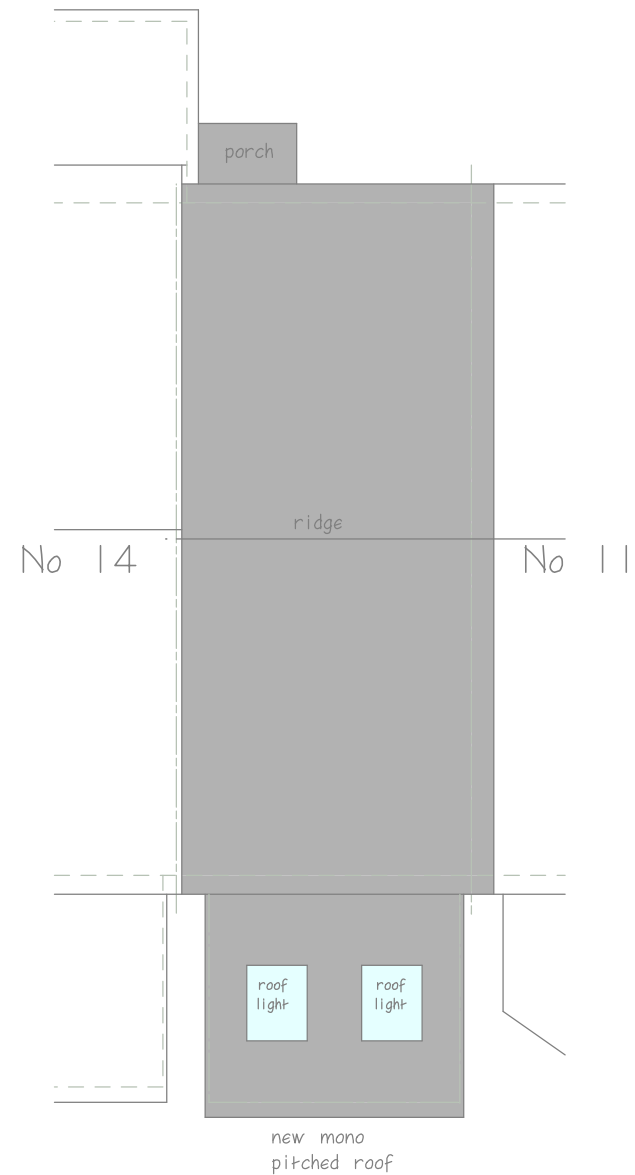

Proposed Roof Plan