




Rev	Dm	Date	Description
-	-	-	-

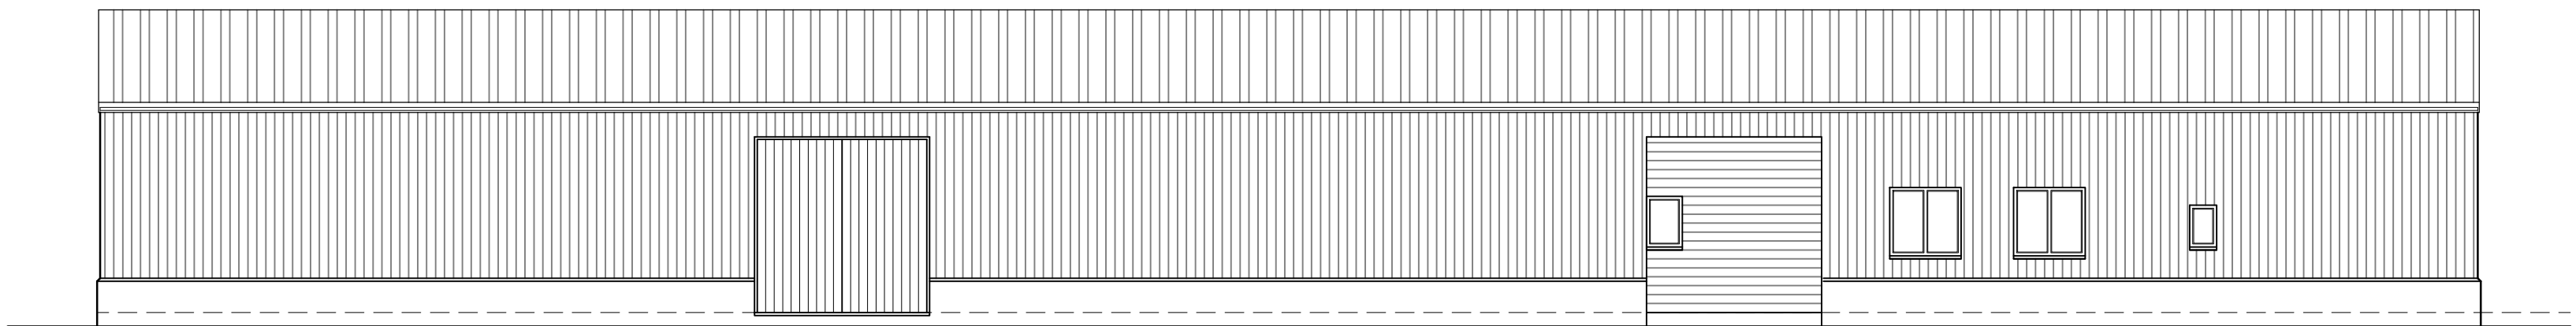


East Elevation

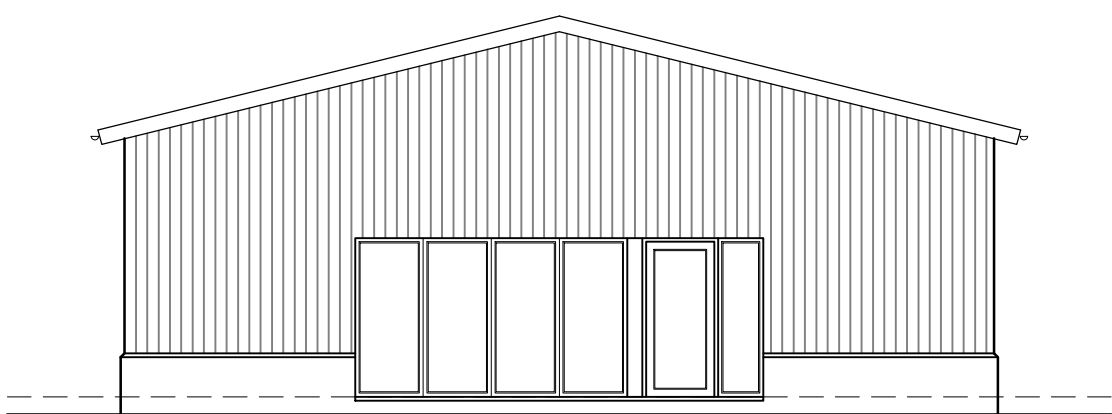


North Elevation

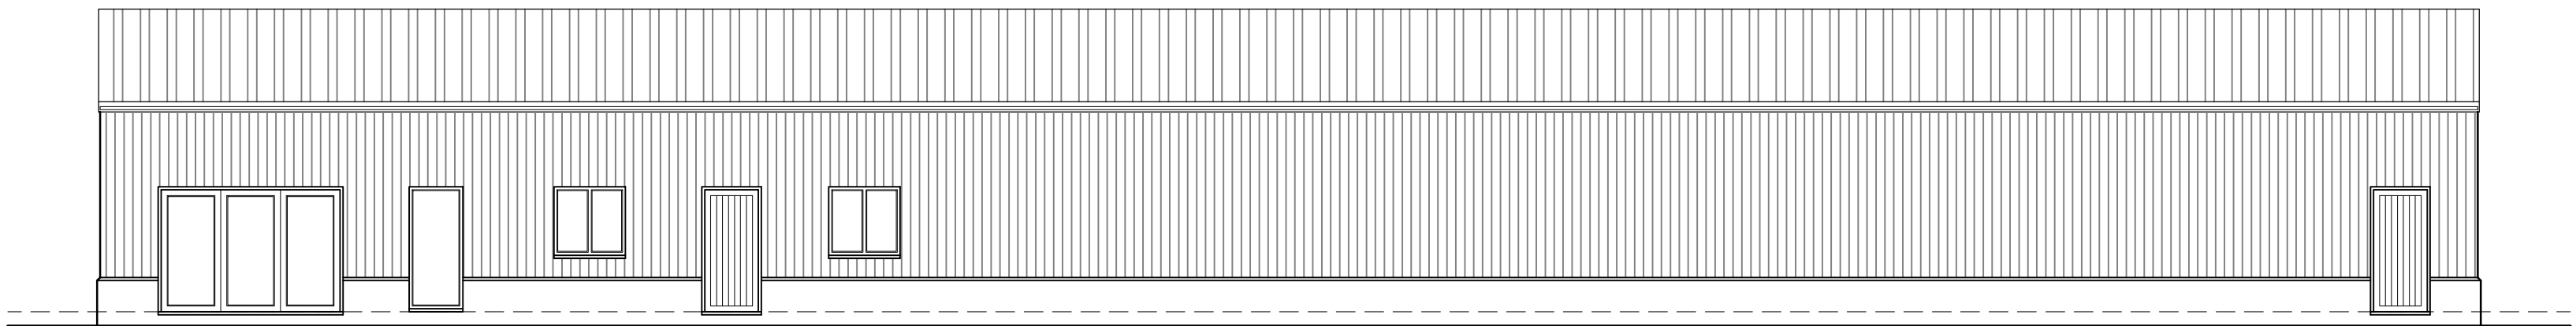


West Elevation

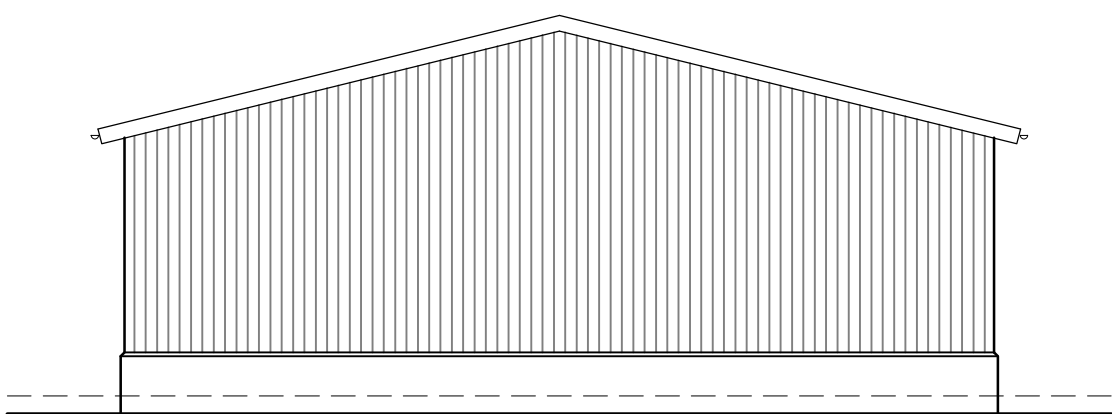

South Elevation

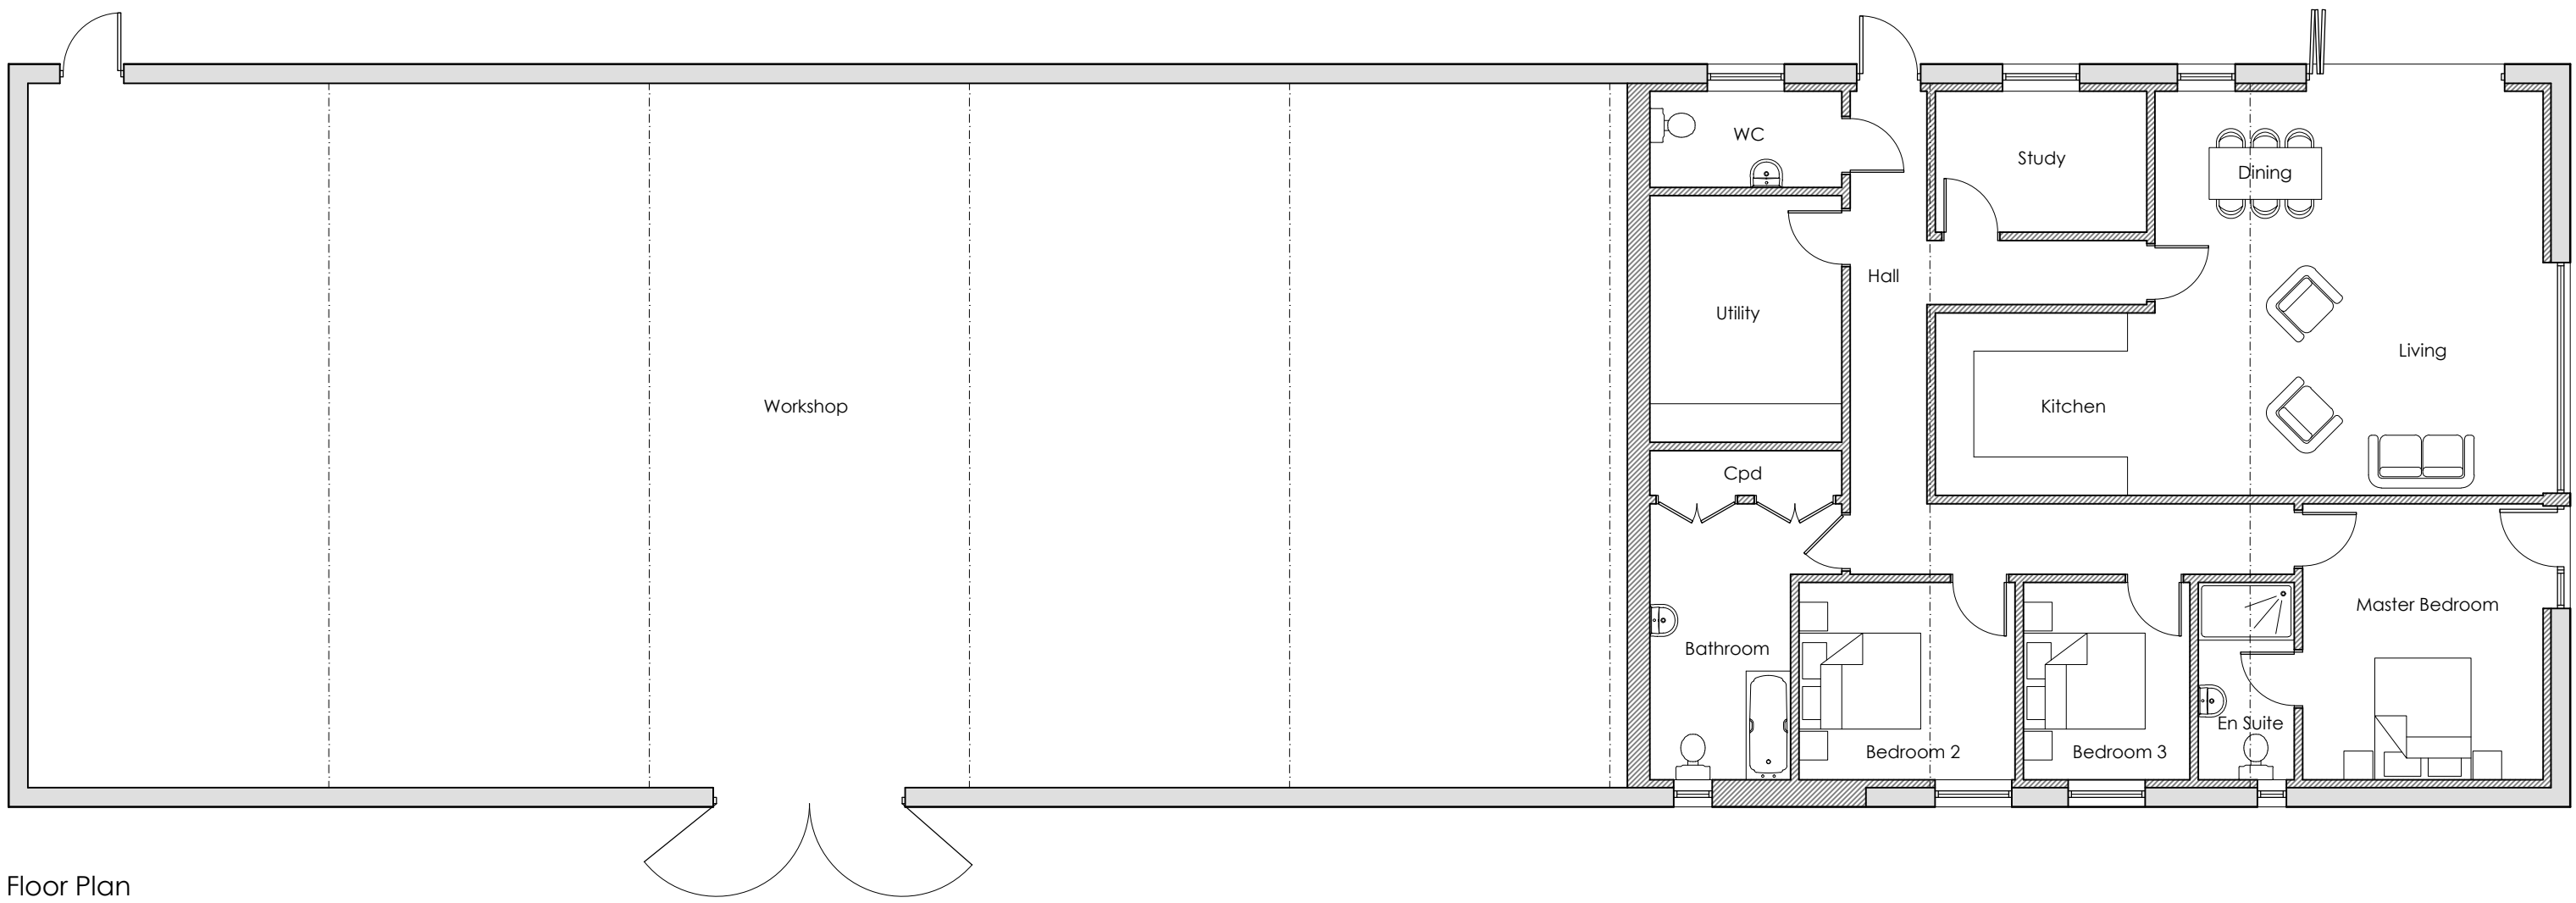

Floor Plan

 

**BRIMBLE
LEA**

Chartered Planning Consultants & Architects

Unit 3, Kingsmead Business Park,
Gillingham, Dorset, SP8 5FB

T (01747) 823232 www.brimblelea.com

PROJECT

Barn at Burton,
Mere,
Warminster,
BA12 6BR

DRAWING

Proposed Floor Plan and Elevations

SCALE 1:100 @ A1

DRAWING ORIGINATOR DWR	DRAWING No. 25038-10	REVISION
DATE 11.03.26		