


PROPOSED WOODEN CHANGING PAVILION FOR BEANACRE CRICKET CLUB, BEANACRE CRICKET PITCH, ST BARNABAS CHURCH, BEANACRE ROAD, BEANACRE, SN12 7PT

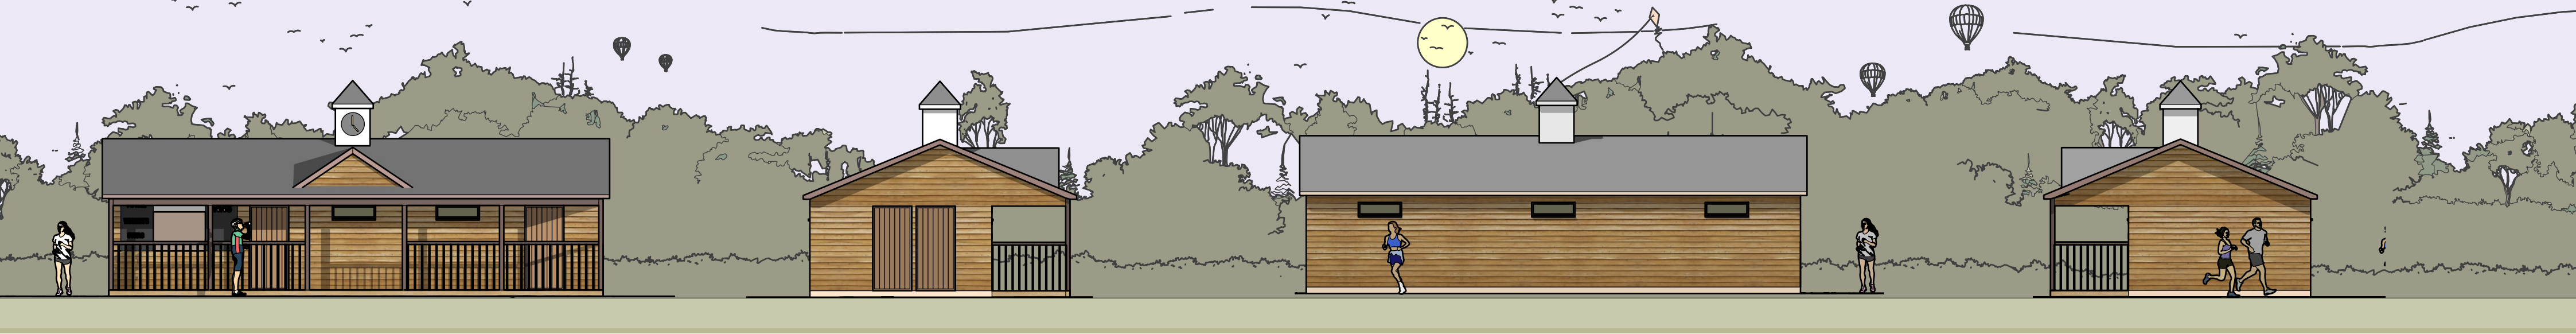


East Elevation 1:100

South Elevation 1:100


West Elevation 1:100

North Elev. 1:100

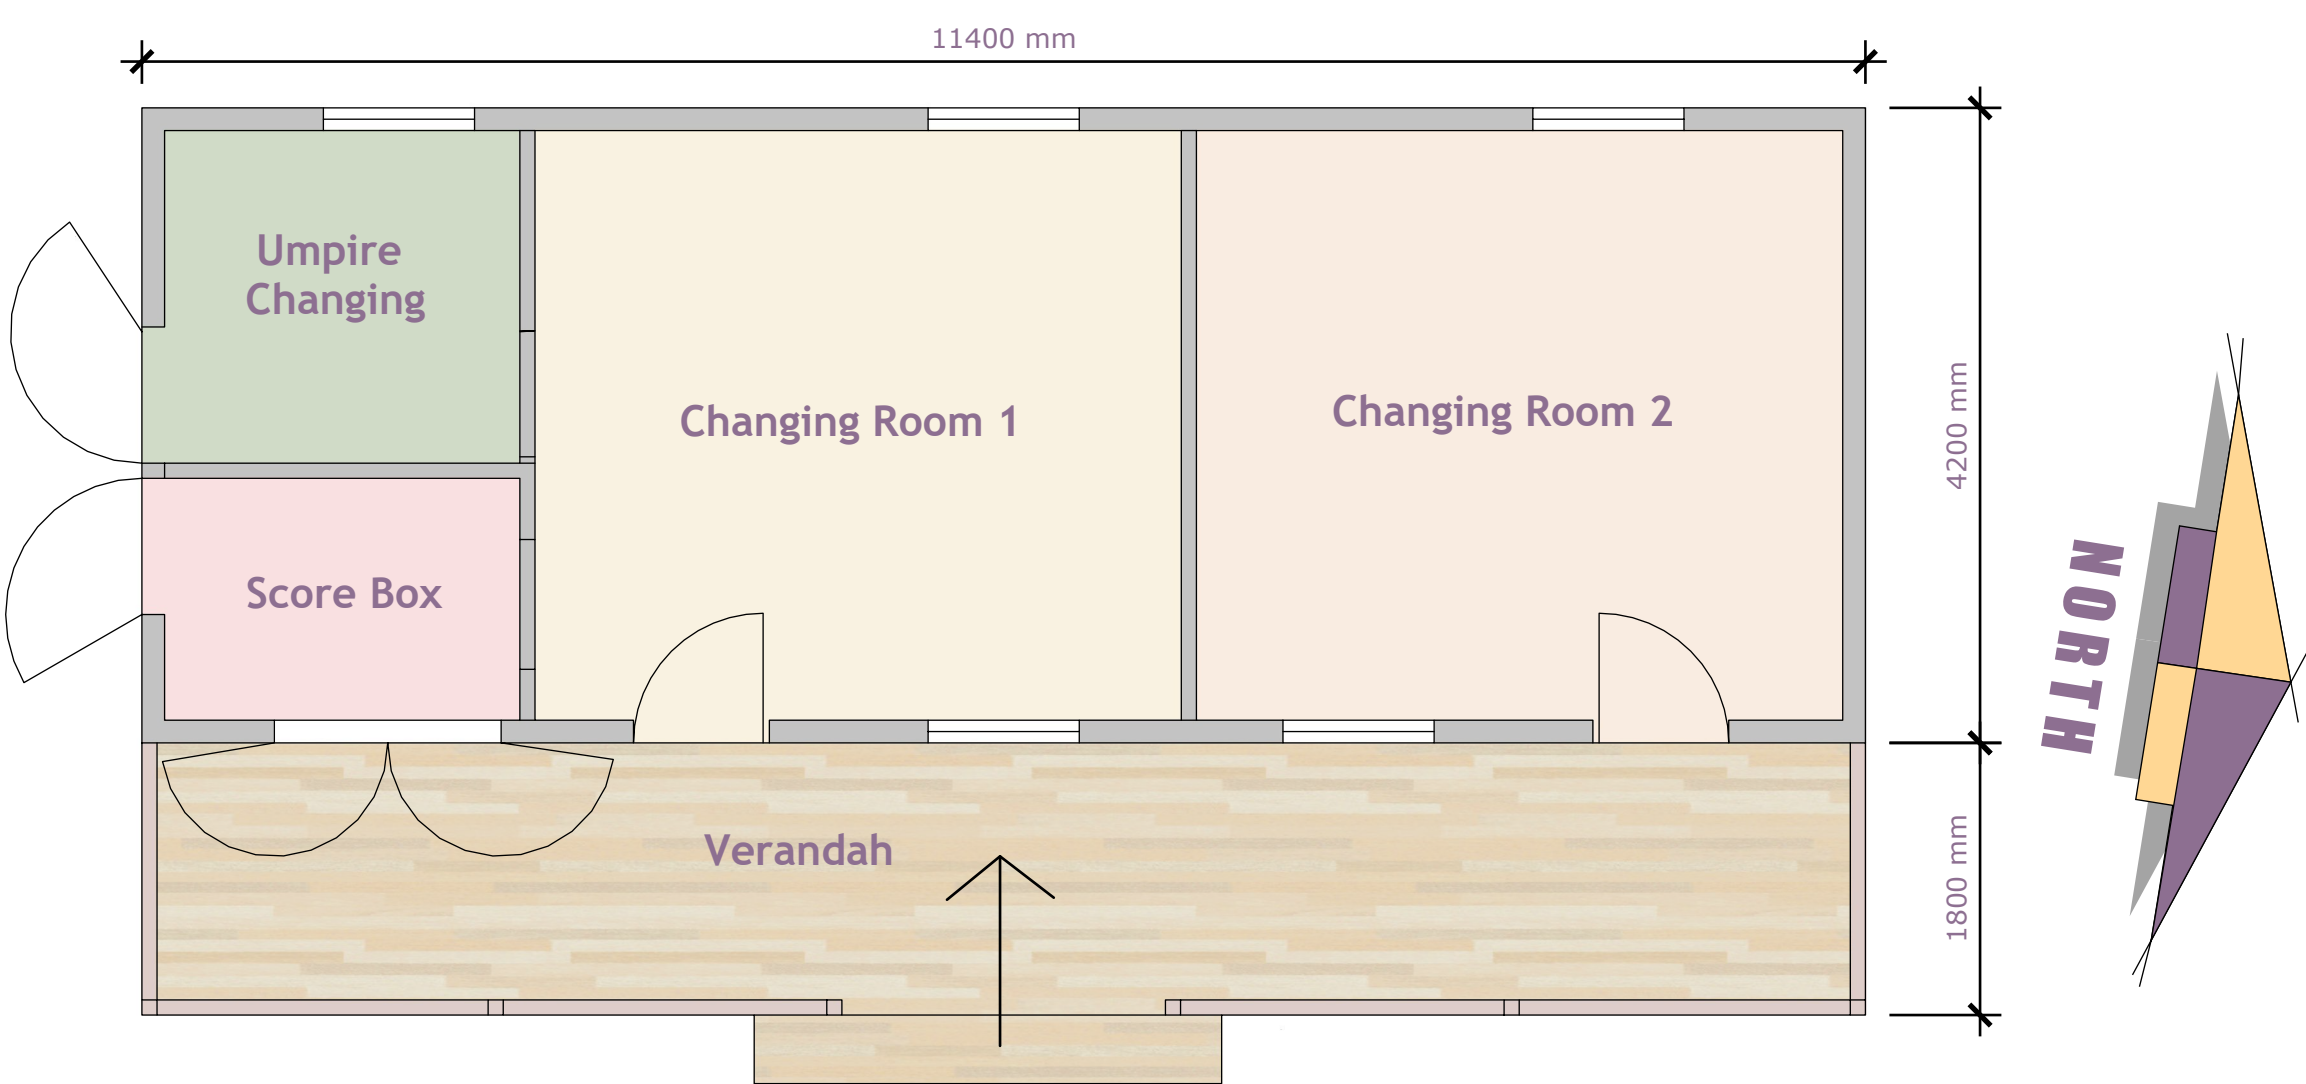


Proposed Floor Plan 1:50

Scale Bar (A2 print out = 1:50 scale).

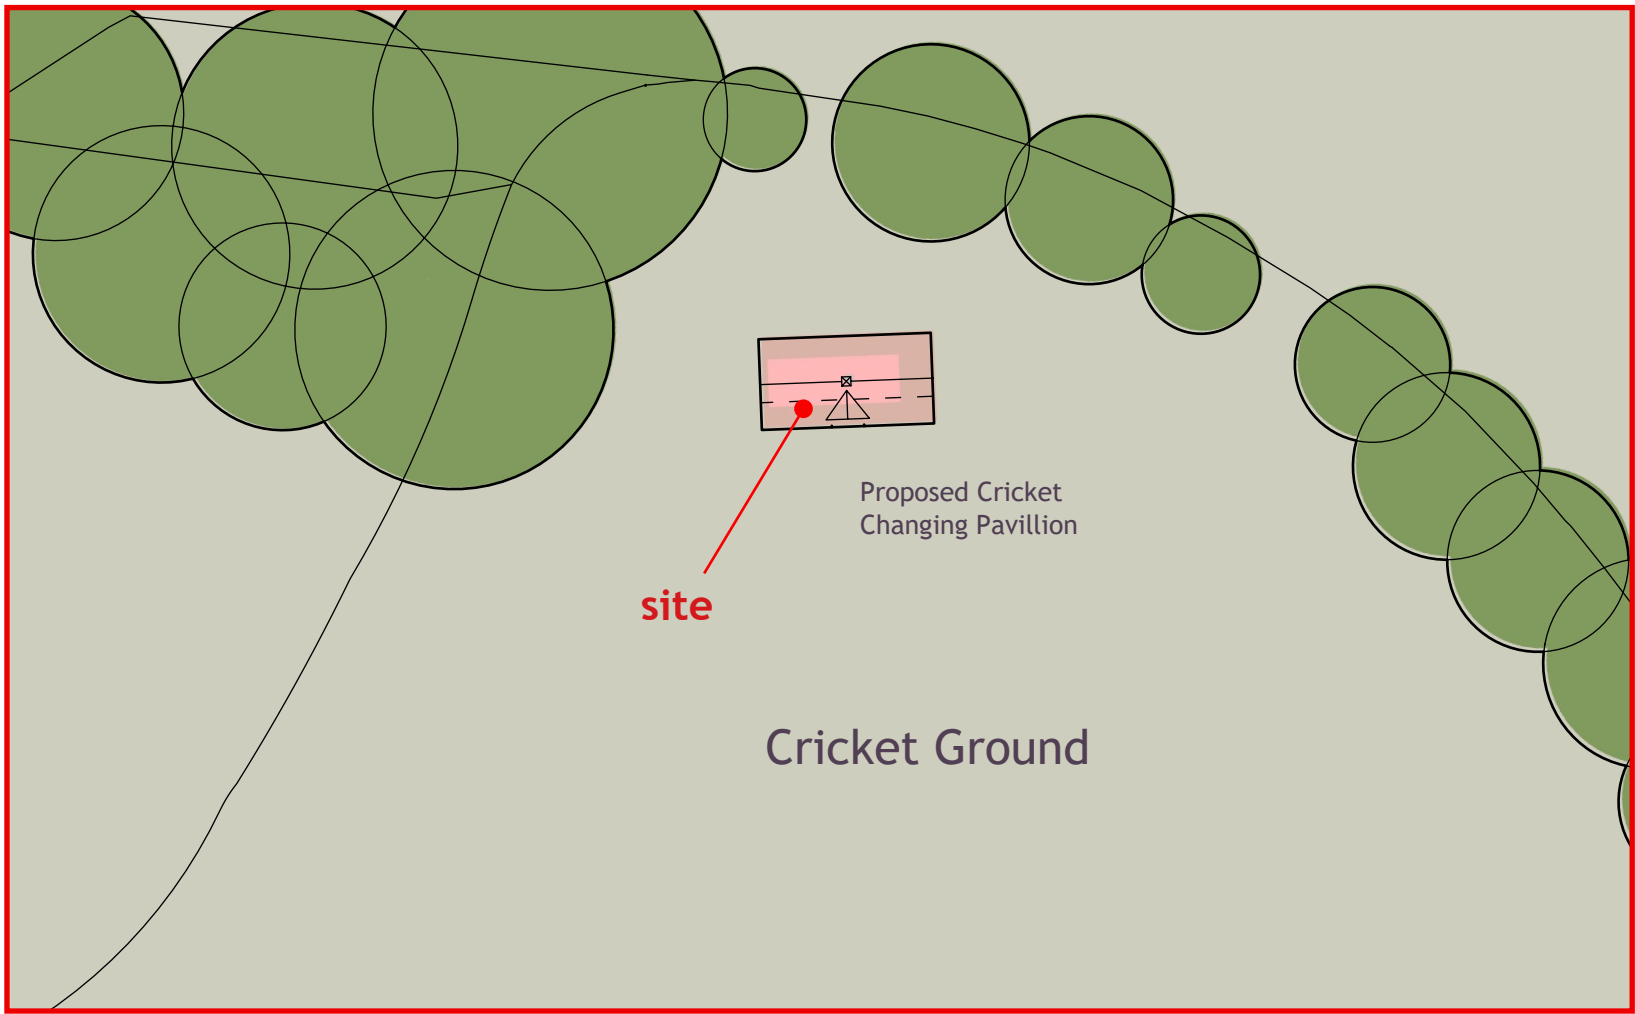

Scale Bar (A2 print out = 1:100 scale).

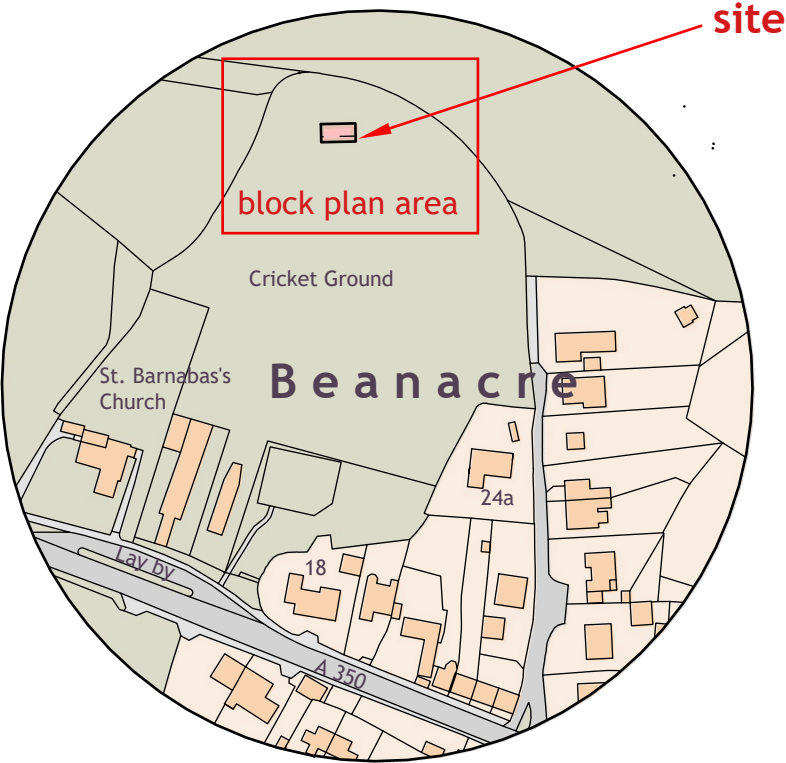

Location Plan: 1:2500

Scale Bar (A2 print out = 1:2500 scale).



Computer generated illustration of proposal

Block Plan: 1:500

Scale Bar (A2 print out = 1:500 scale).

Materials to be used:

- Roof: Felt roof 150mm overhang to eaves, black half round gutters and downpipes.
- Walls: All elevations in natural shiplap boarding as shown.

CHARLES MANNING
ARCHITECTURAL & PLANNING CONSULTANT
OFFICE 129, 8 THE BRIDGE, CHIPPENHAM, WILTS SN15 1EX
TEL: 01249 652218 mob: 07909228408 email: mail@charlesmanning.co.uk

DRAWING No:- 1060 / CAM/2026 / 1
DATE :- MARCH 2026 REV:
SCALES :- AS SHOWN

PROJECT: CHANGING PAVILION FOR CRICKET CLUB, BEANACRE CRICKET PITCH, ST BARNABAS CHURCH, BEANACRE, SN12 7PT

CHARLES MANNING, this drawing/design is COPYRIGHT and cannot be copied or used in anyway for the above project or similar ventures, by any means without the express permission of Charles Manning. Always use written measurements in preference to scaling, if in doubt ask, report any discrepancies & always use the latest approved plans by Local Authority. Consult on any design changes to the project, so amendments can be made.