




NOTES
Do not scale. Contractor or subcontractor to check all dimensions on site before building or manufacture.
Any discrepancies between site, drawing or specification to be reported to the architect immediately.
The measurements for neighboring properties are not (unless noted otherwise) part of the measured survey but have been drawn with some approximation based on OS or other information available.

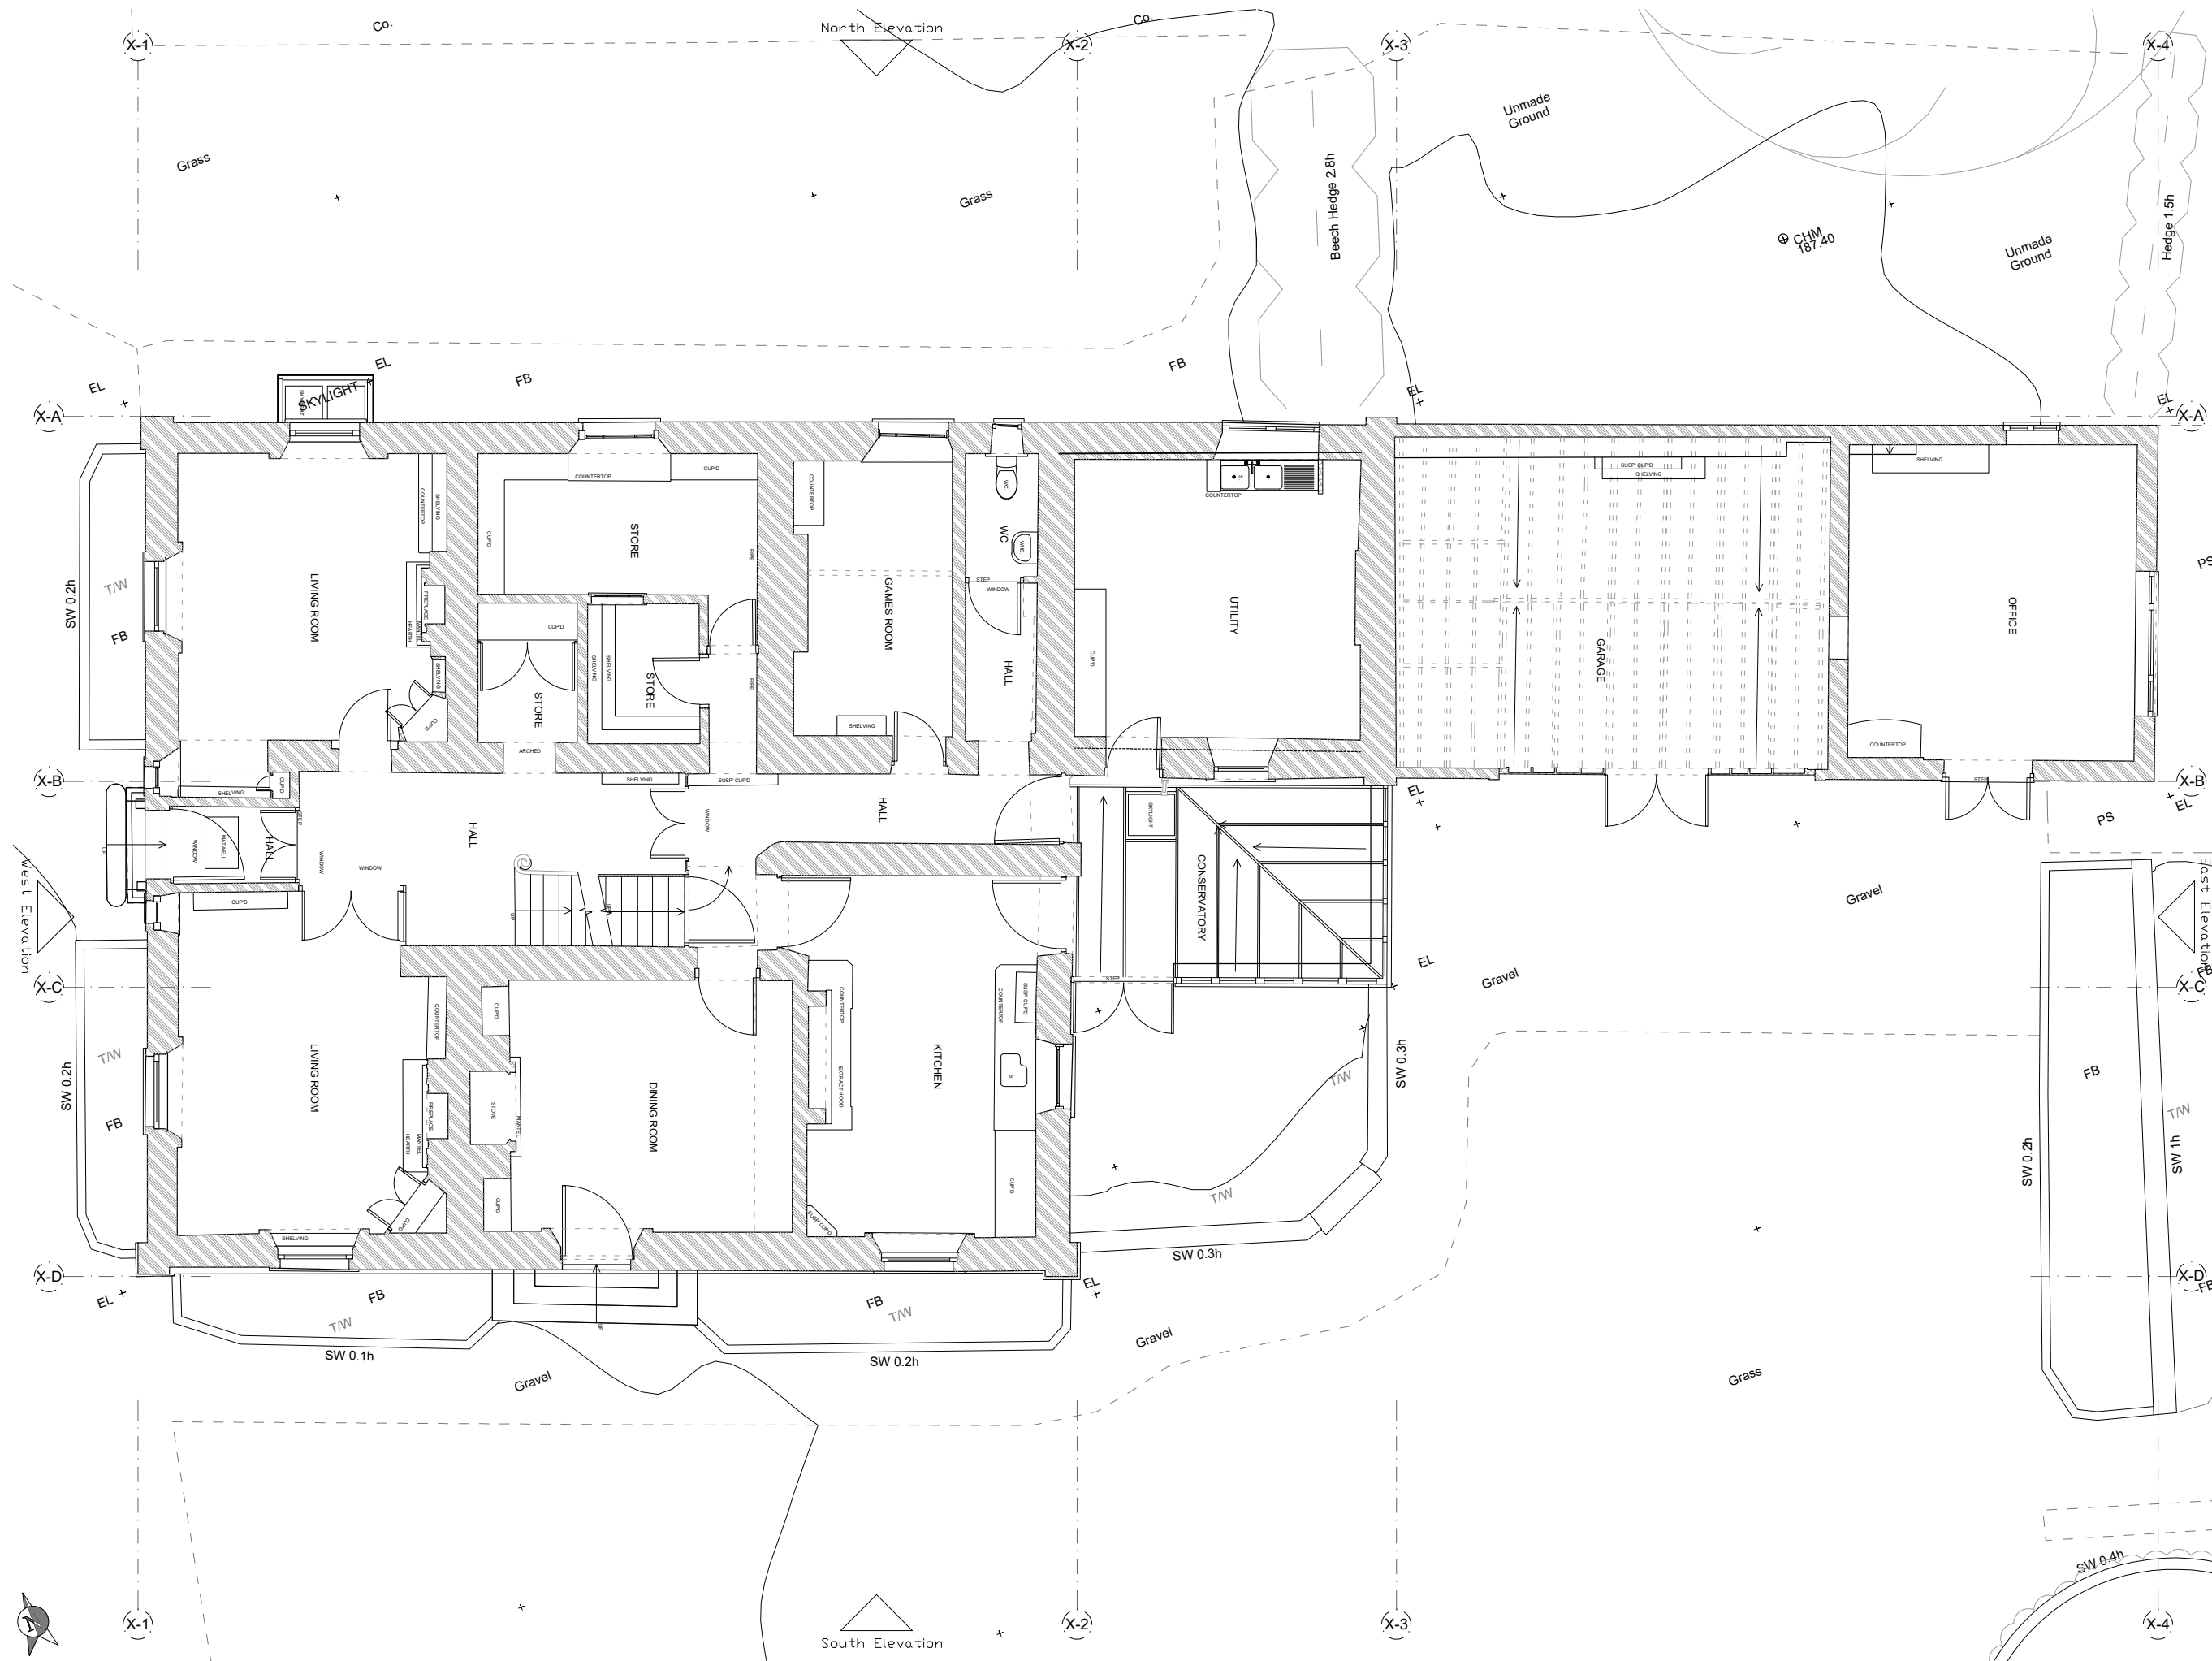

Existing Ground Floor Plan - 1:50(A1) - 1:100(A3)
c:\users\peter\documents\peter\goodall\03\project\0121\huf - haggard\02 base drawings\0121-huf - 11/03/2026 13:11:58 by Peter S

11/03/2026 08/01/2026 DATE	010-R01_EX OF PL R00	Second Issue First Issue
----------------------------------	-------------------------	-----------------------------

Cruice Goodall
Architecture & Design
THE BUTTS, MANNINGFORD ABBOTS, PEWSEY, WILTS, SN9 6HZ
T: 020 3785 7222 E: mail@cruicegoodallarchitecture.com

Haggard

SITE		
Weir Farmhouse SN4 9NE		
DRAWING		
Existing Ground Floor Plan		
SCALE @ A1/A3 1:50/1:100	DATE Dec 2025	DRAWN BCG
JOB No. 0121-010-R01	DWG. No.	REVISION