



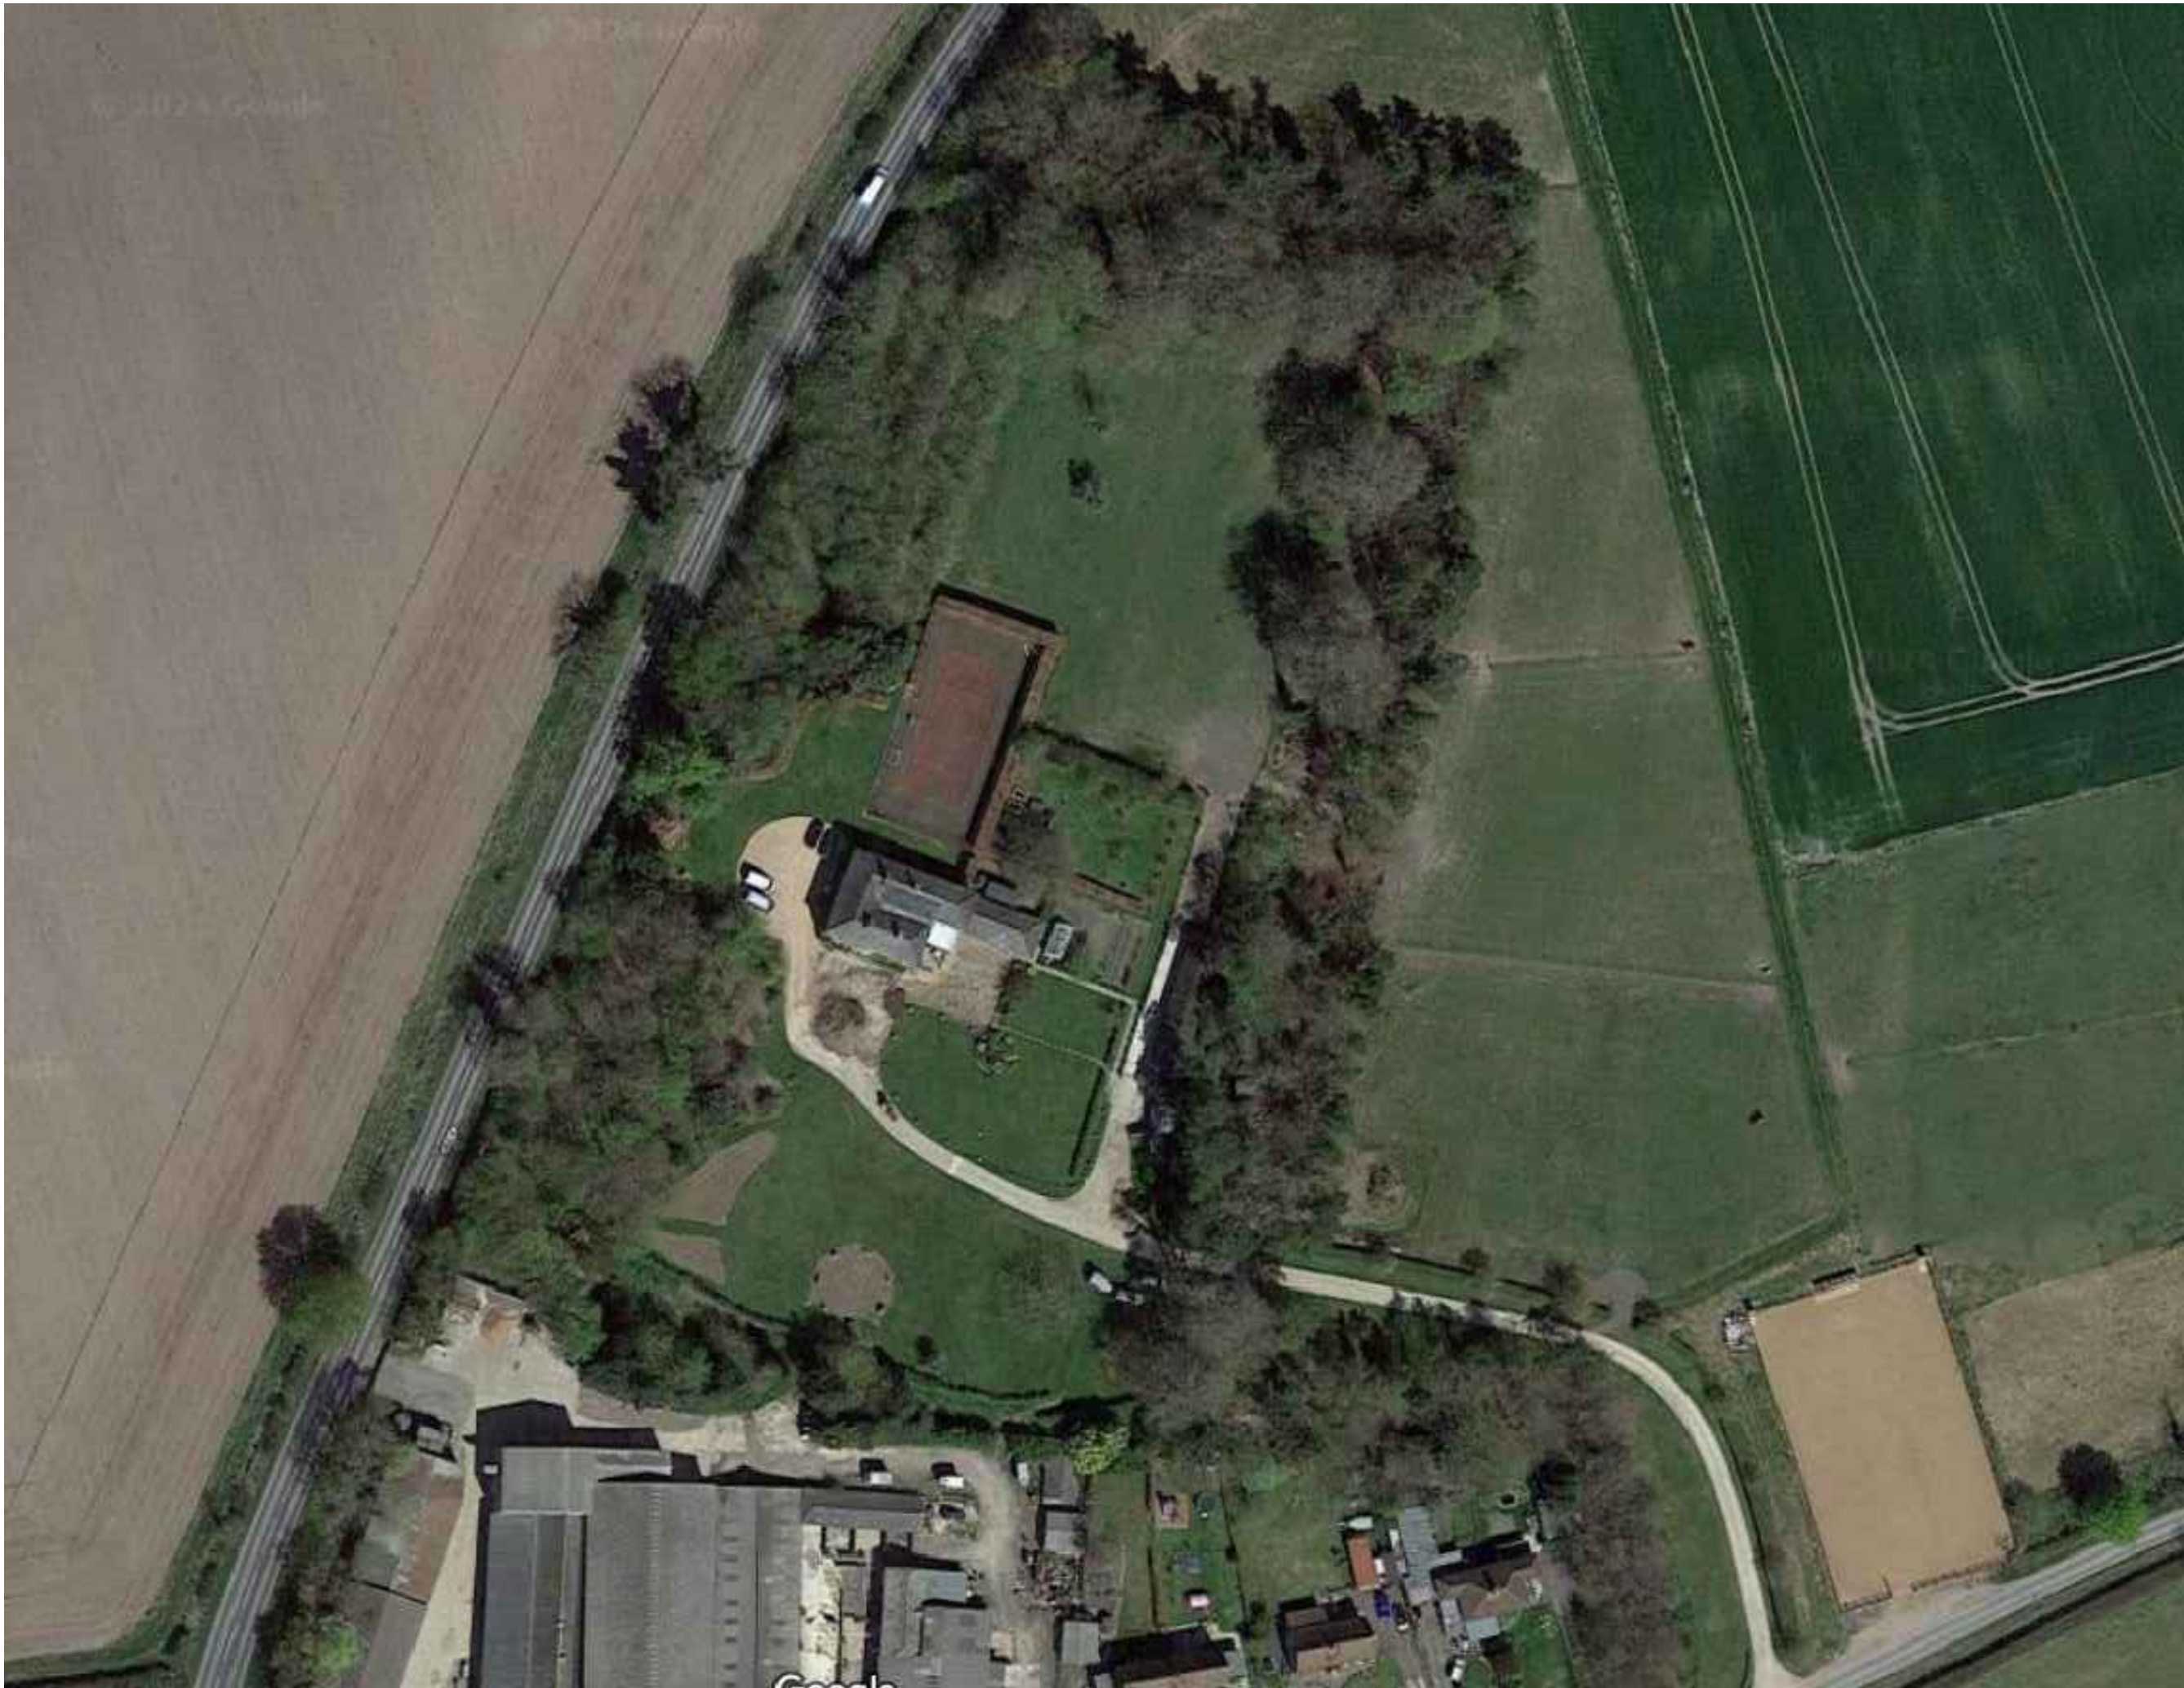

Existing Goolge Overlay Site Plan - 1:500(A1) - 1:1000(A3)

NOTES
Do not scale. Contractor or subcontractor to check all dimensions on site before building or manufacture.
Any discrepancies between site, drawing or specification to be reported to the architect immediately.
The measurements for neighboring properties are not (unless noted otherwise) part of the measured survey but have been drawn with some approximation based on OS or other information available.

 

05/07/2023 First Issue

DATE

Cruice Goodall
Architecture & Design

THE BUTTS, MANNINGFORD ABBOTS, PEWSEY, WILTS, SN9 6HZ
T: 020 3795 7222 E: mail@cruicegoodallarchitecture.com

Haggard

SITE

Weir Farmhouse, The Weir
Uffcott, SN4 9NE

DRAWING

Existing Google Overlay
Site Plan

SCALE @ A1/A3

1:500/1:1000

DATE

Mar 2024

DRAWN

BCG

JOB No.

DWG. No.

REVISION

JP225 001-R00