



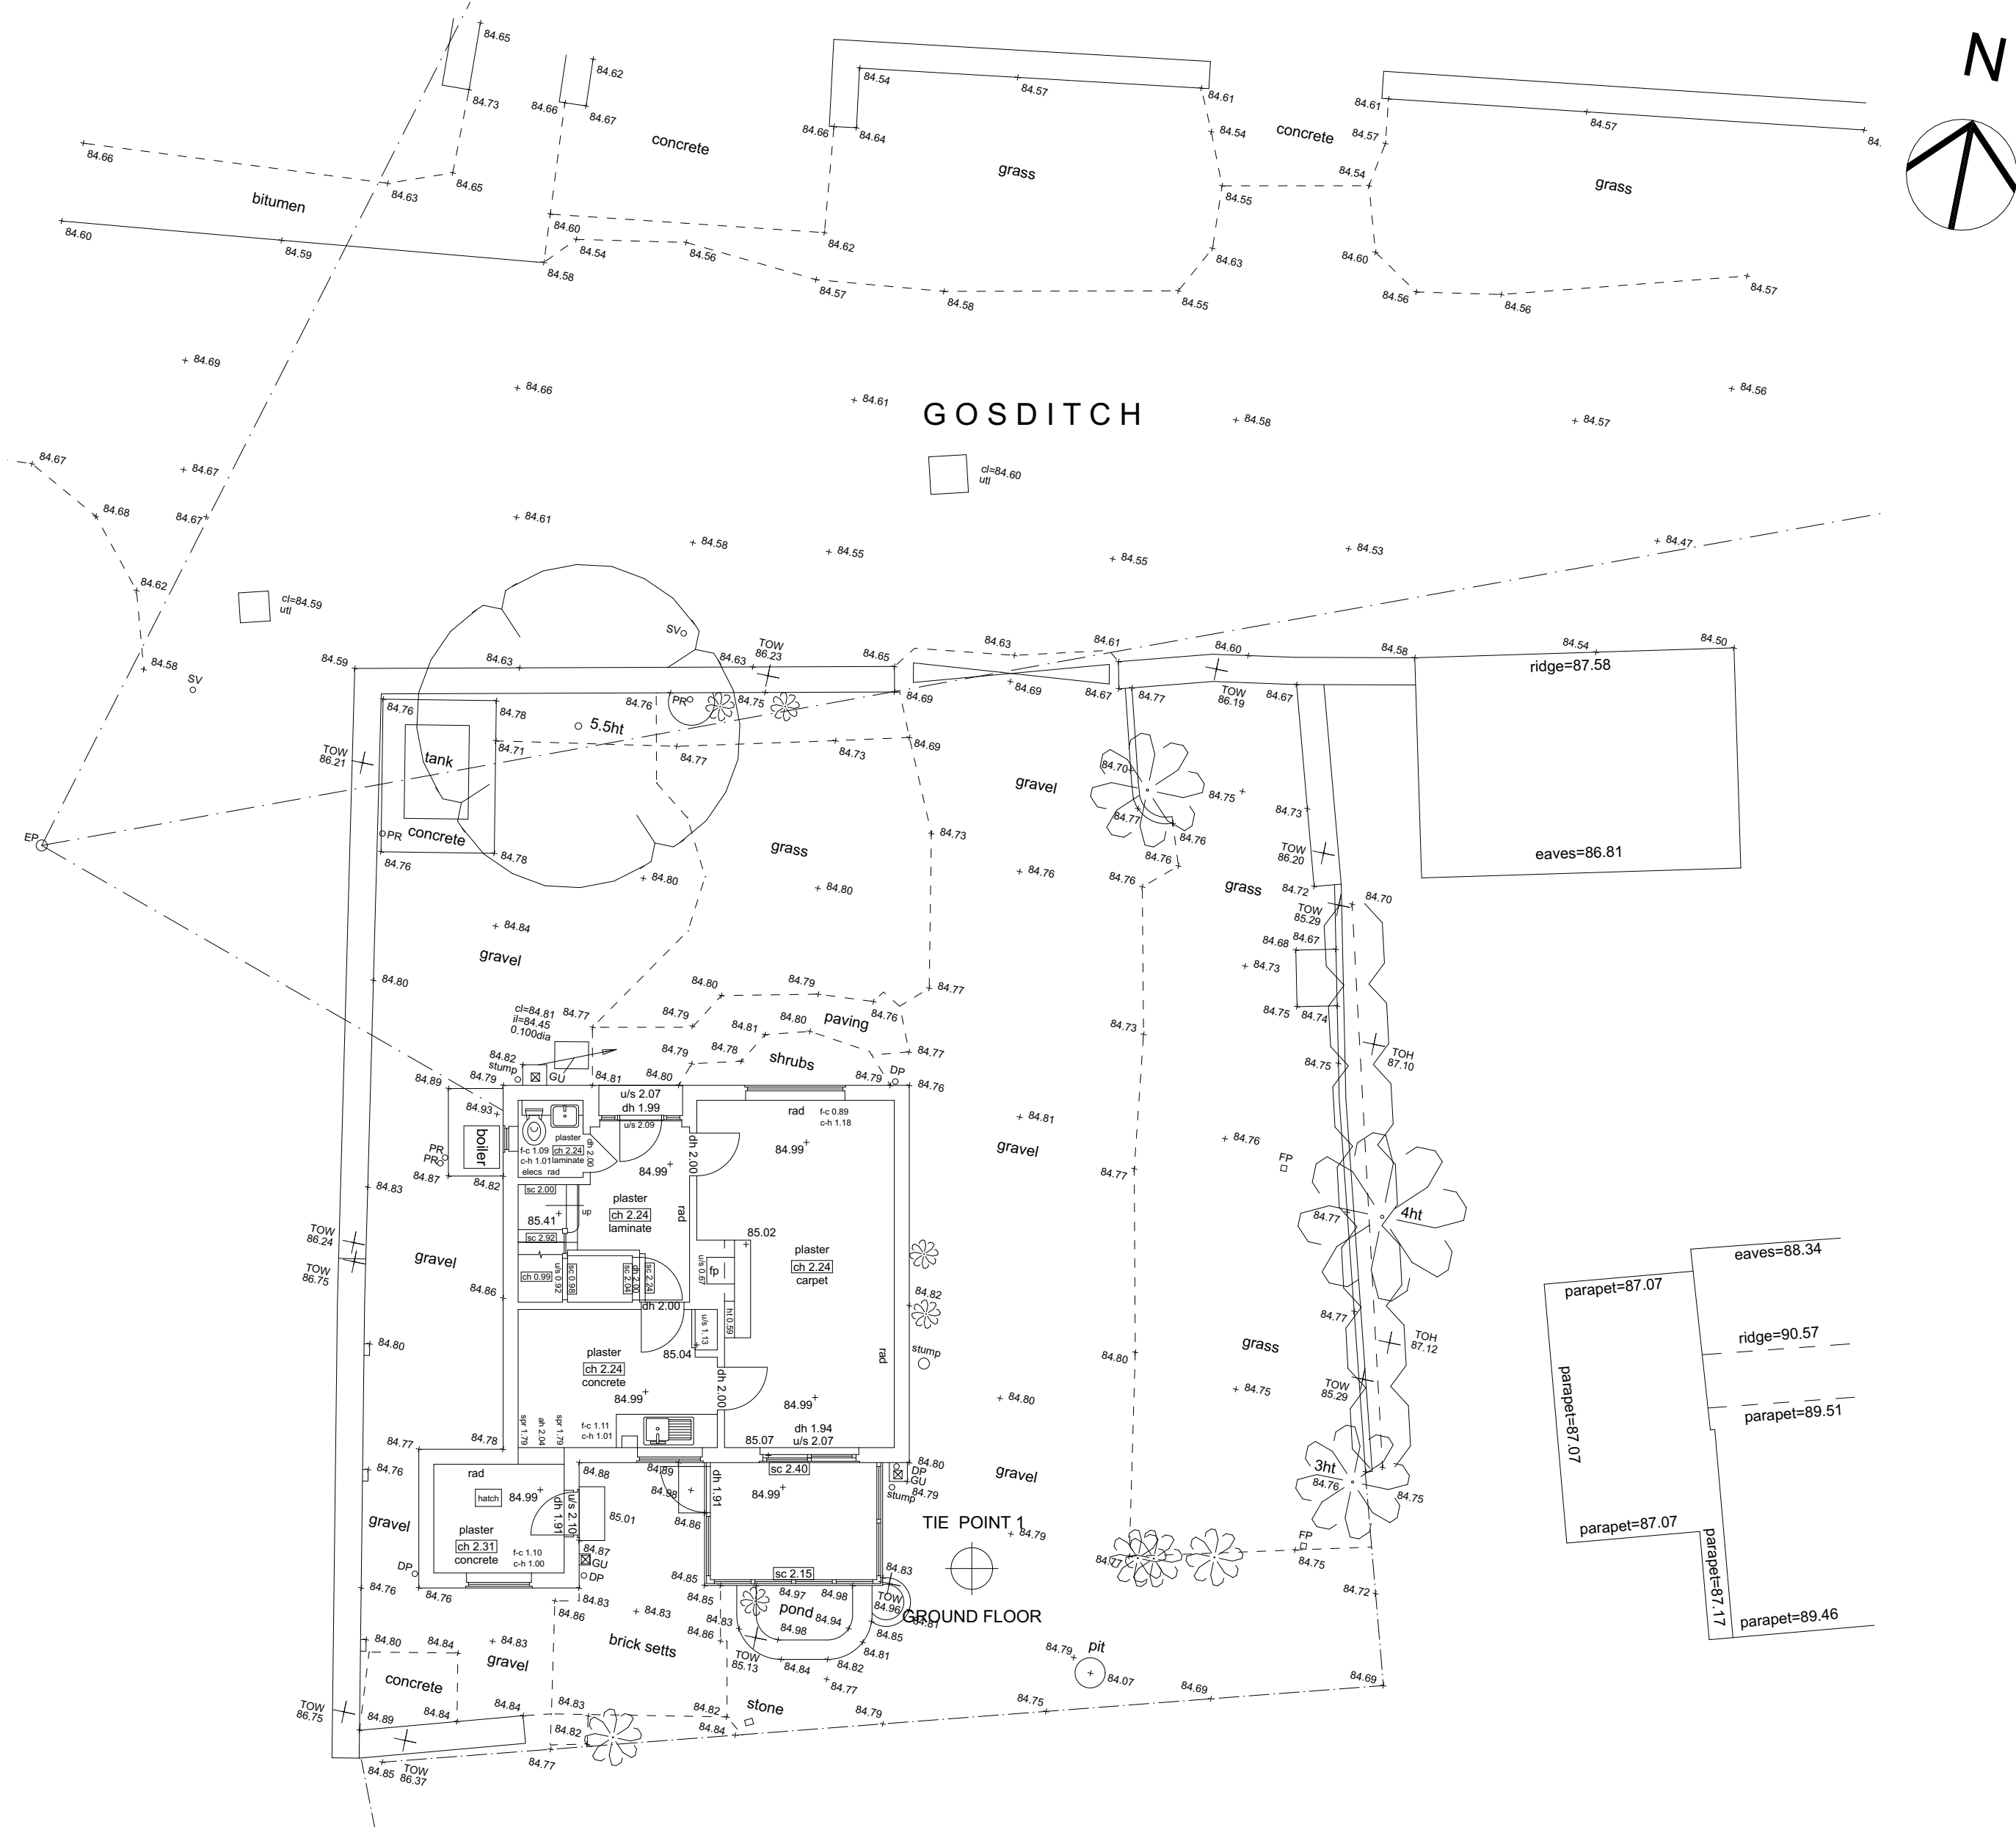

01 Existing Ground Floor Plan 1:100

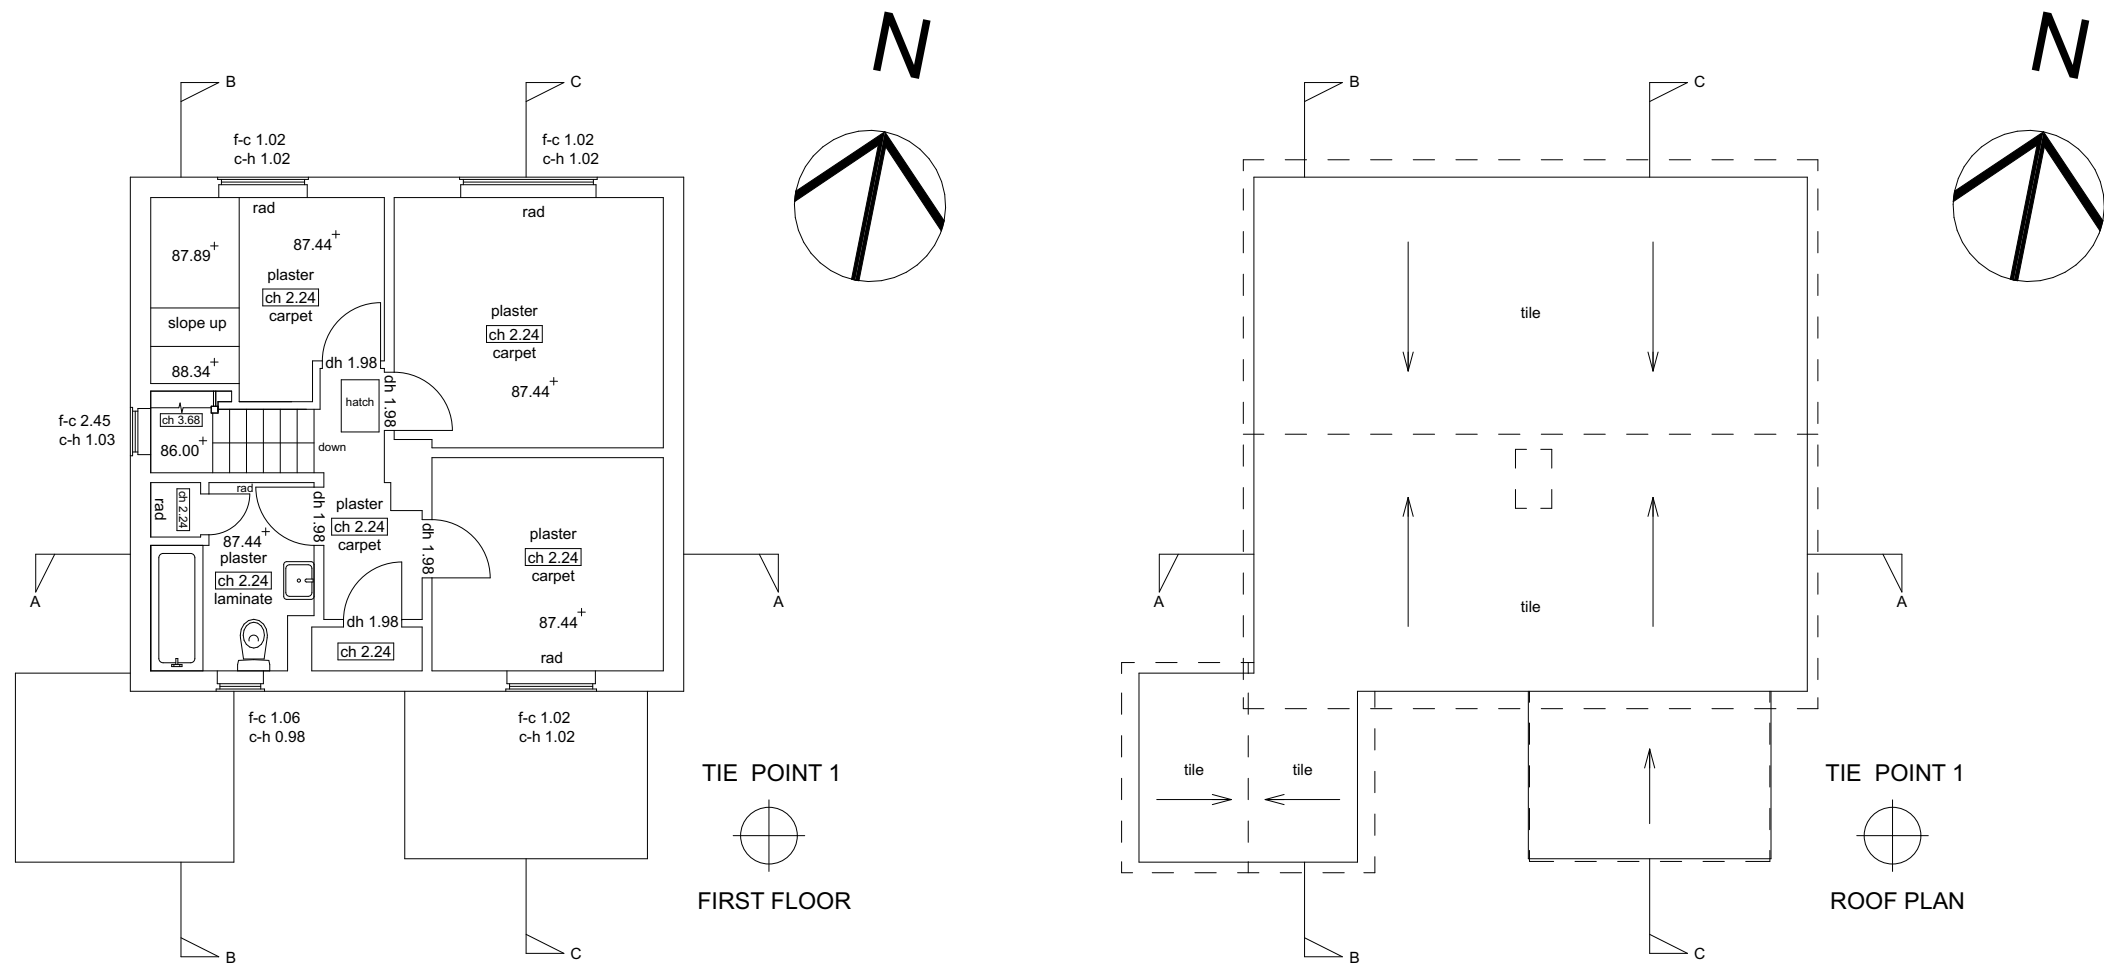

02 Existing First Floor Plan 1:100 03 Existing Roof Plan 1:100



04 Existing Elevations 1:100

Alterations and Extensions

Client Name: Mr and Mrs Andrews Drawing Name: Existing Plans and Elevations

Site Address: Horton House Gosditch Ashton Keynes Swindon SN6 6NZ

Print Size: A1 Project No: 24_092 Drawing No: 0015

Status: Planning Revision: A

Drawing Scale: 1:5 = 0.25m 1:25 = 1.25m 1:200 = 10.0m 1:1000 = 50.0m 1:10 = 0.5m 1:50 = 2.5m 1:250 = 12.5m 1:1250 = 62.5m 1:20 = 1.0m 1:100 = 5.0m 1:500 = 25.0m 1:2500 = 125m

Check scale by measuring line above. Do not scale from this drawing. Refer to figured dimensions only. Drawing copyright of Ashleigh Clarke Architects Limited. Company registered in England and Wales | Company No. 12878847.

Change Manager: Change Description By

A	Planning	16/03/2028	AC	AC
Rev	Issue Status	Date	By	Cnd

Contact: e. info@ashleighclarkearchitects.com t. 01451 828 419 w. ashleighclarkearchitects.com

Office: Cotswold Business Centre 2 A P Ellis Road Upper Rissington Cheltenham GL54 2QB