





Existing Site Plan - 1:500(A1) - 1:1000(A3)

c:\users\peter\documents\peter\goodall\03 project\02 huf - haggard\02 base drawing\02 huf - Printed - 11/03/2026 12:31:47 by Peter S

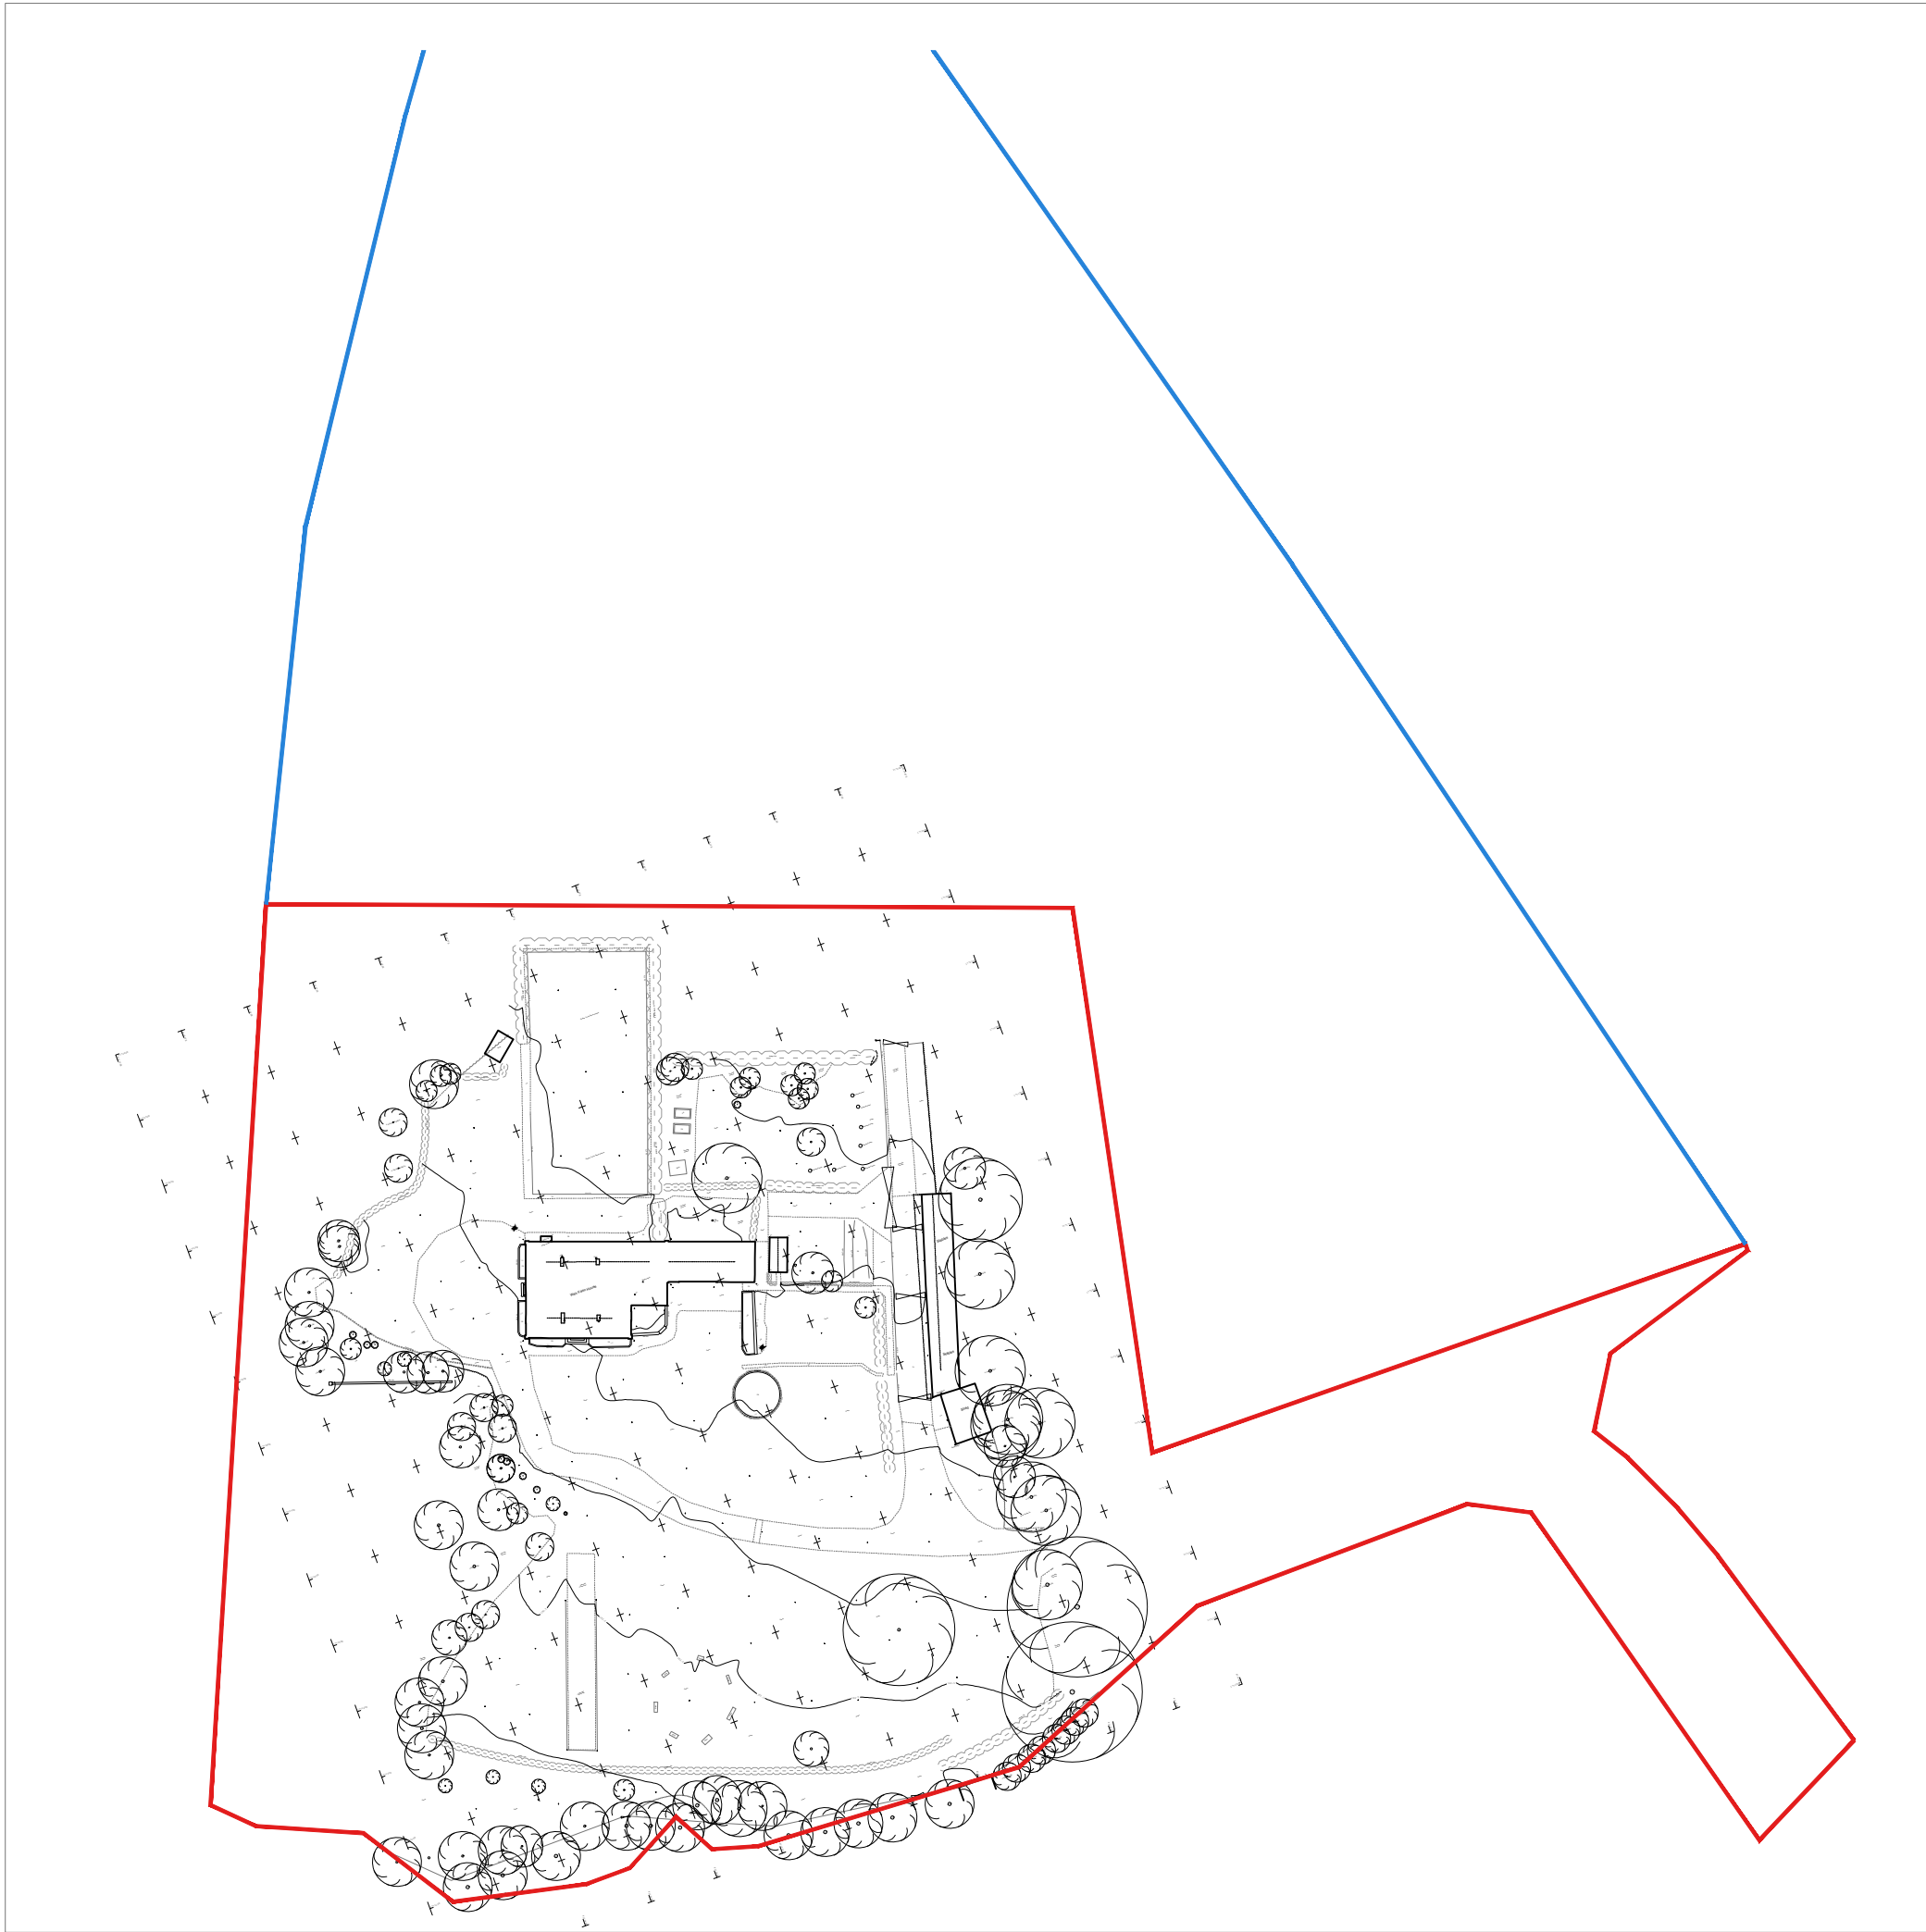

Existing Site Plan - 1:2000(A1) - 1:4000(A3)

NOTES
Do not scale. Contractor or subcontractor to check all dimensions on site before building or manufacture.
Any discrepancies between site, drawing or specification to be reported to the architect immediately.
The measurements for neighboring properties are not (unless noted otherwise) part of the measured survey but have been drawn with some approximation based on OS or other information available.

 

Scale Bar

11/03/2026 005-R00_EX SITE PL_1_500 First Issue
DATE

Cruice Goodall
Architecture & Design

THE BUTTS, MANNINGFORD ABBOTS, PEWSEY, WILTS, SN9 6HZ
T: 020 3785 7222 E: mail@cruicegoodallarchitecture.com

Haggard

SITE
Weir Farmhouse
SN4 9NE

DRAWING
Existing
Site Plan

SCALE © A1/A3 DATE DRAWN
1:500/1:1000 Dec 2025 BCG

JOB No. DWG. No. REVISION
0121-005-R00

