


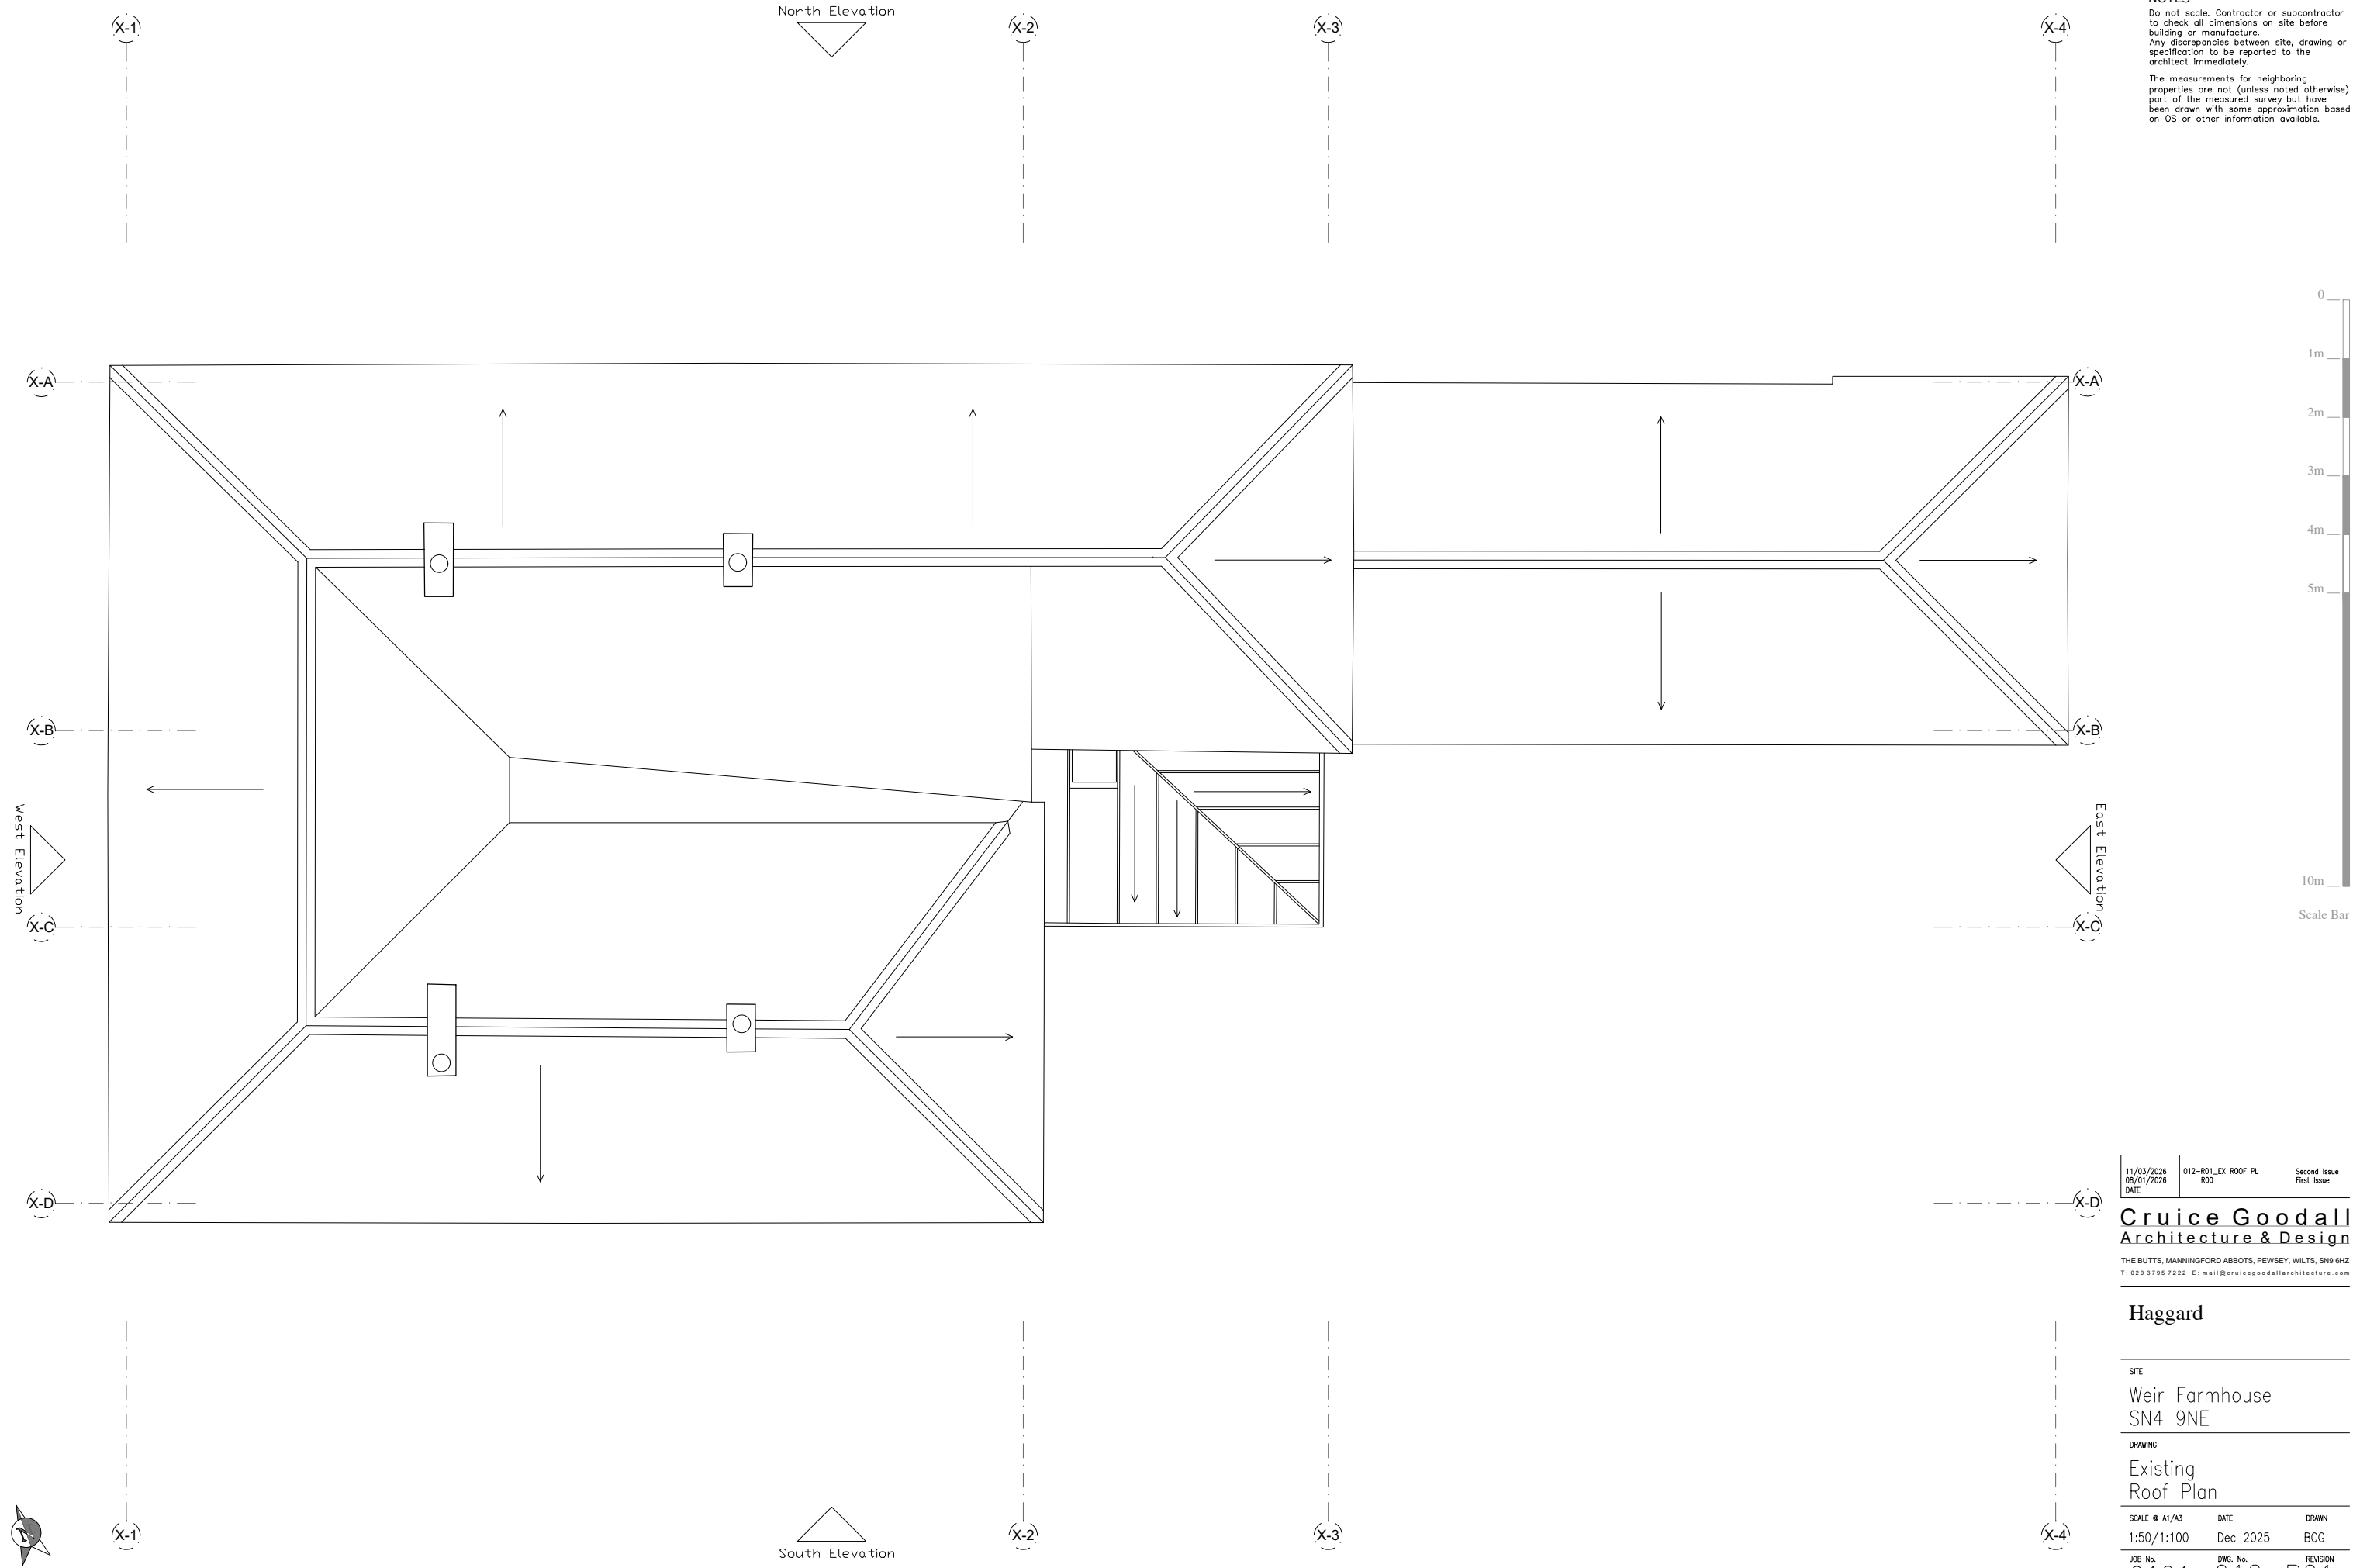

NOTES
Do not scale. Contractor or subcontractor to check all dimensions on site before building or manufacture.
Any discrepancies between site, drawing or specification to be reported to the architect immediately.
The measurements for neighboring properties are not (unless noted otherwise) part of the measured survey but have been drawn with some approximation based on OS or other information available.

11/03/2026 08/01/2026 DATE	012-R01_EX ROOF PL R00	Second Issue First Issue
----------------------------------	---------------------------	-----------------------------

Cruice Goodall
Architecture & Design
THE BUTTS, MANNINGFORD ABBOTS, PEWSEY, WILTS, SN9 6HZ
T: 020 3795 7222 E: mail@cruicegoodallarchitecture.com

Haggard

SITE
Weir Farmhouse
SN4 9NE

DRAWING
Existing
Roof Plan

SCALE • A1/A3	DATE	DRAWN
1:50/1:100	Dec 2025	BCG

JOB No.	DWG. No.	REVISION
0121-012-R01		