




REV A: 21/11/2025: Amended to Client comments.
REV B: 04/12/2025: Ammend Barn Structure size.
REV C: 11/12/2025: Amended to Client comments.
REV D: 03/03/2026: Amended to show existing TP01 and TP02 and new BNG trees.

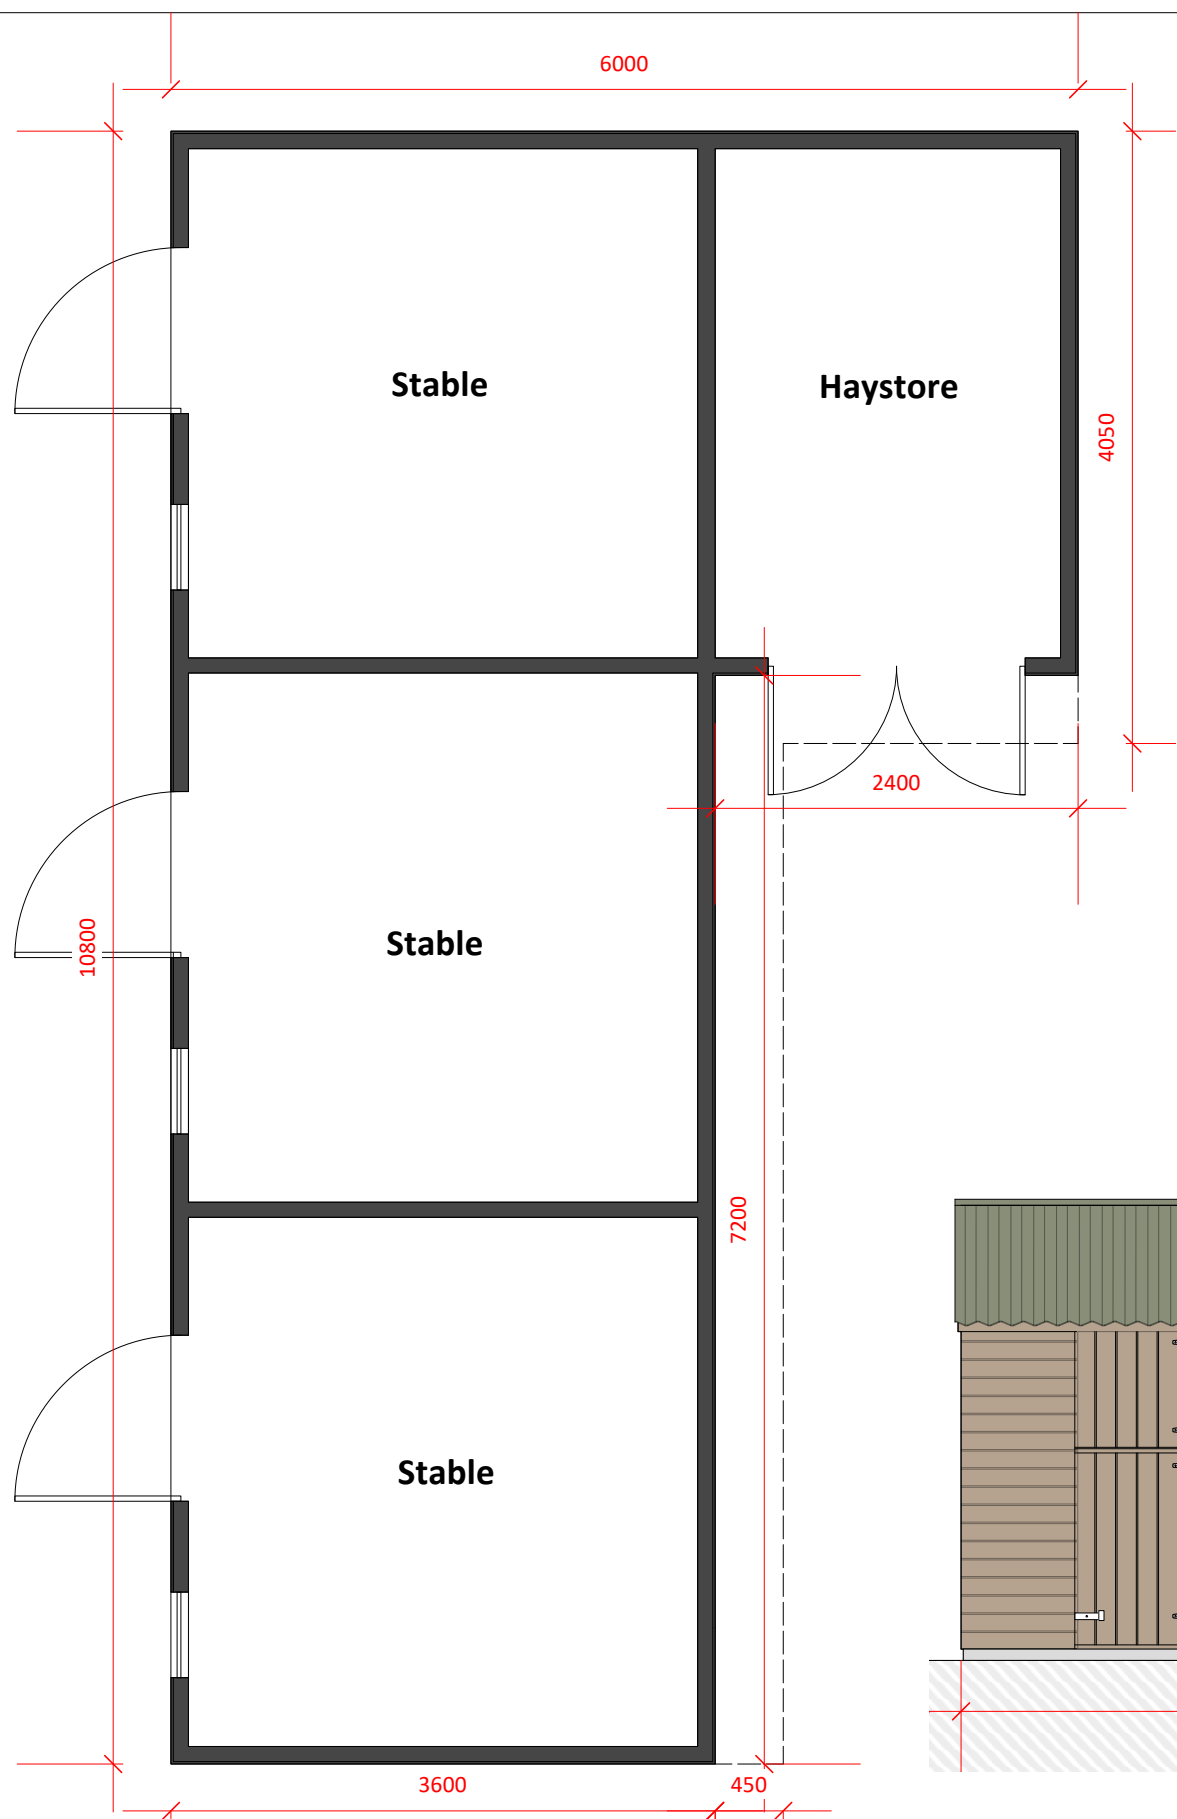


PLN 01 Proposed Stables Plan
1:50

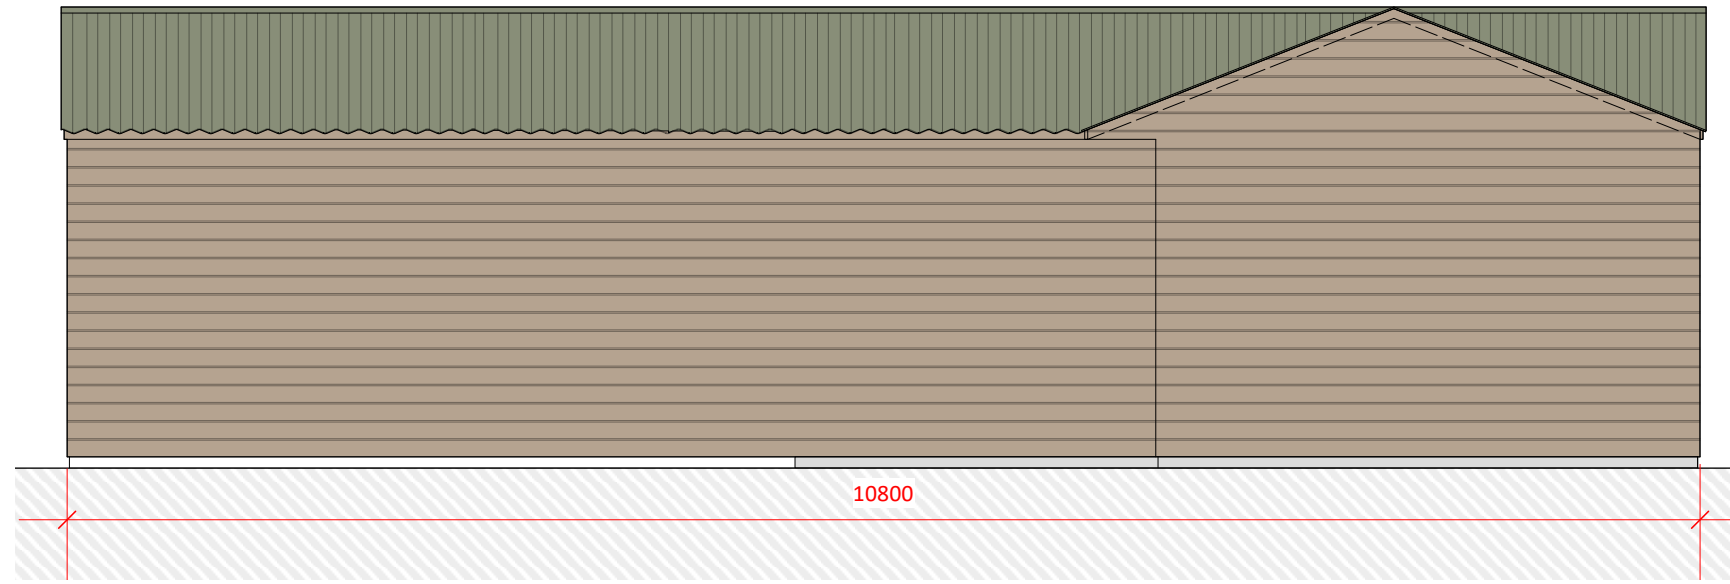


ELV 01 Proposed E Elevation
1:50

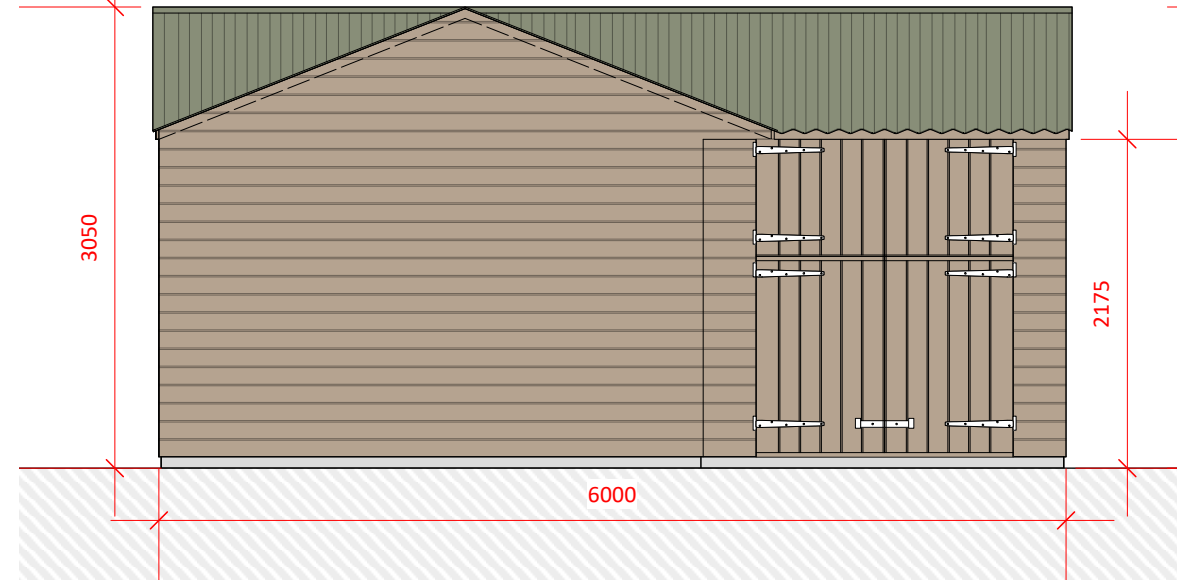


ELV 02 Proposed S Elevation
1:50

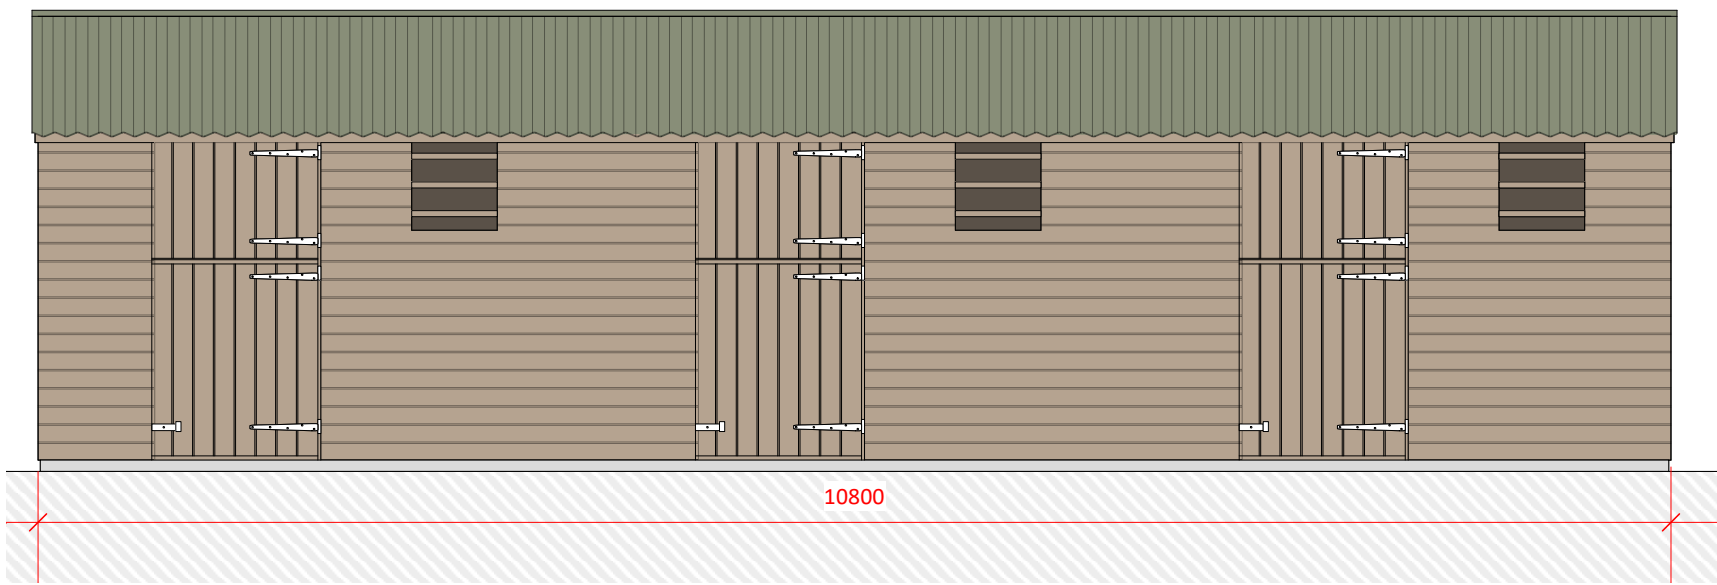


ELV 03 Proposed W Elevation
1:50

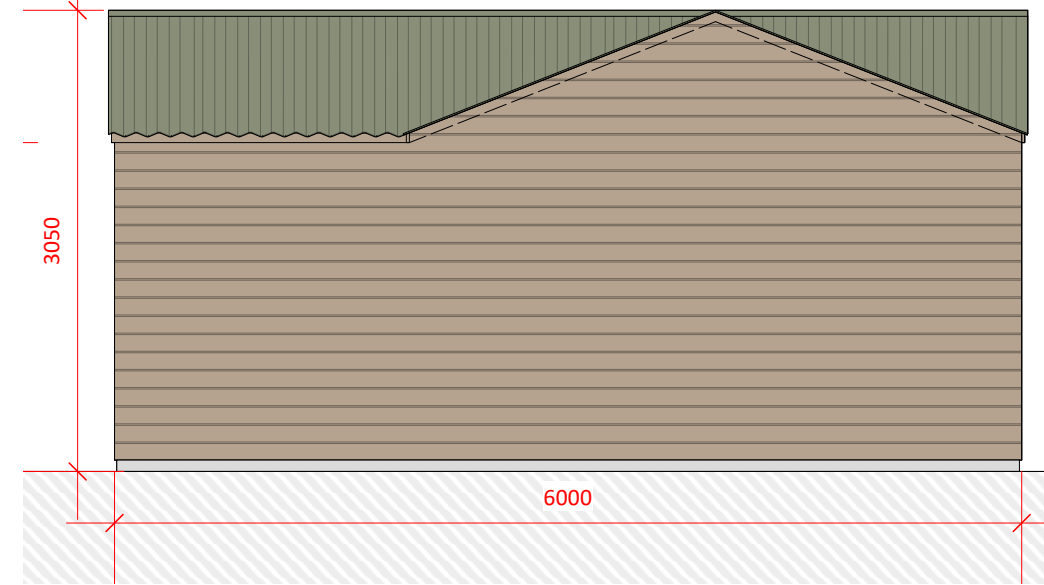


ELV 04 Proposed N Elevation
1:50

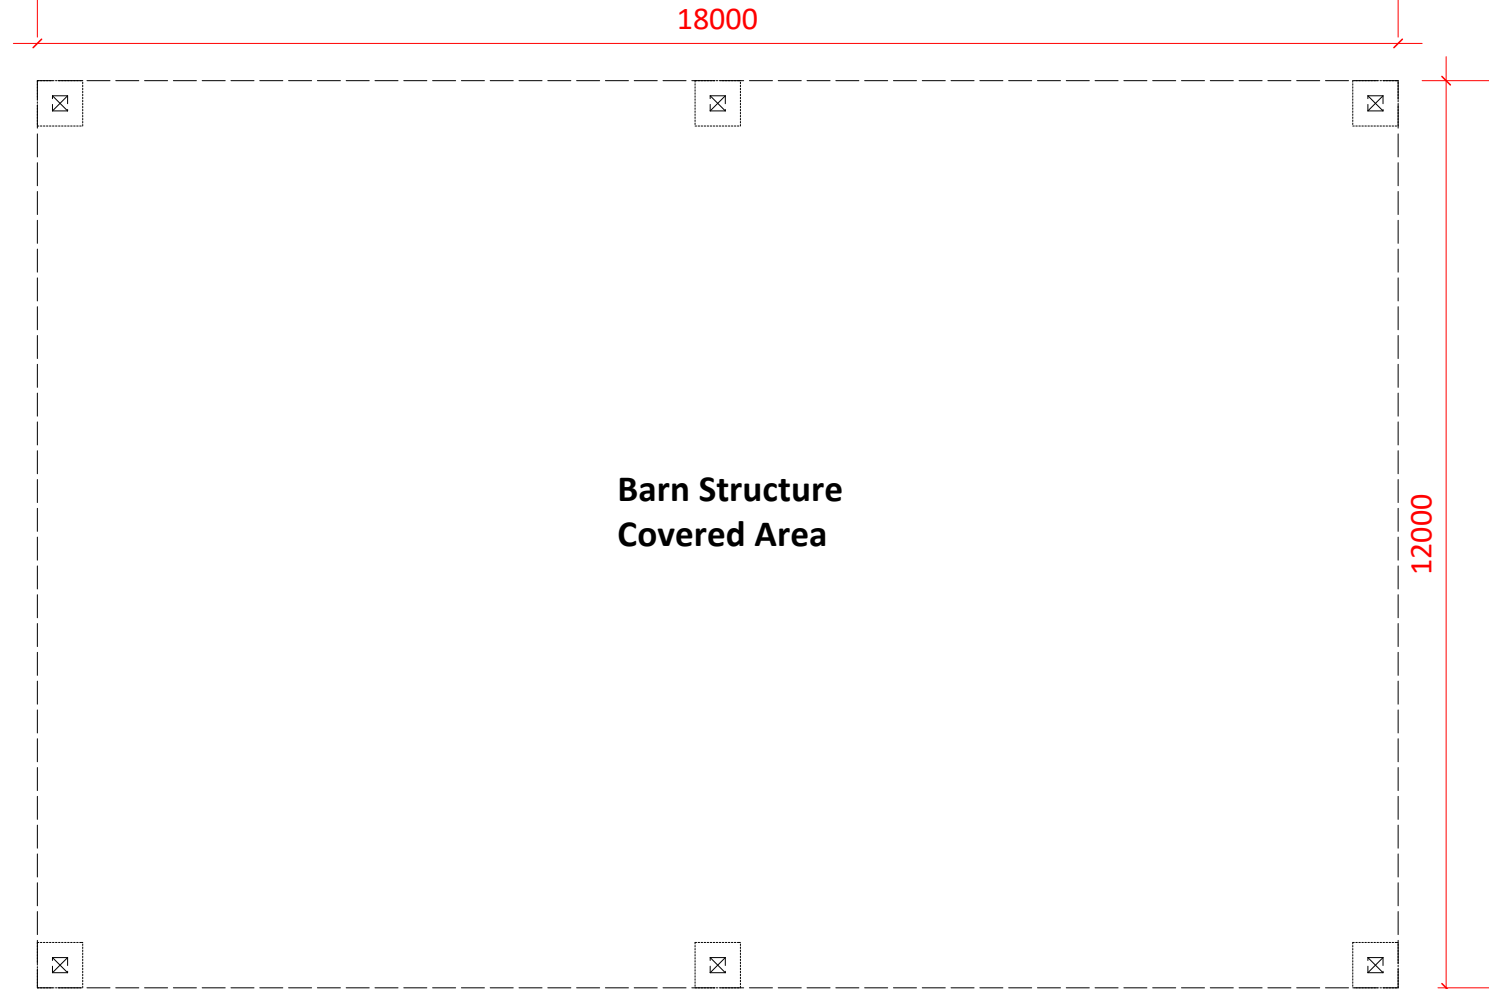


PLN 03 Proposed Steel Barn Cover
1:100

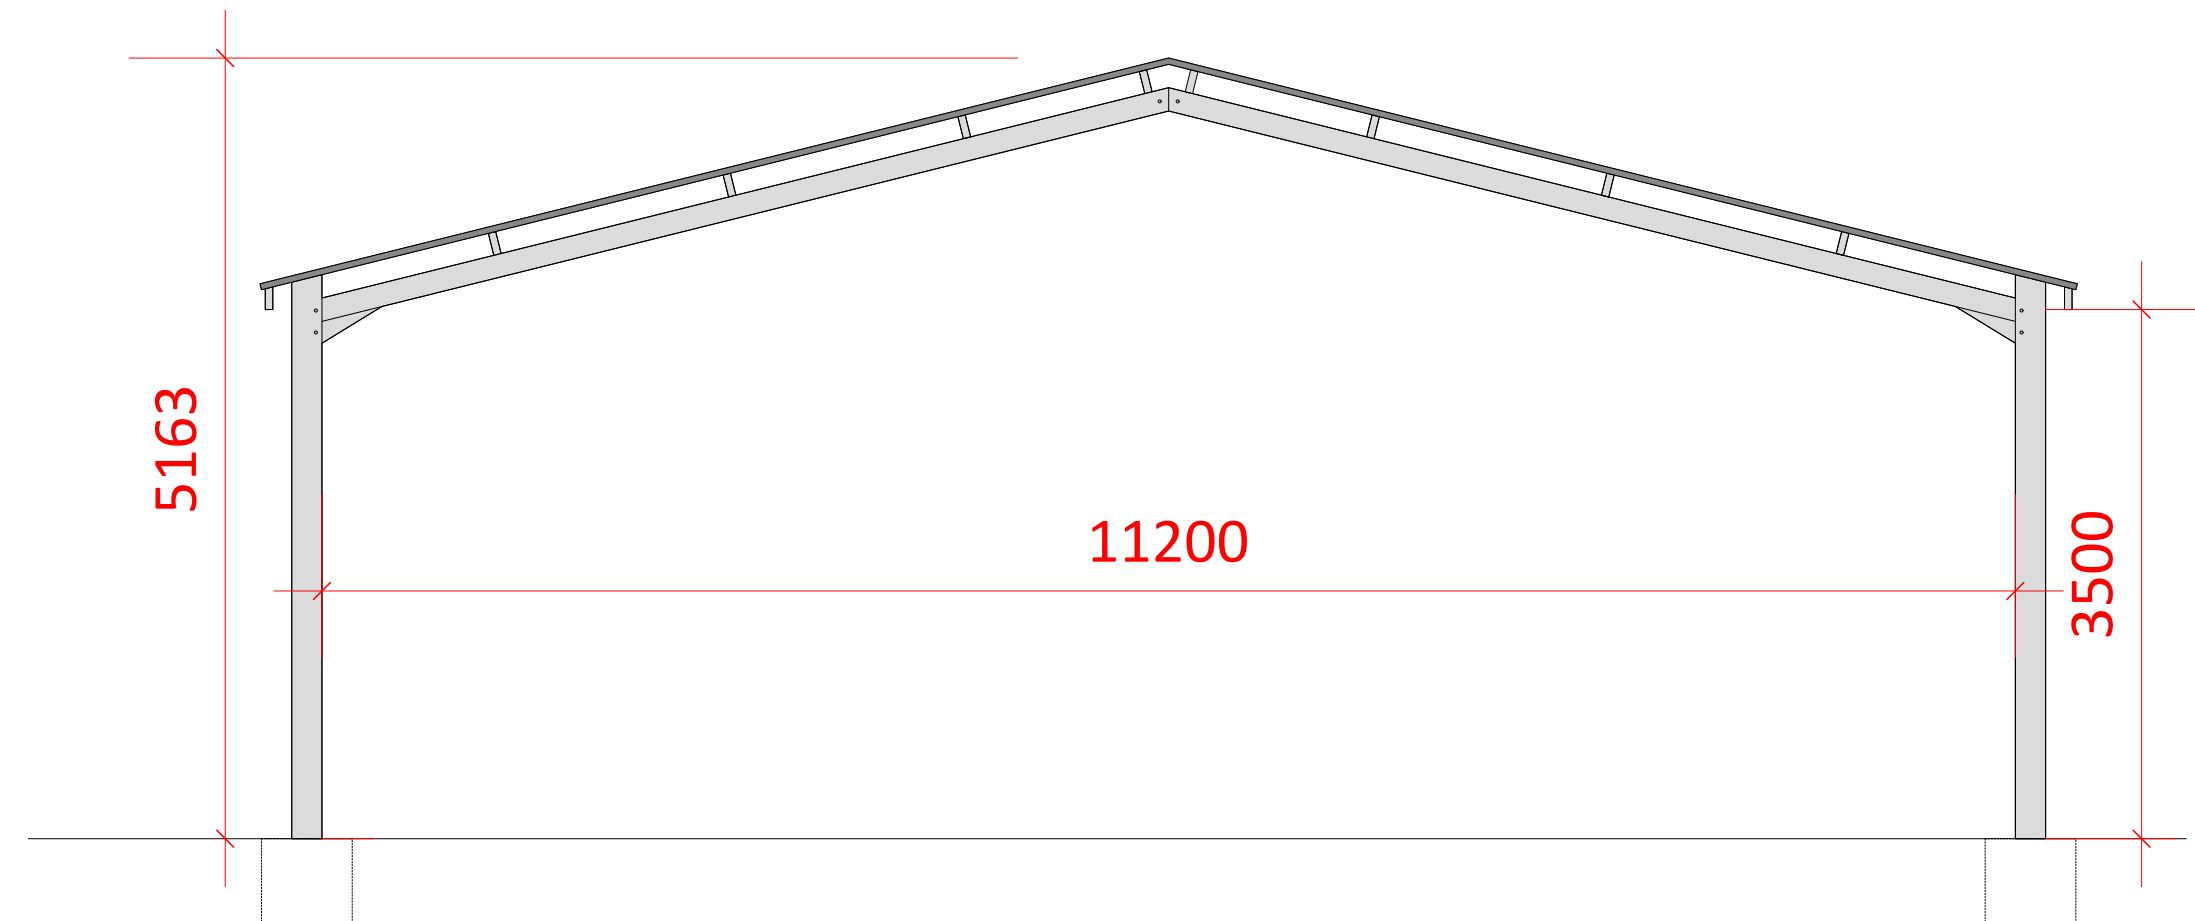

ELV 06 Proposed W & E Elevation
1:50

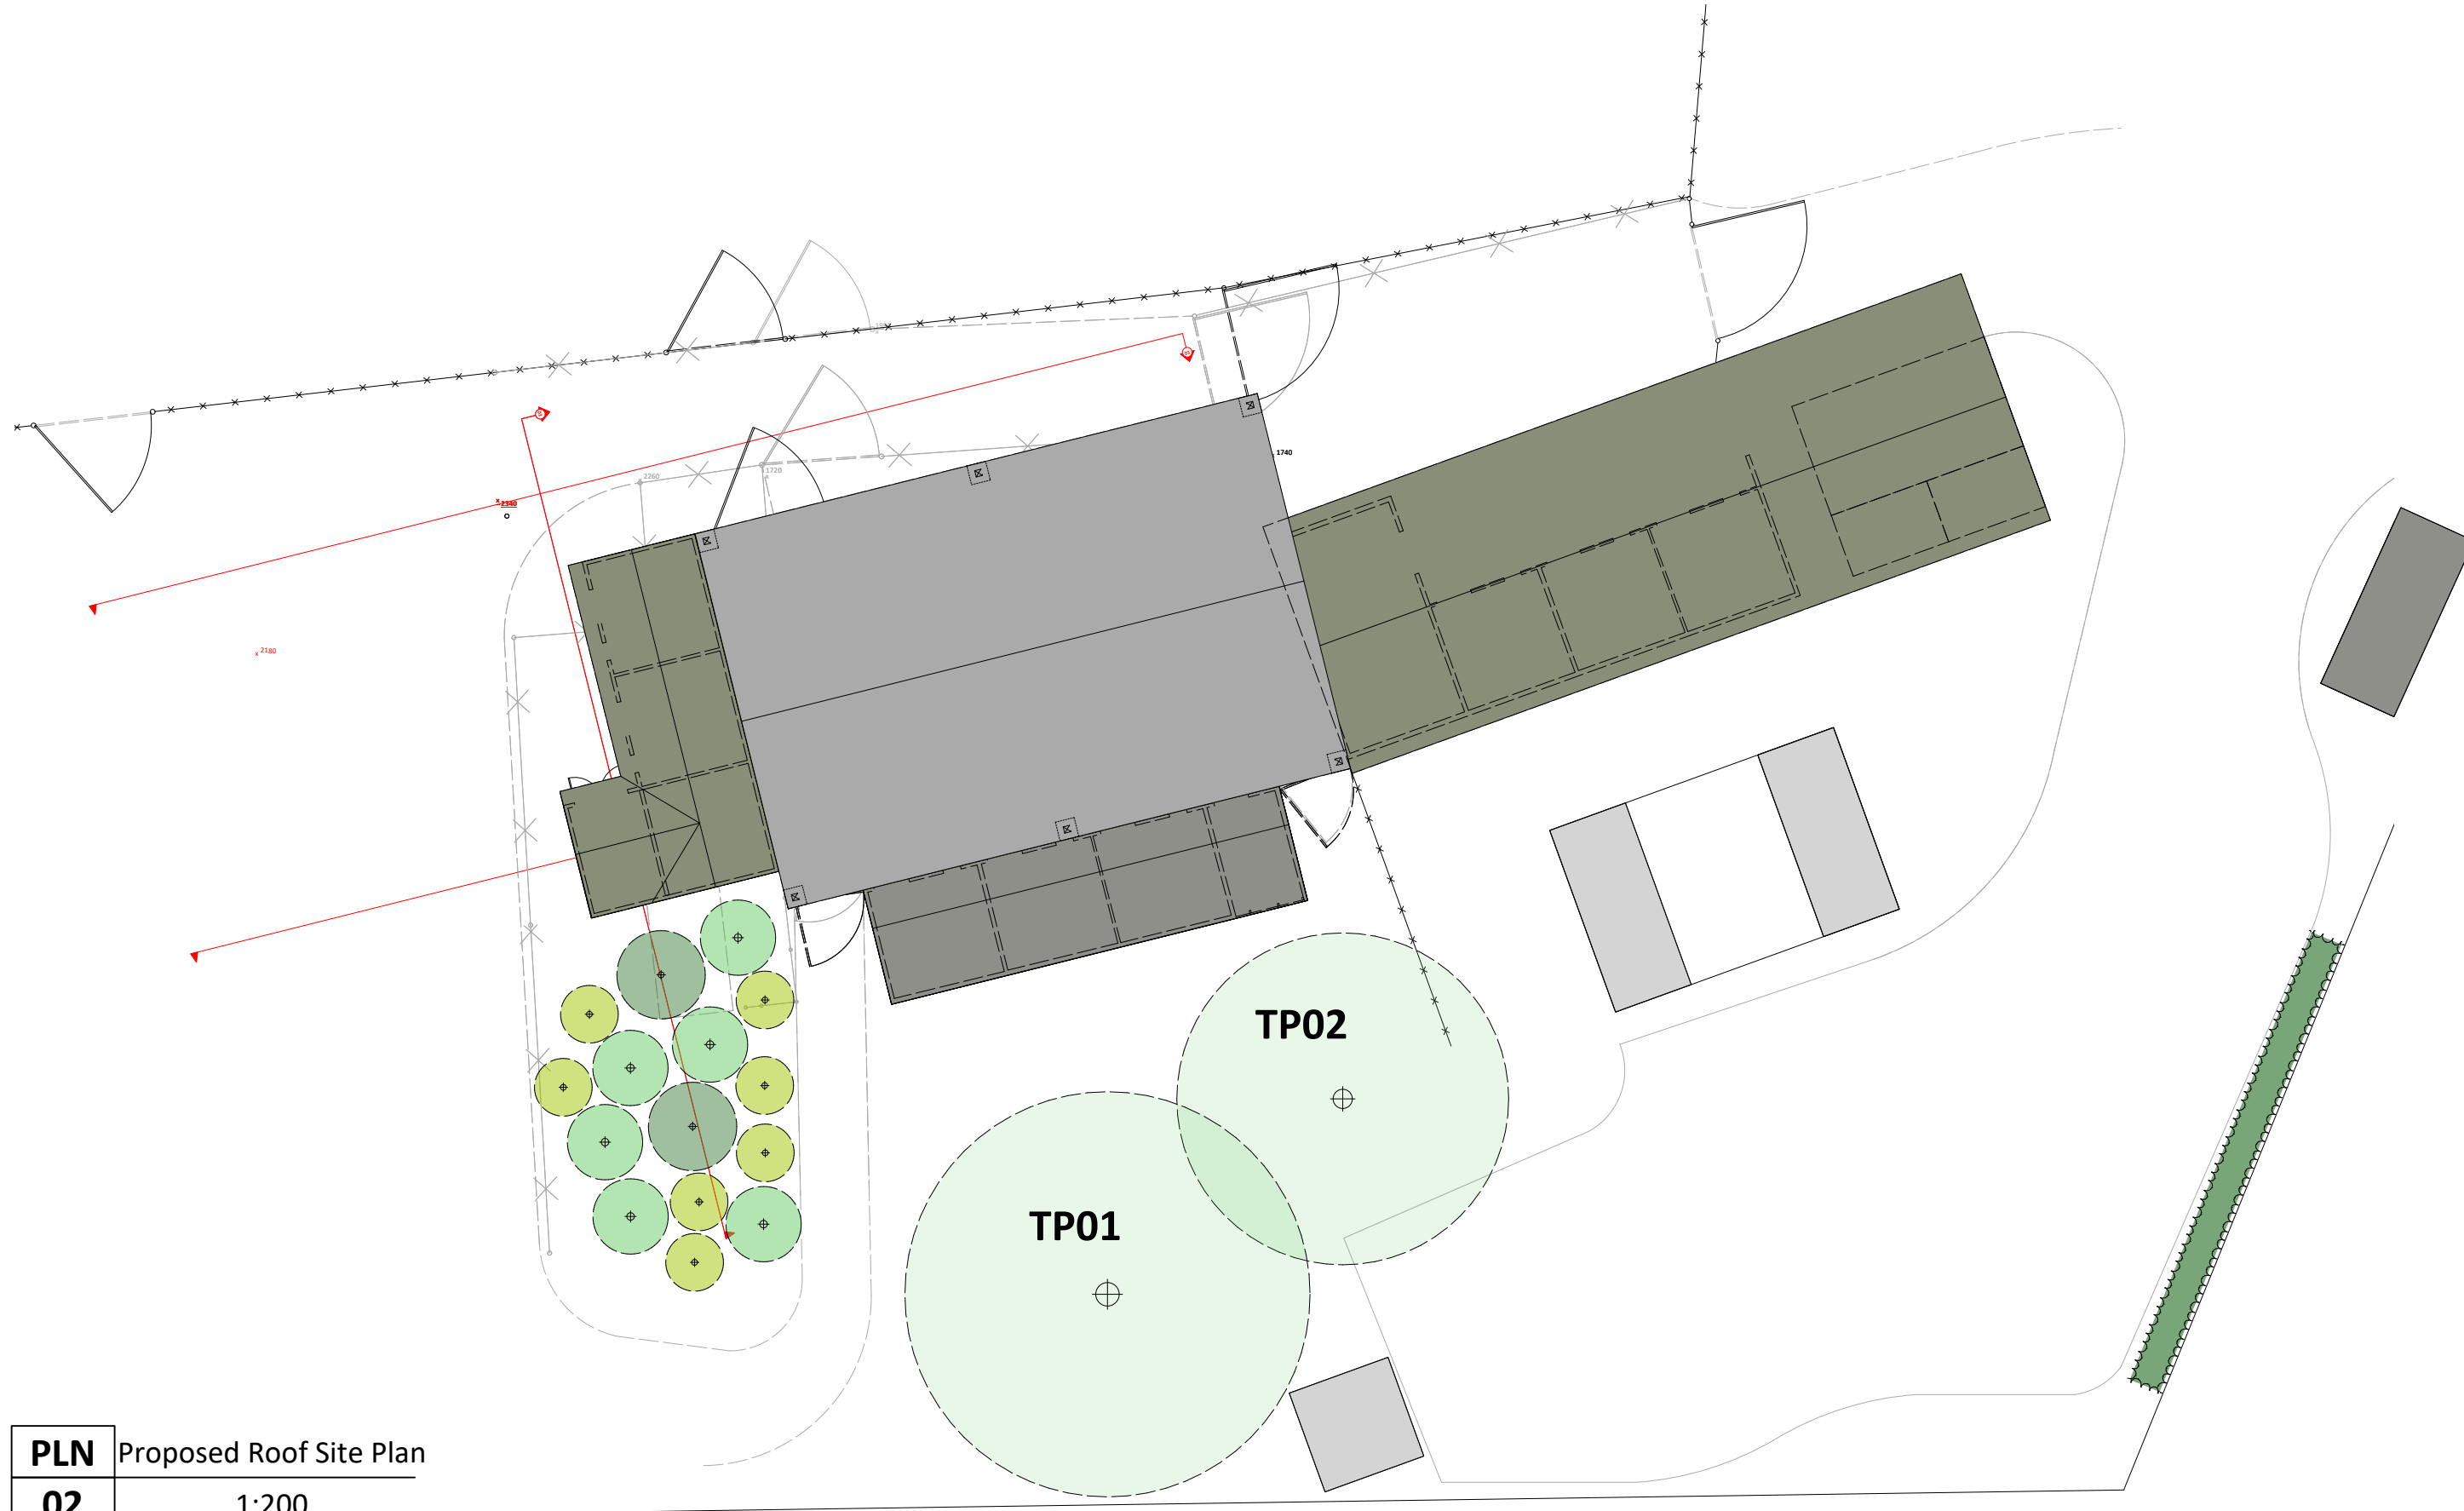

PLN 02 Proposed Roof Site Plan
1:200

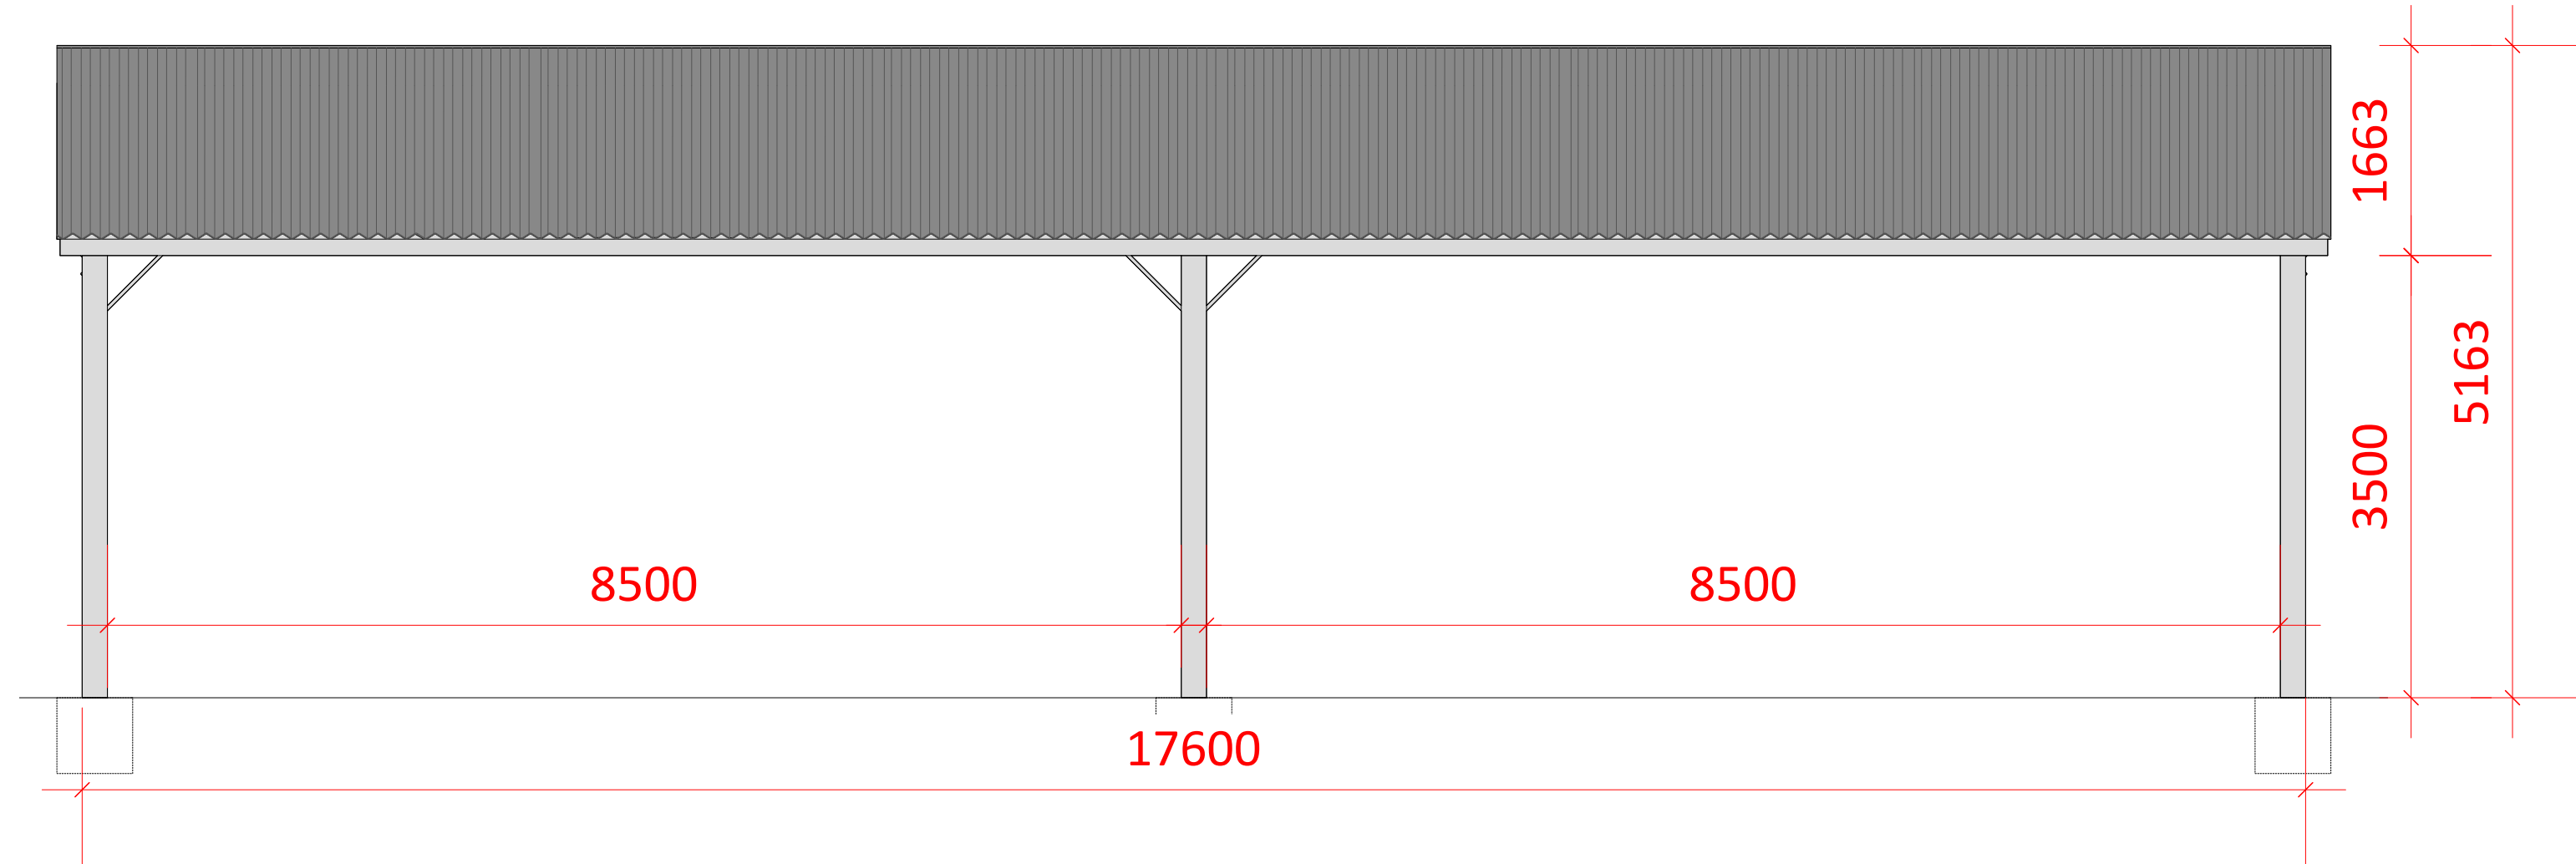

ELV 07 Proposed N & S Elevation
1:50

PLANNING





PAUL STEVENS ARCHITECTURE LTD
Unit 3 Boathouse Meadow Business Park
Cherry Orchard Lane
Salisbury
Wiltshire
SP2 7LD
Tel No: 01722 349384

Project:
**Gul Riverside
Elston Lane
Shrewton
Salisbury
SP3 4HL**

Drawing:
**PROPOSED
PLANS & ROOF PLAN**
DWG No: 1166/07 Rev: D

Scale:
1:50, 100, 200 @ A1
Drawn by: CEB Date: 14/11/2025

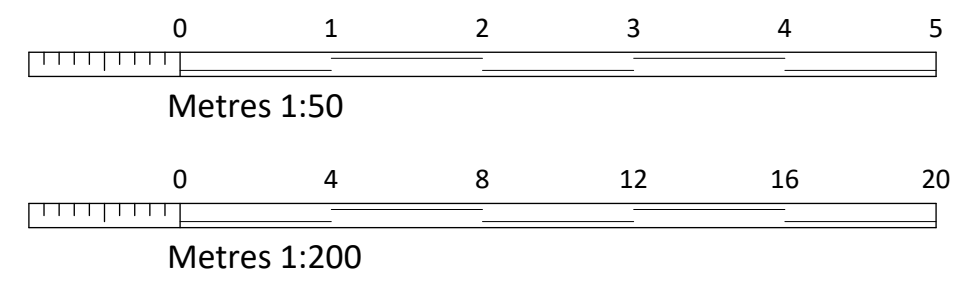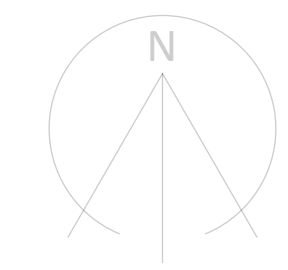

THIS DRAWING IS COPYRIGHT AND MUST NOT BE COPIED OR USED WITHOUT WRITTEN CONSENT. DO NOT SCALE FROM THIS DRAWING – FIGURED DIMENSIONS ONLY. ALL DIMENSIONS AND LEVELS TO BE VERIFIED ON SITE PRIOR TO WORKS. ANY DISCREPANCIES MUST BE REPORTED TO THE ARCHITECT IMMEDIATELY. THIS DRAWING IS FOR [PLANNING / BUILDING REGULATIONS] PURPOSES ONLY UNLESS EXPRESSLY STATED OTHERWISE. ALL STRUCTURAL ELEMENTS AND SPECIALIST INSTALLATIONS TO BE DESIGNED AND CERTIFIED BY OTHERS. CONTRACTORS ARE RESPONSIBLE FOR SAFE WORKING PRACTICES AND COMPLIANCE WITH CURRENT REGULATIONS.