



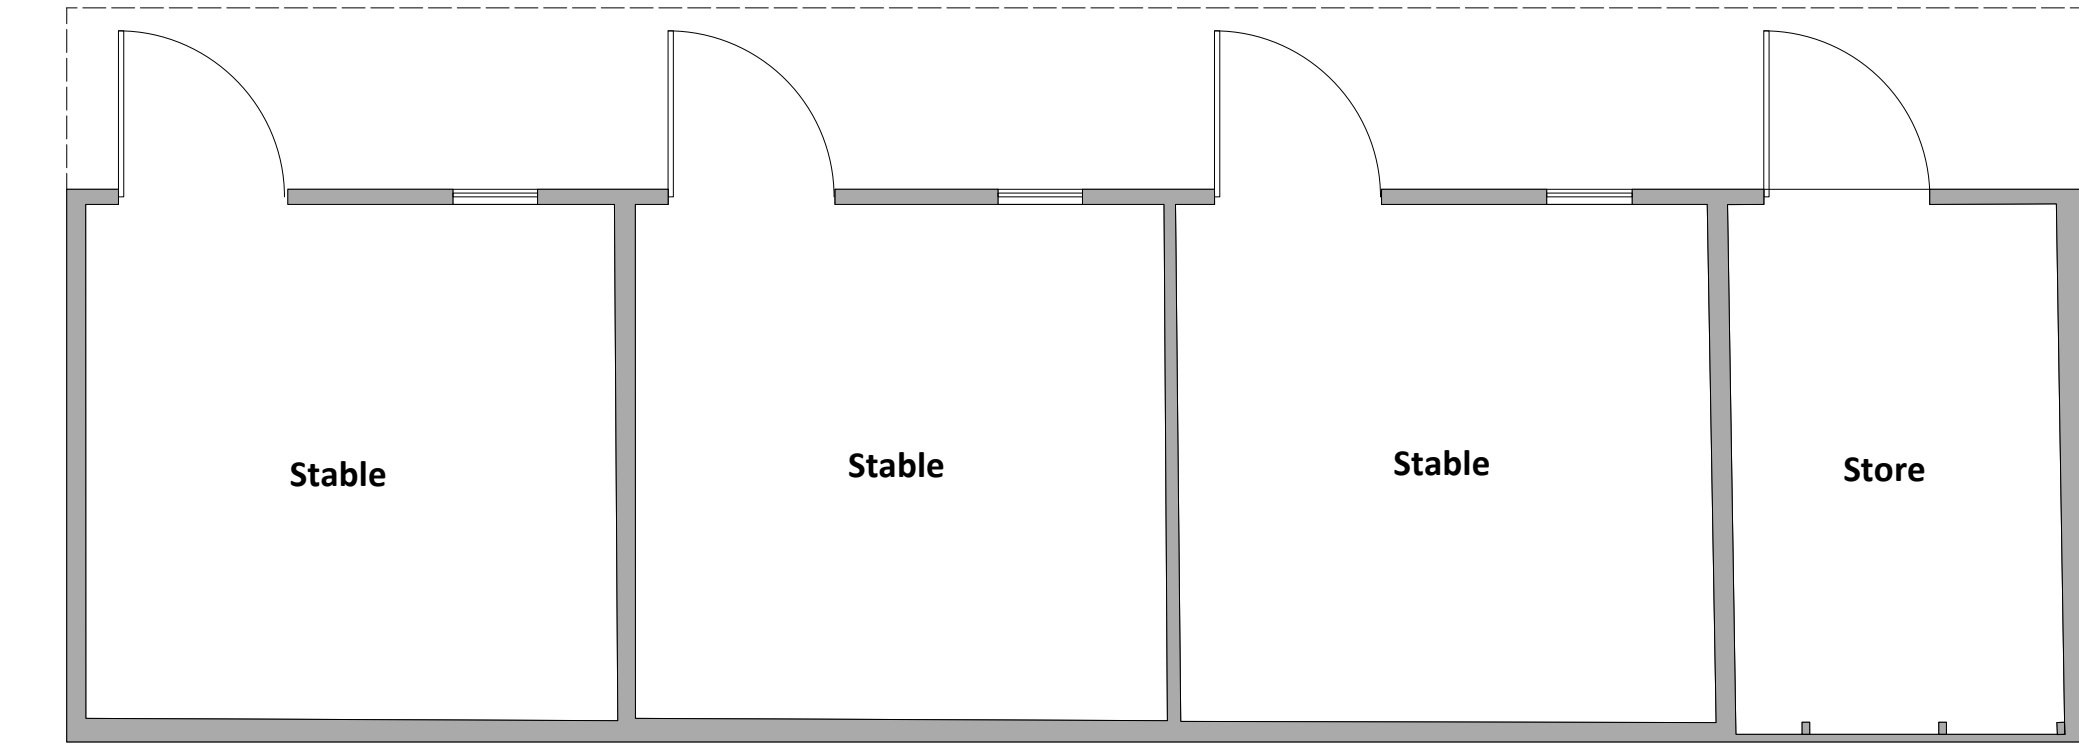

PLN Existing Stables Plan
01 1:50

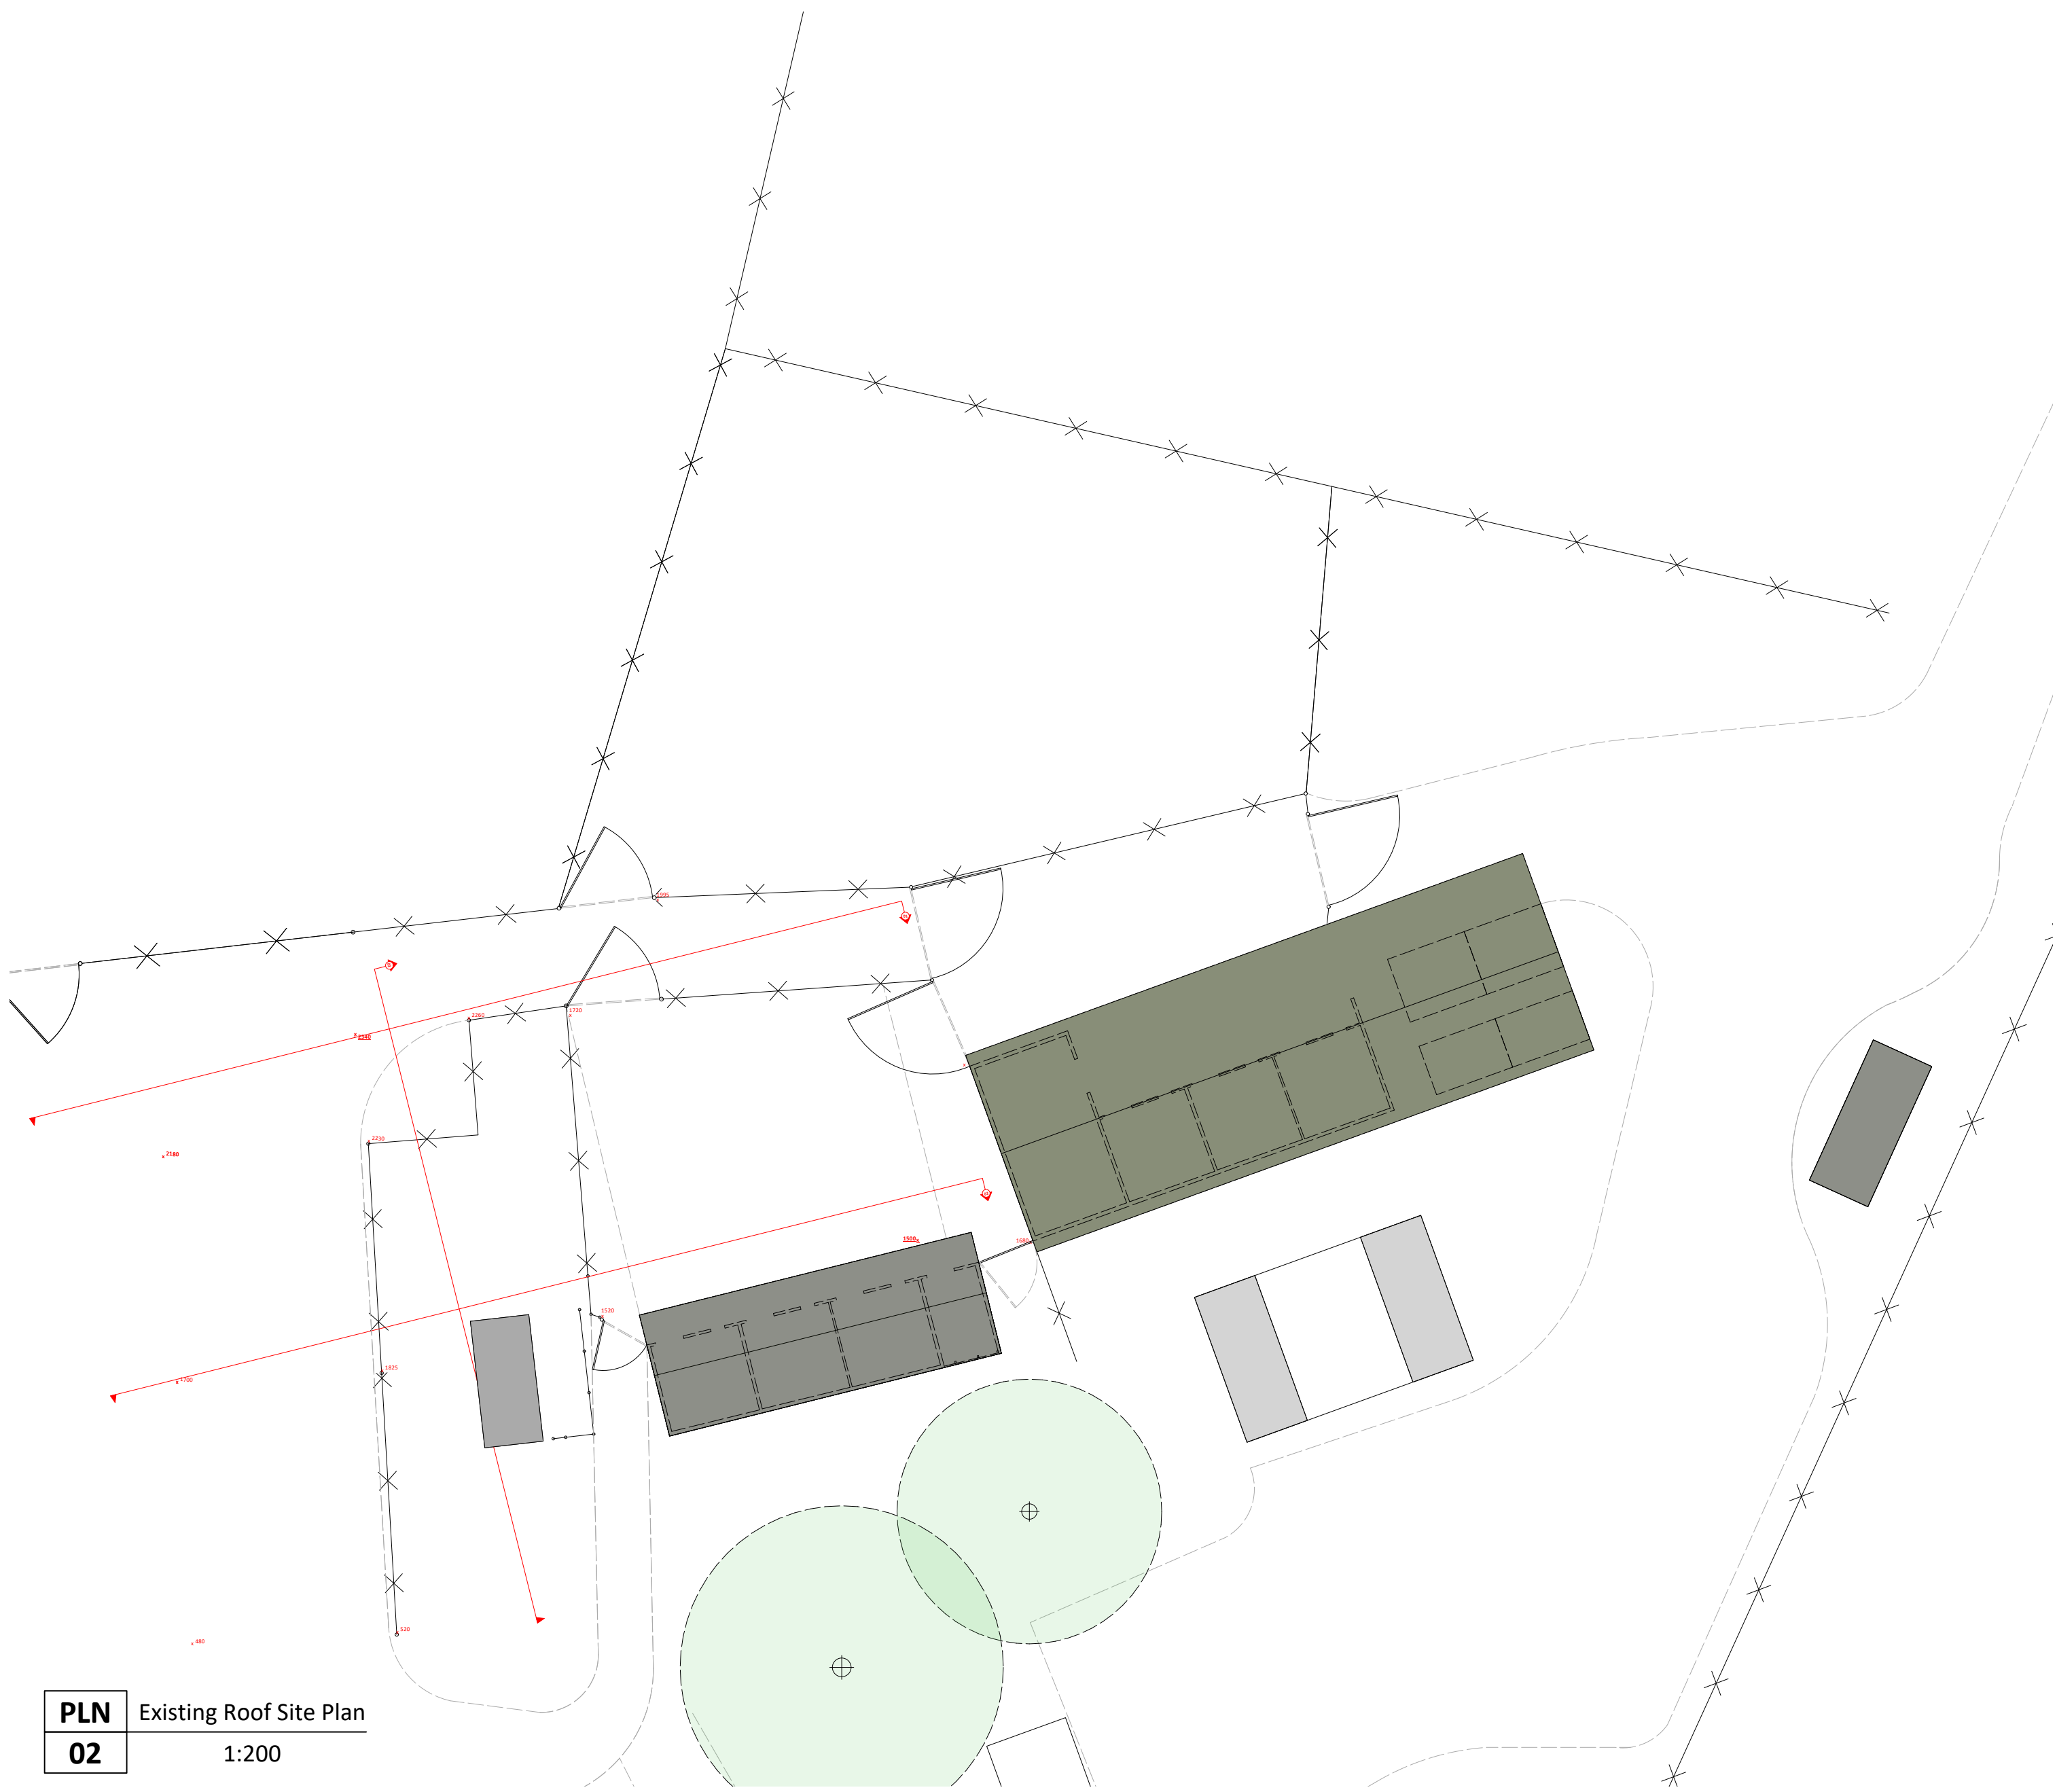

PLN Existing Roof Site Plan
02 1:200



PLN Existing Site Boundary Plan
03 1:1250

PLANNING





PAUL STEVENS ARCHITECTURE LTD
Unit 3 Boathouse Meadow Business Park
Cherry Orchard Lane
Salisbury
Wiltshire
SP2 7LD
Tel No: 01722 349384

Project:
**Gul Riverside
Elston Lane
Shrewton
Salisbury
SP3 4HL**

Drawing:
**EXISTING
PLANS & ROOF PLAN**
DWG No: **1166/04** Rev: **A**

Scale:
1:50, 200, 1250 @ A1
Drawn by: **CEB** Date: **14/11/2025**

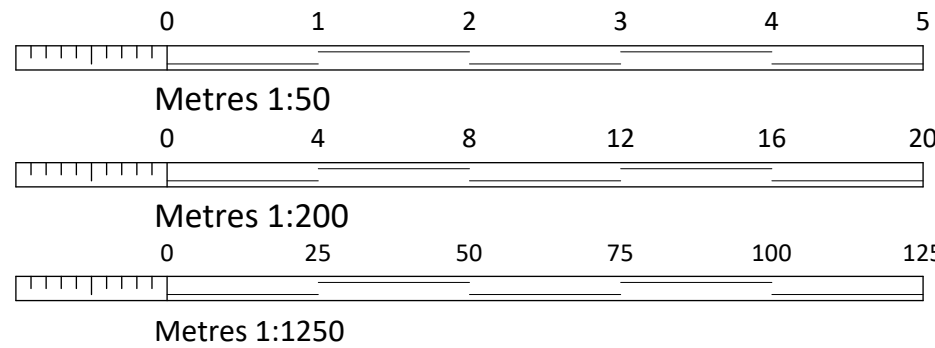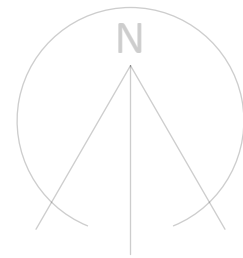

THIS DRAWING IS COPYRIGHT AND MUST NOT BE COPIED OR USED WITHOUT WRITTEN CONSENT. DO NOT SCALE FROM THIS DRAWING – FIGURED DIMENSIONS ONLY. ALL DIMENSIONS AND LEVELS TO BE VERIFIED ON SITE PRIOR TO WORKS. ANY DISCREPANCIES MUST BE REPORTED TO THE ARCHITECT IMMEDIATELY. THIS DRAWING IS FOR [PLANNING / BUILDING REGULATIONS] PURPOSES ONLY UNLESS EXPRESSLY STATED OTHERWISE. ALL STRUCTURAL ELEMENTS AND SPECIALIST INSTALLATIONS TO BE DESIGNED AND CERTIFIED BY OTHERS. CONTRACTORS ARE RESPONSIBLE FOR SAFE WORKING PRACTICES AND COMPLIANCE WITH CURRENT REGULATIONS.