

LAPURNUM HOUSE, EAST GRIMSTEAD, SALISBURY, WILTSHIRE SP6 3RT
CONTENT - EXISTING PLANS AND ELEVATIONS
SCALE - 1:50 (@A1) (See scale bars)
DRAWING NUMBER - 151516/03
ISSUED FOR PLANNING APPLICATION

SITE AREA - 3,636sqM (0.8987 acres)


EXISTING FINISHES

Walls - Facing brickwork


Roof - Plain tiles

Windows and doors - White uPVC or aluminium
double glazed windows and doors


Drainage - S/W to on site soakaways

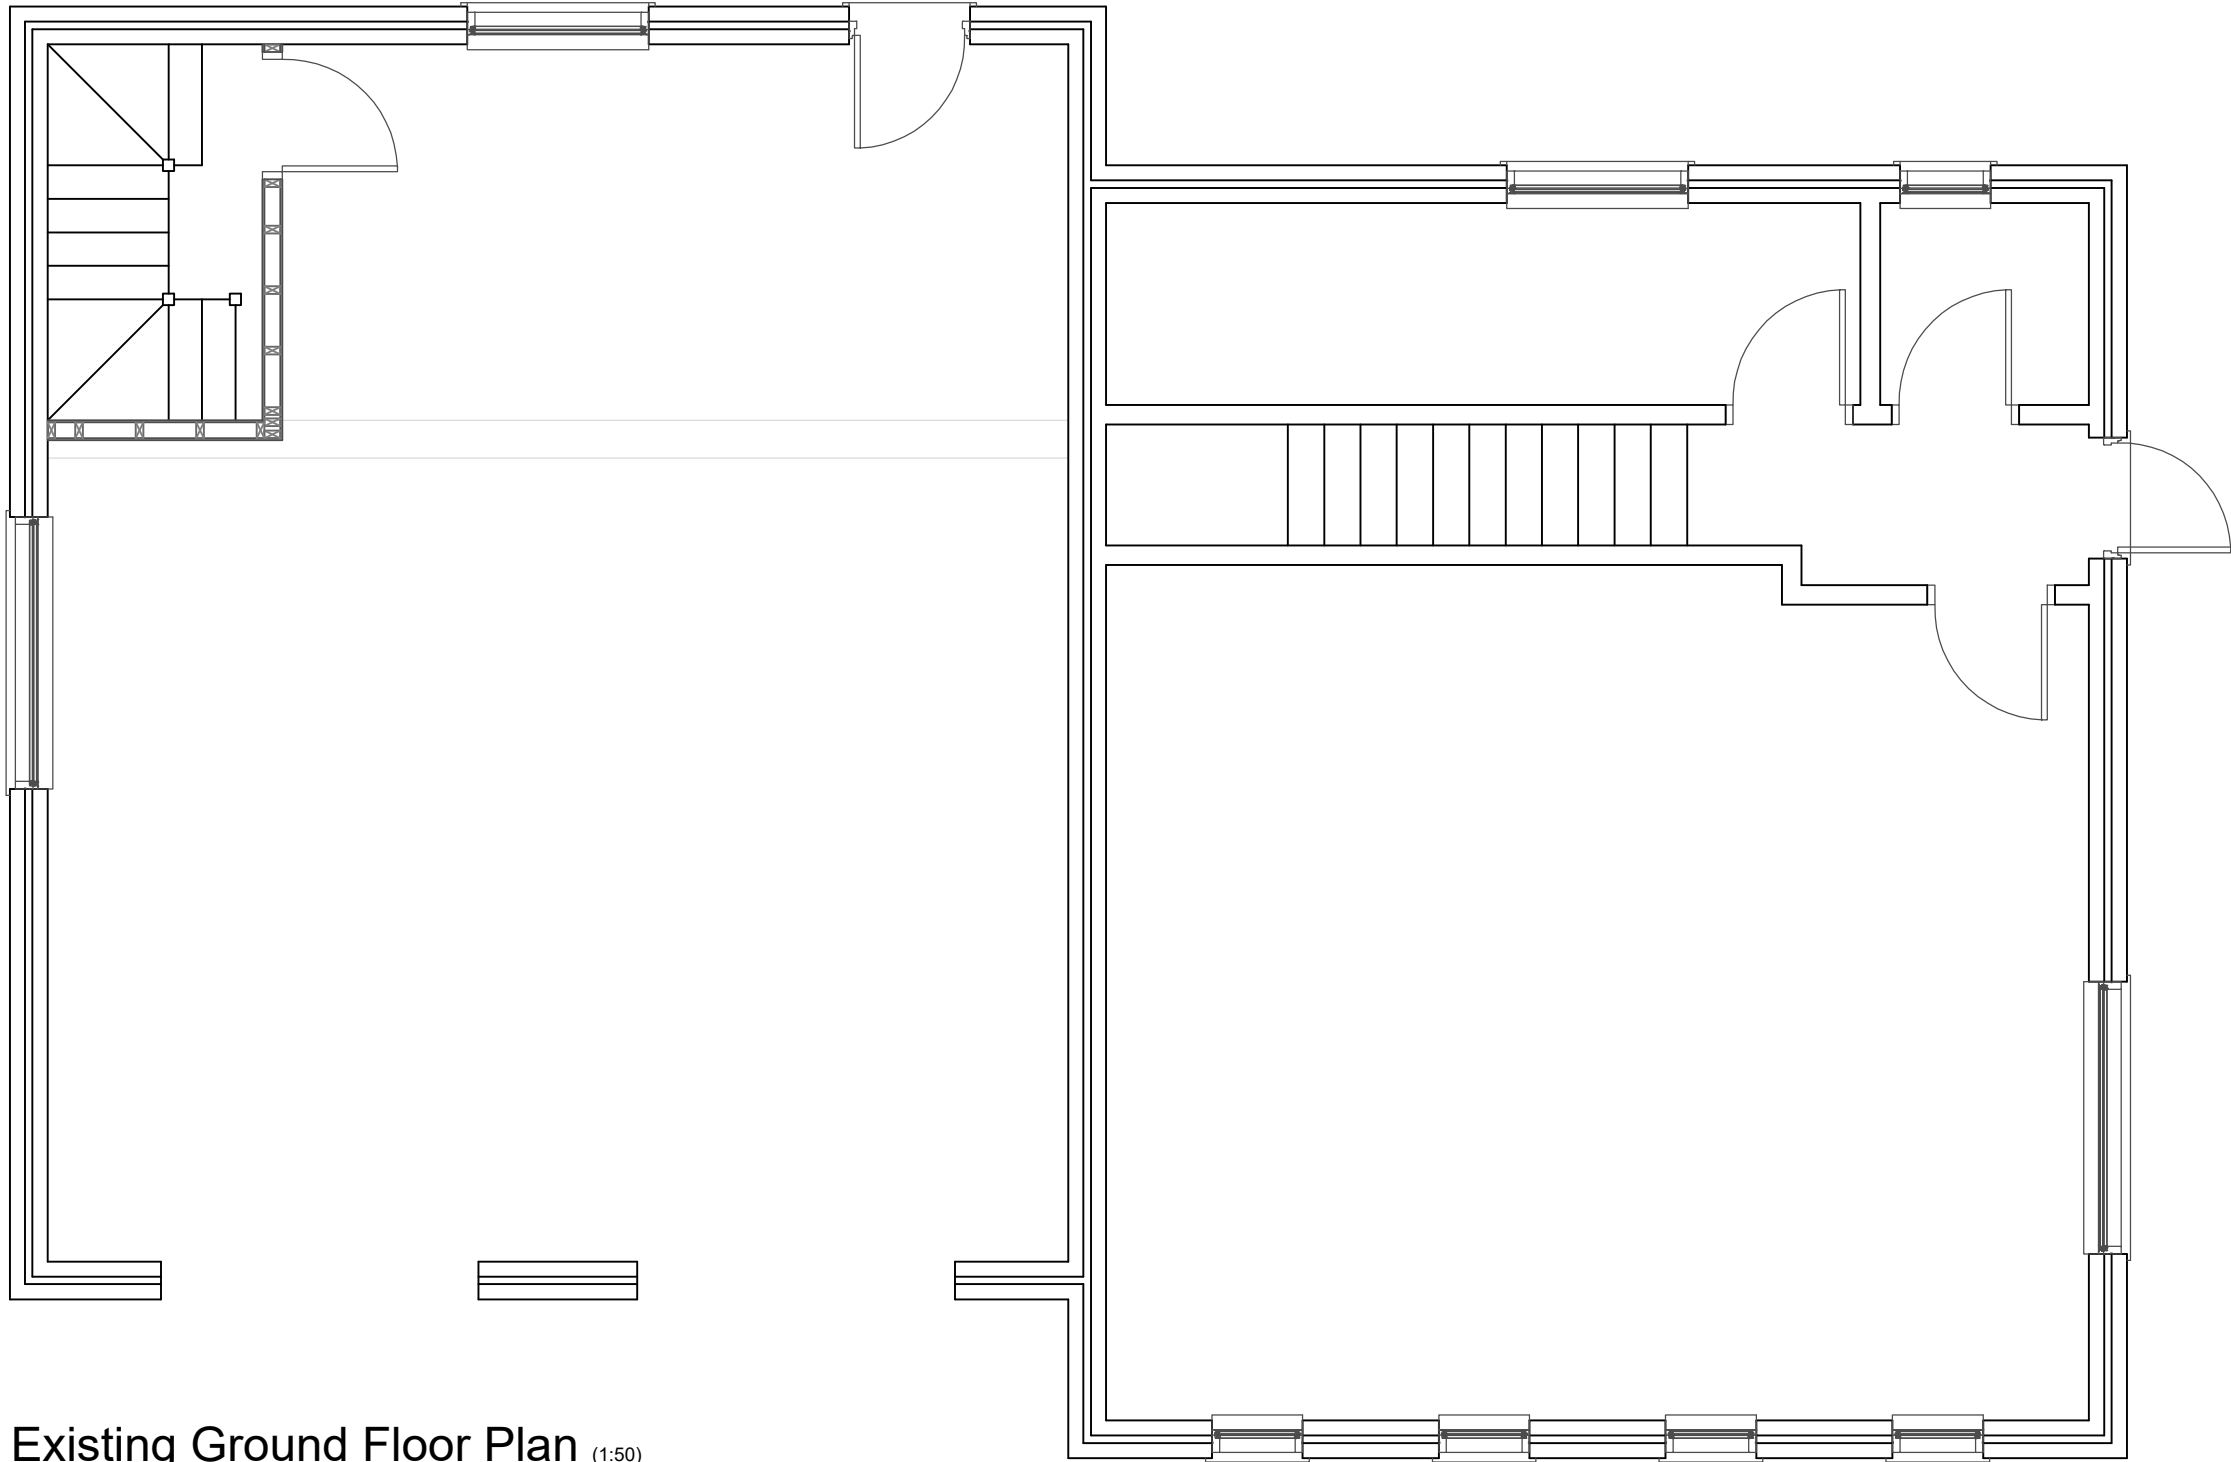


Existing Ground Floor Plan (1:50)
Scale bar

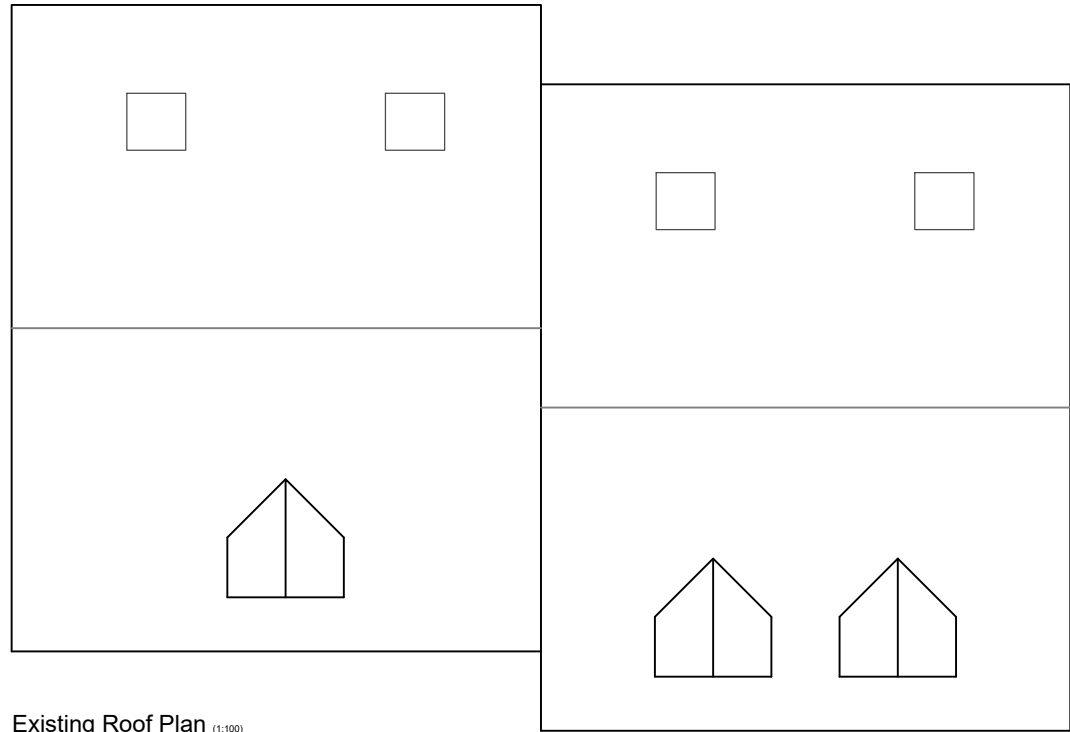


Existing Roof Plan (1:50)
Scale bar

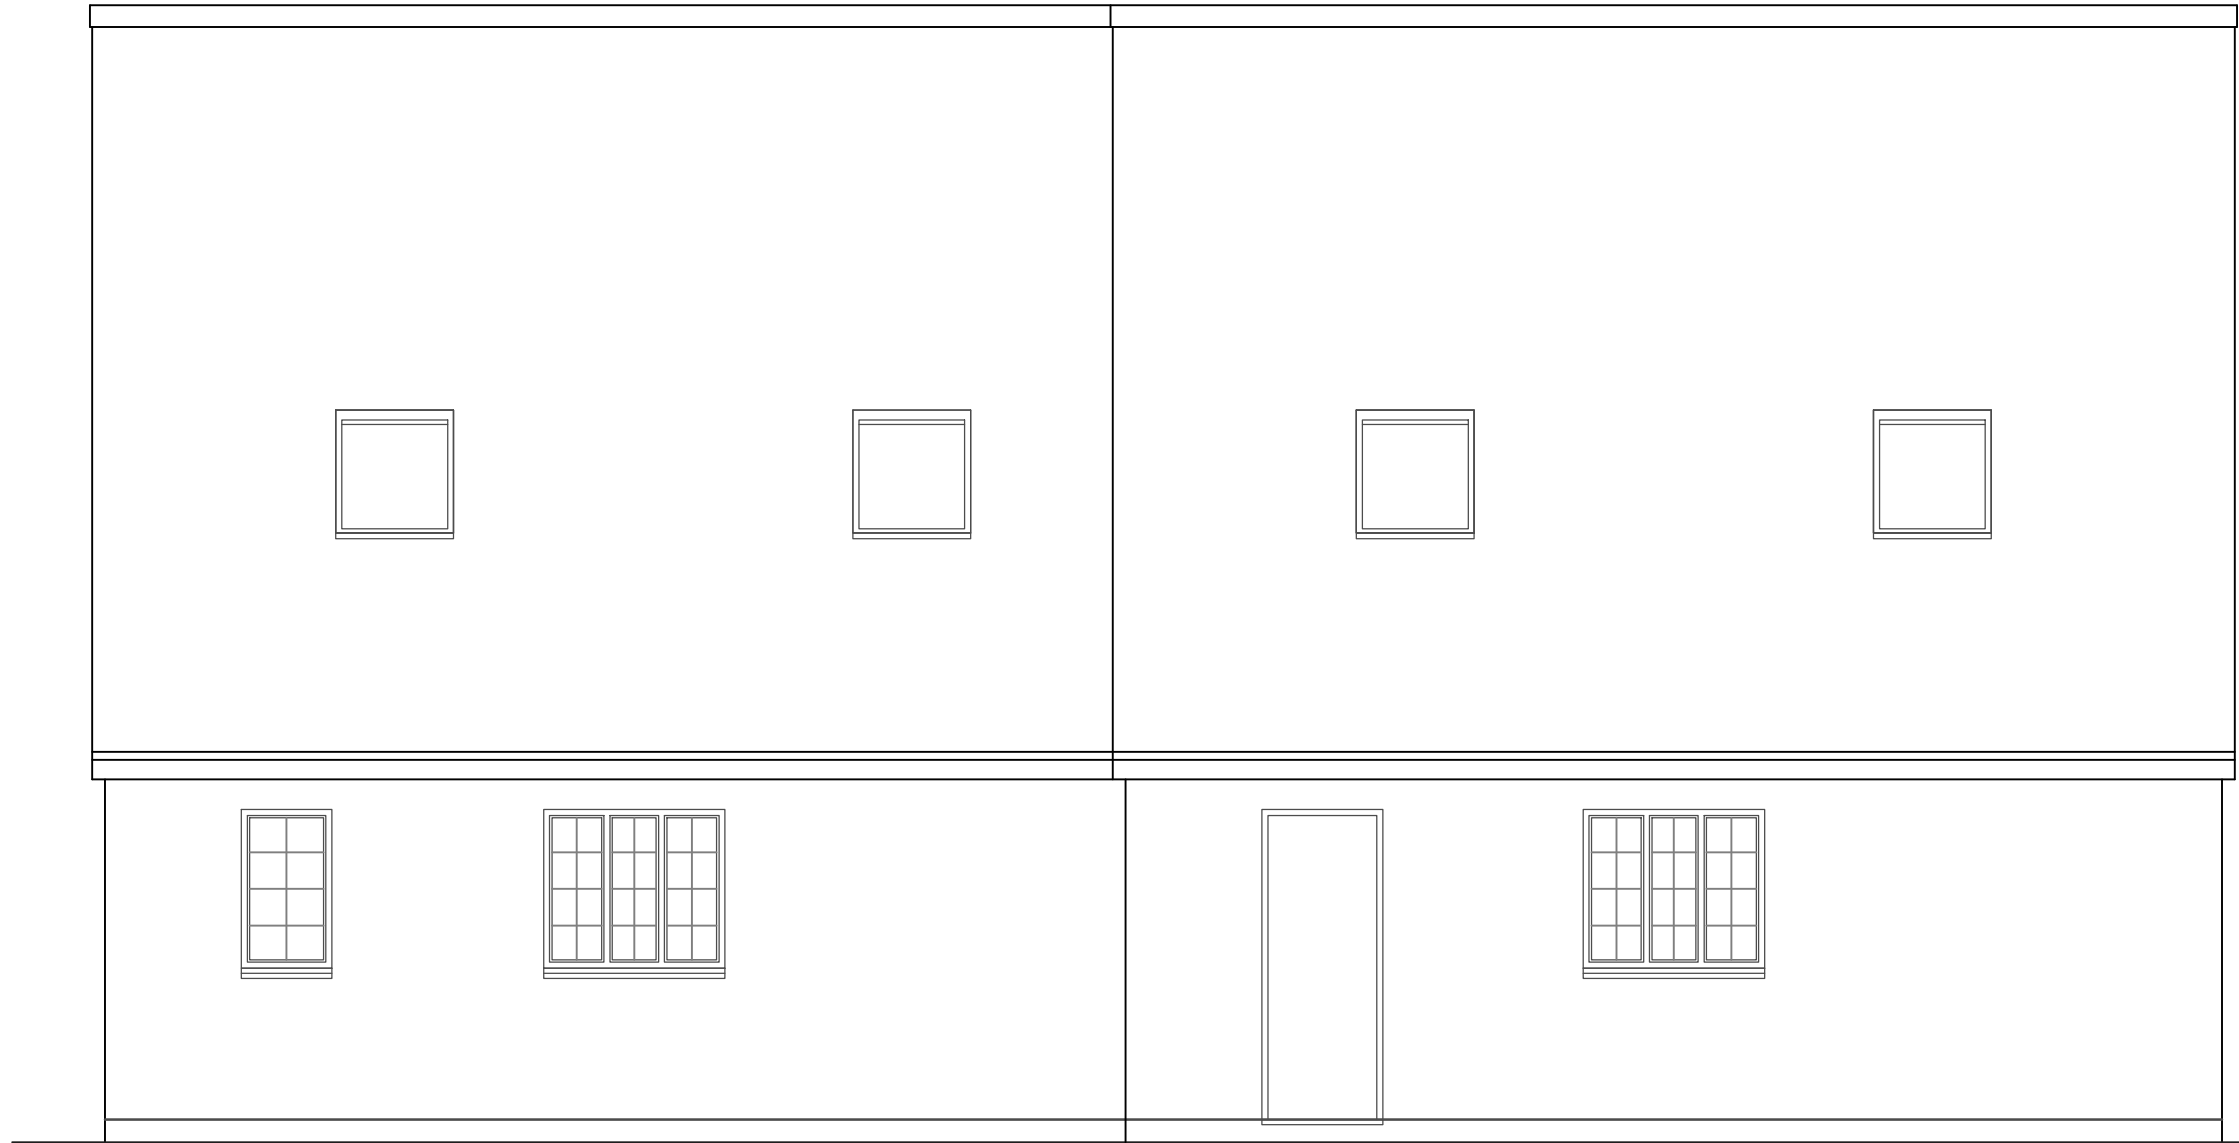

Existing Rear Elevation (1:50)
Scale bar

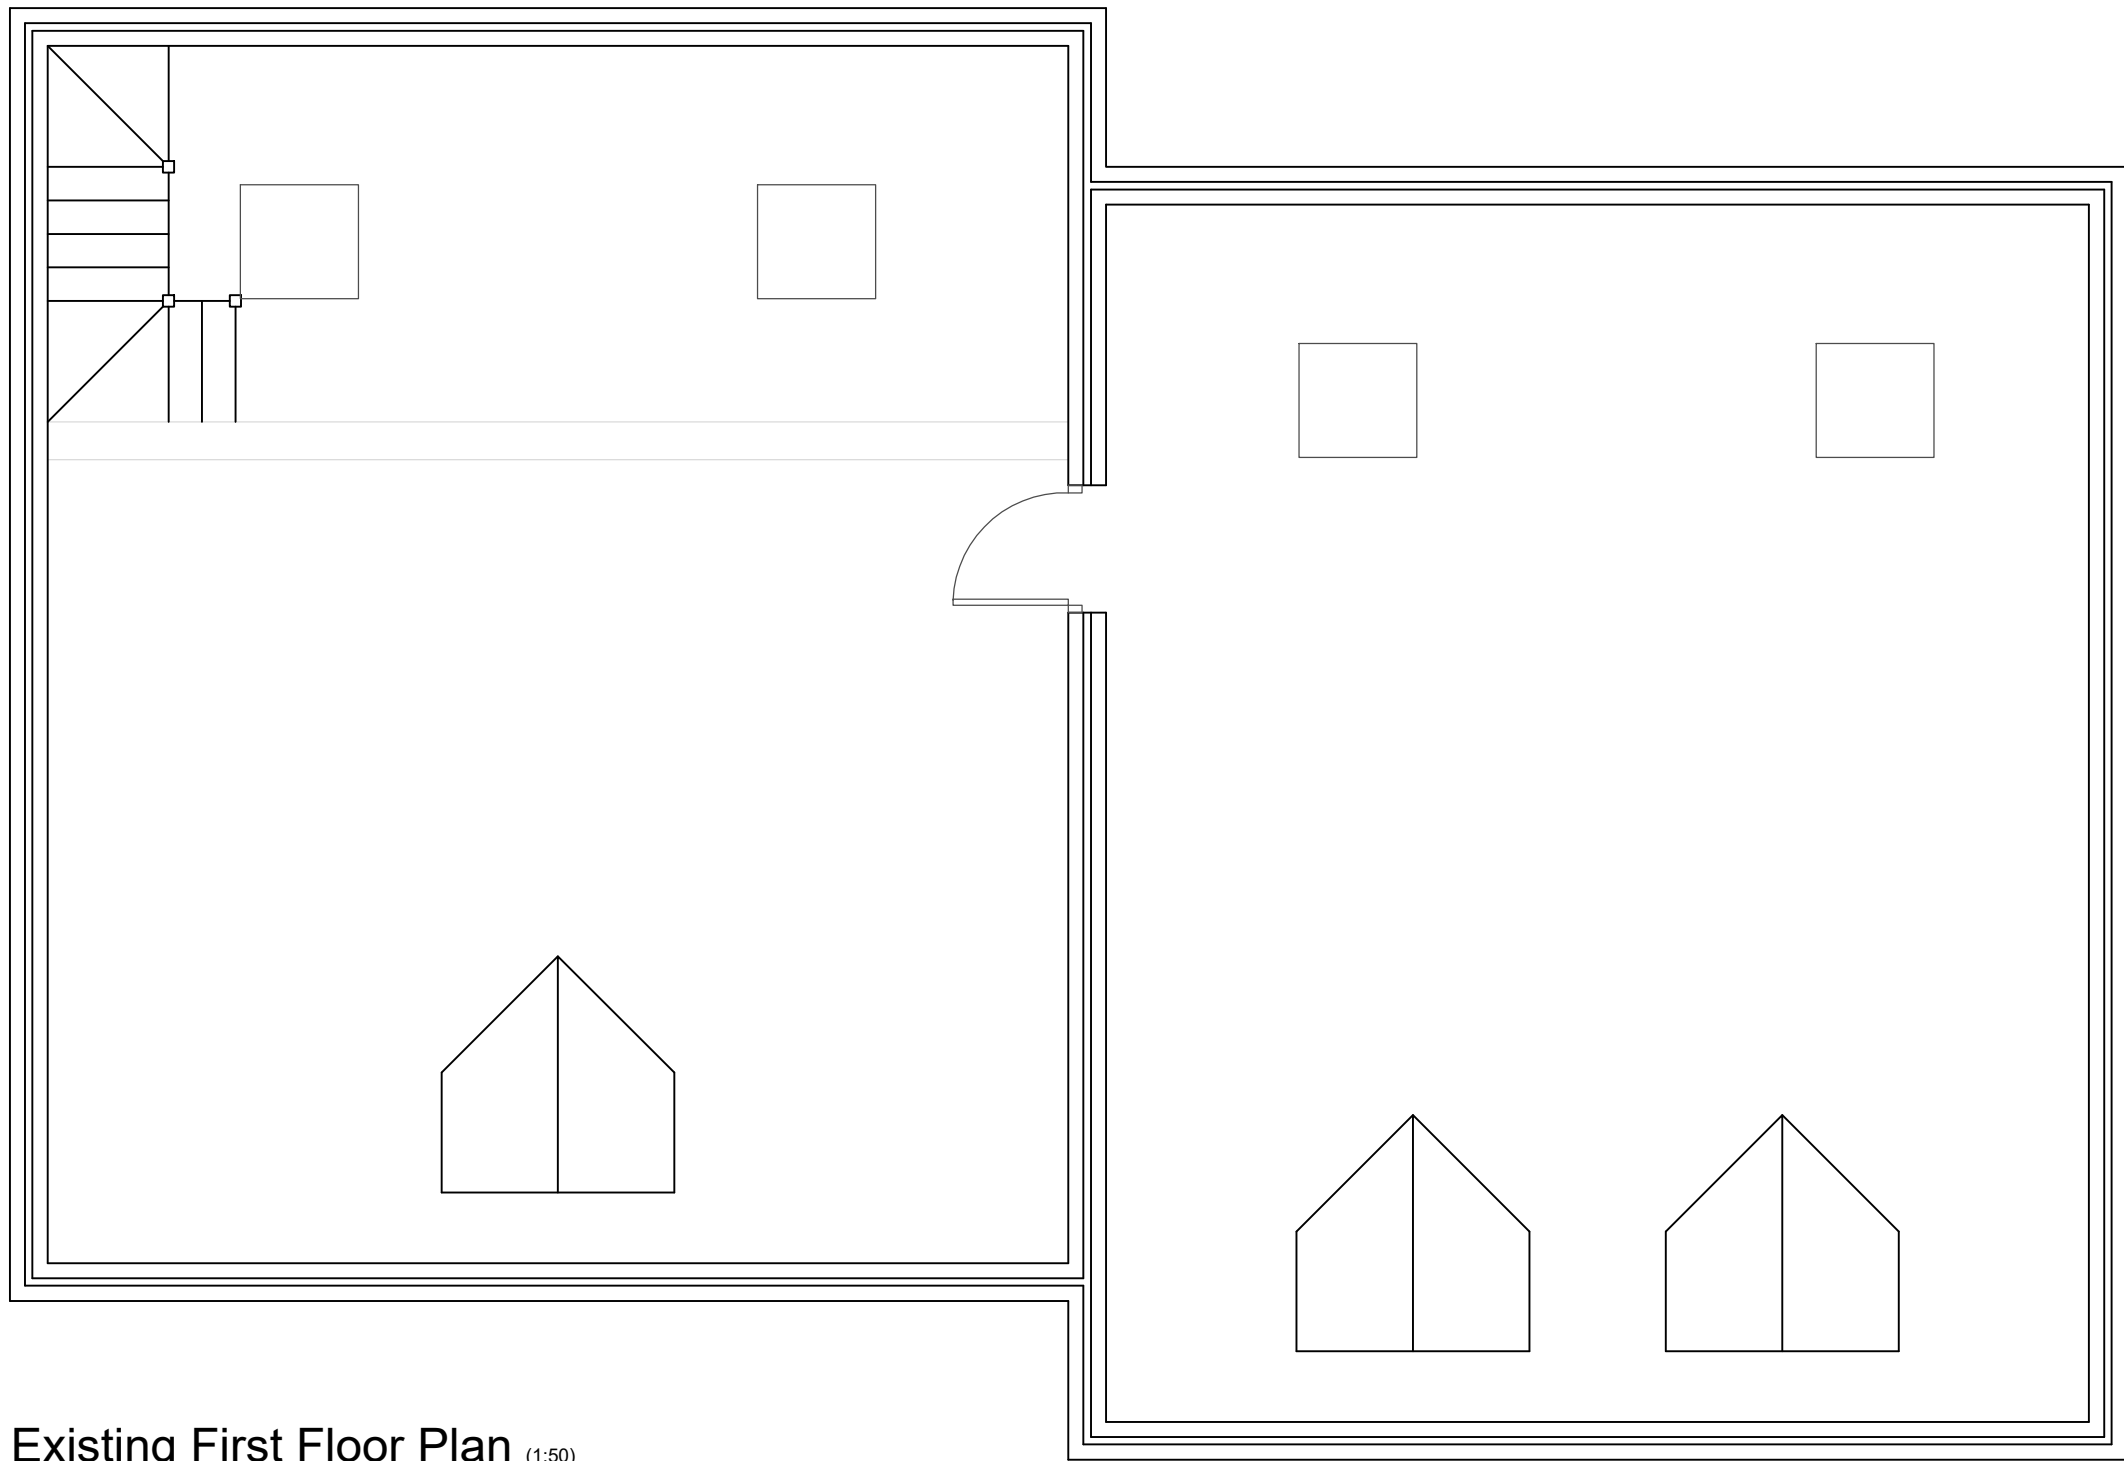

Existing First Floor Plan (1:50)
Scale bar

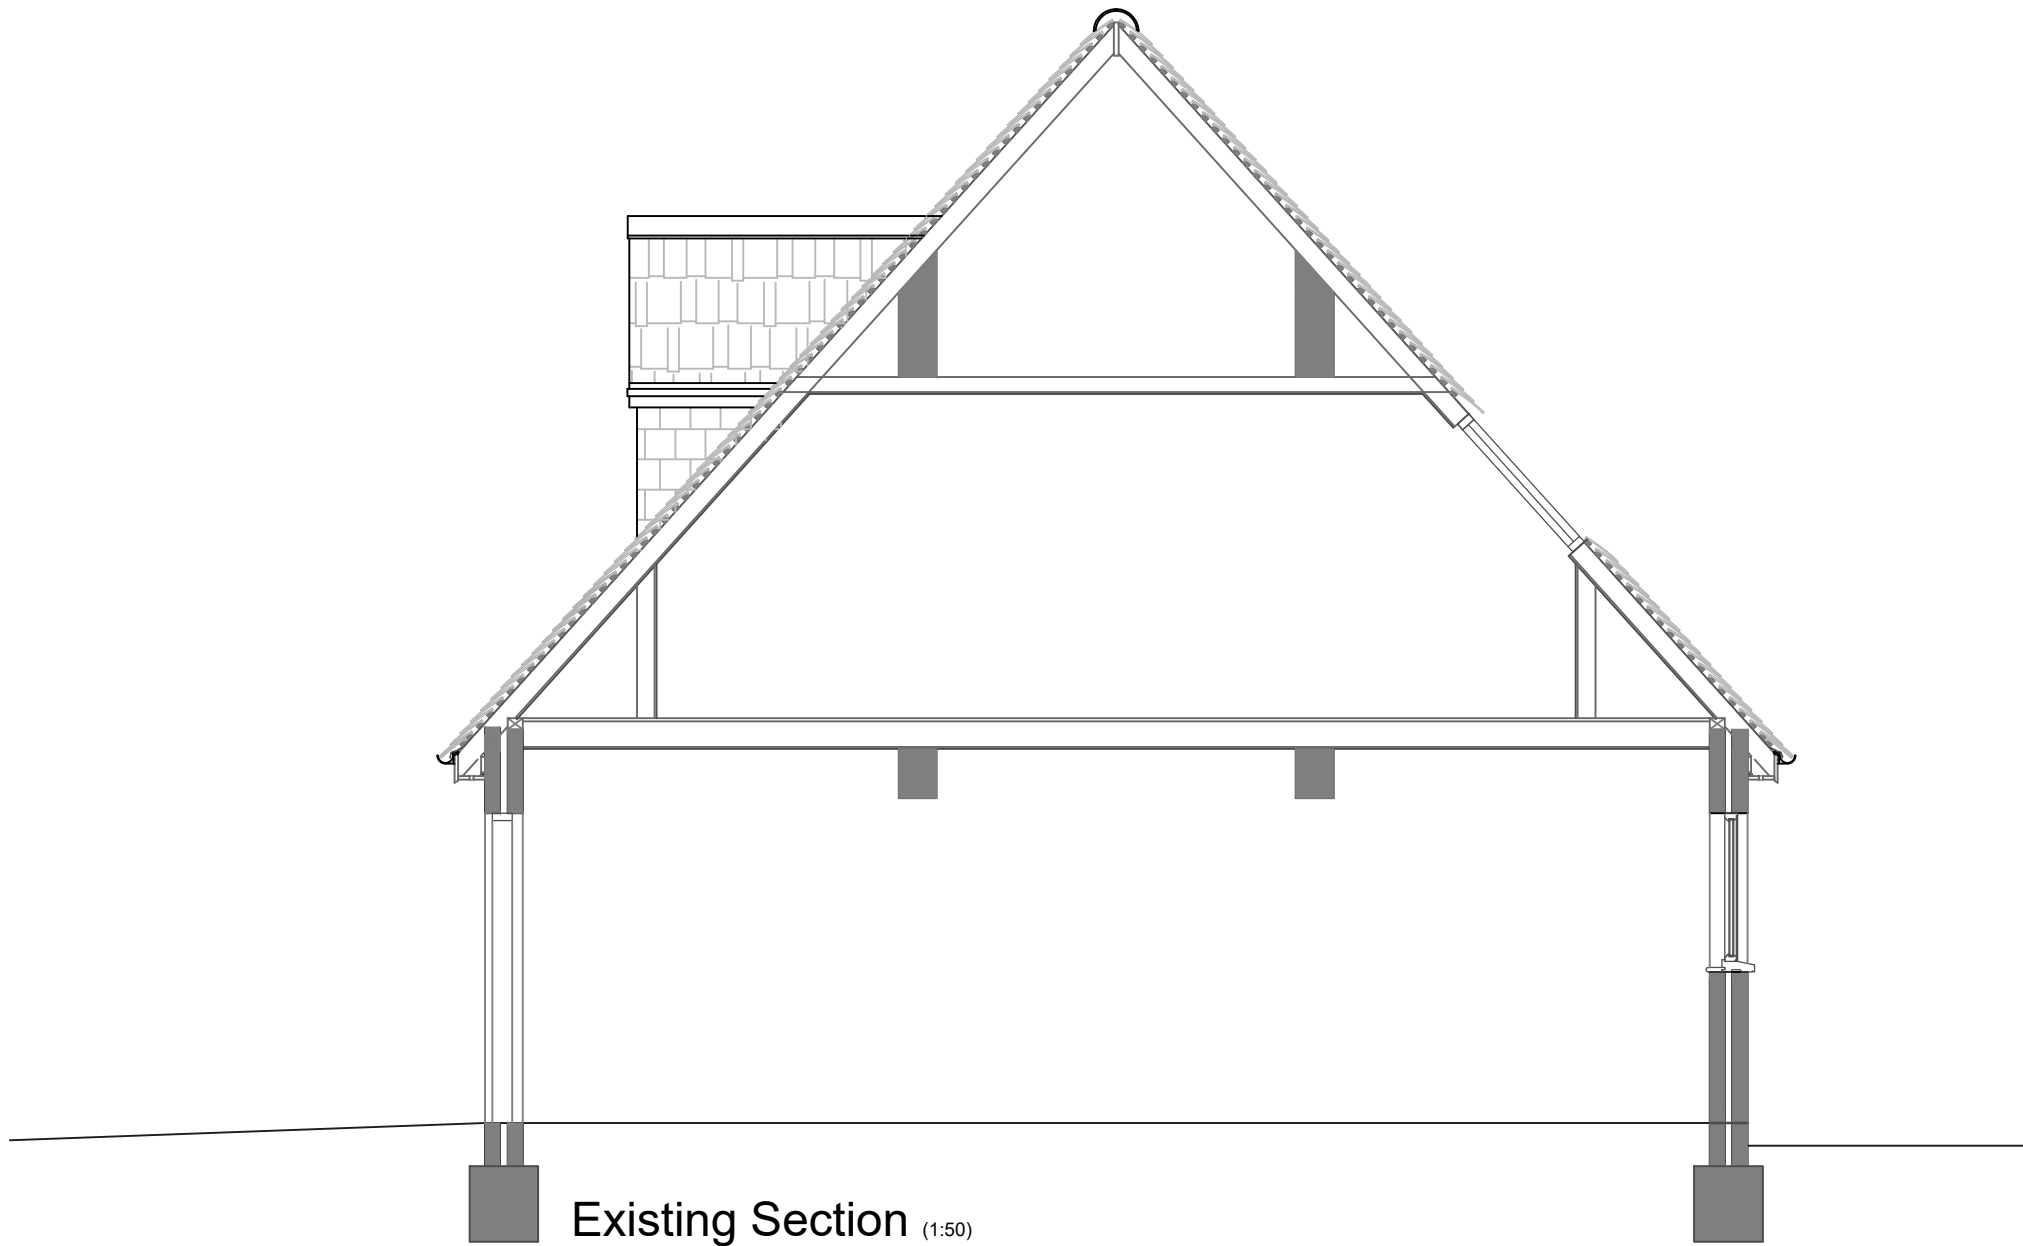

Existing Section (1:50)
Scale bar