


GB027 - Bramley Cottage - Garden Building and Garage - Site Plan Proposed

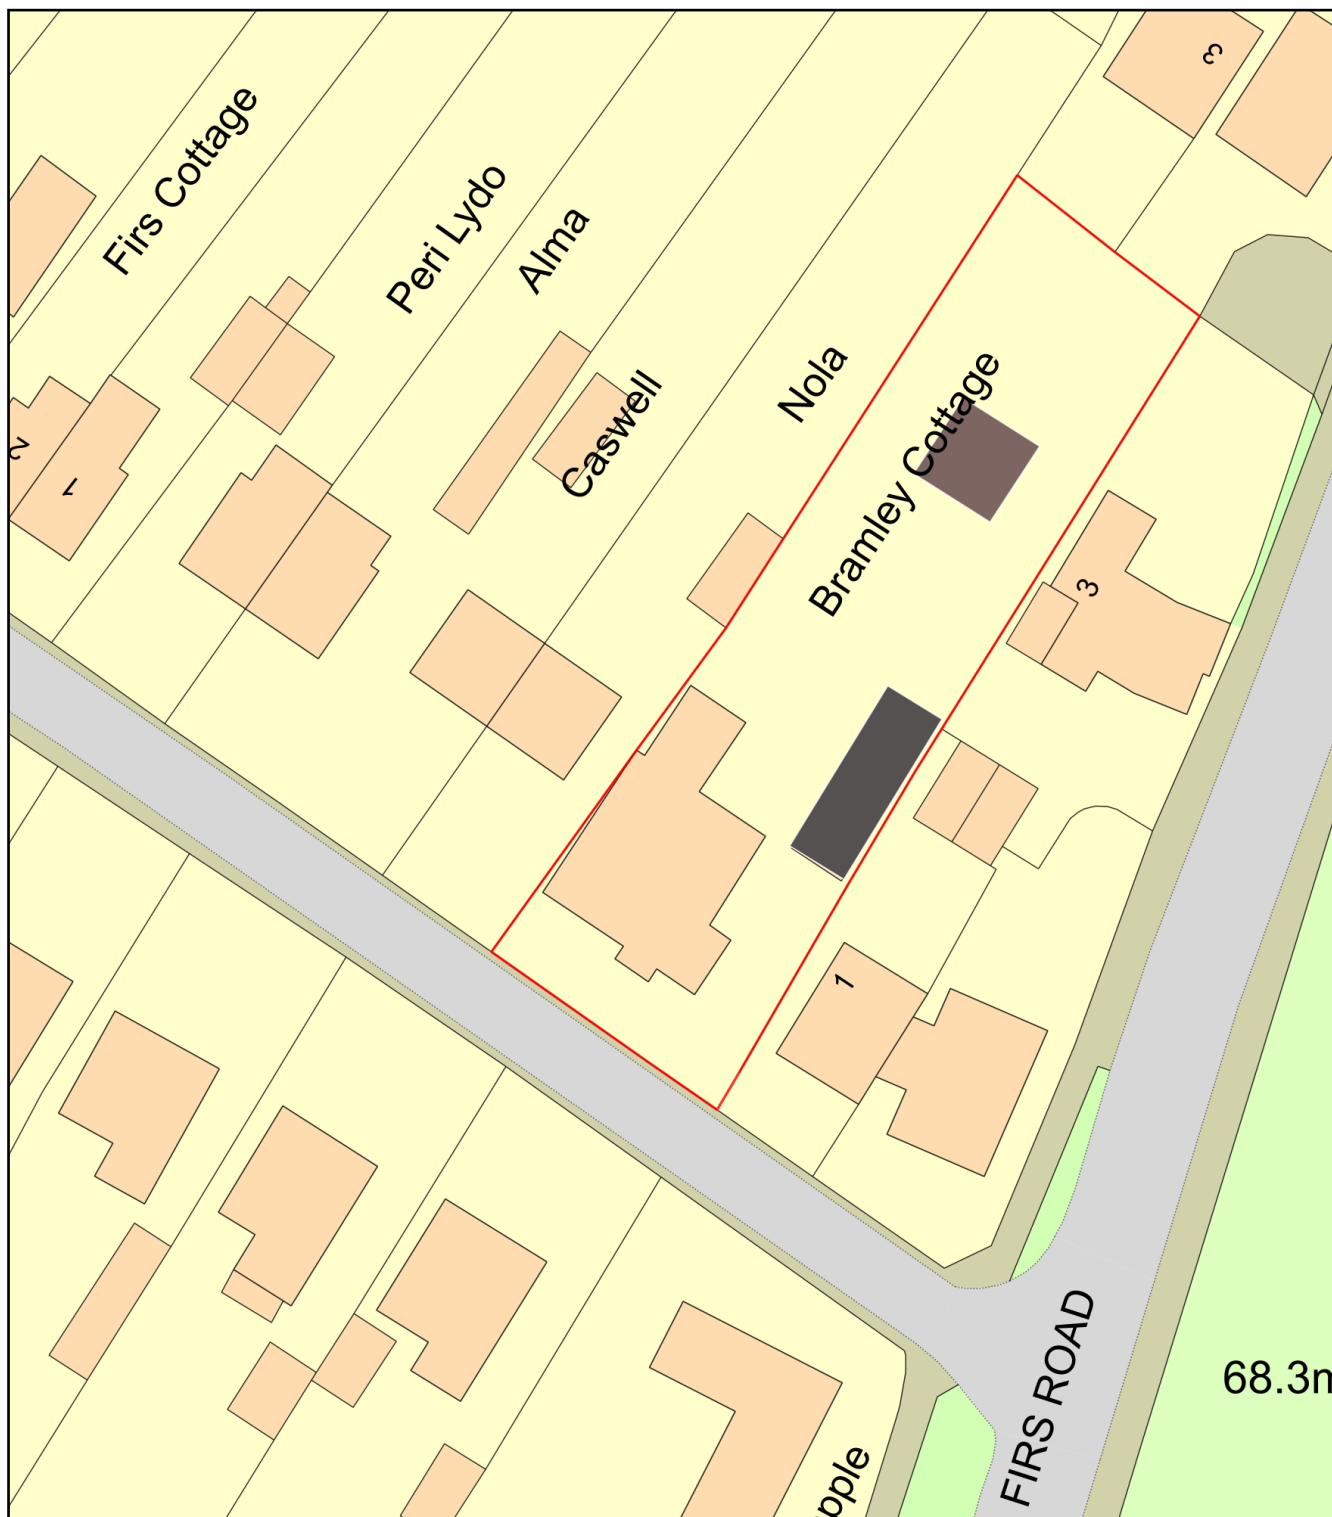

0 20
Metres



Plan Produced for: Michael Sneddon

Date Produced: 23 Feb 2026

Plan Reference Number: TQRQM26041145038447

Scale: 1:500 @ A4