




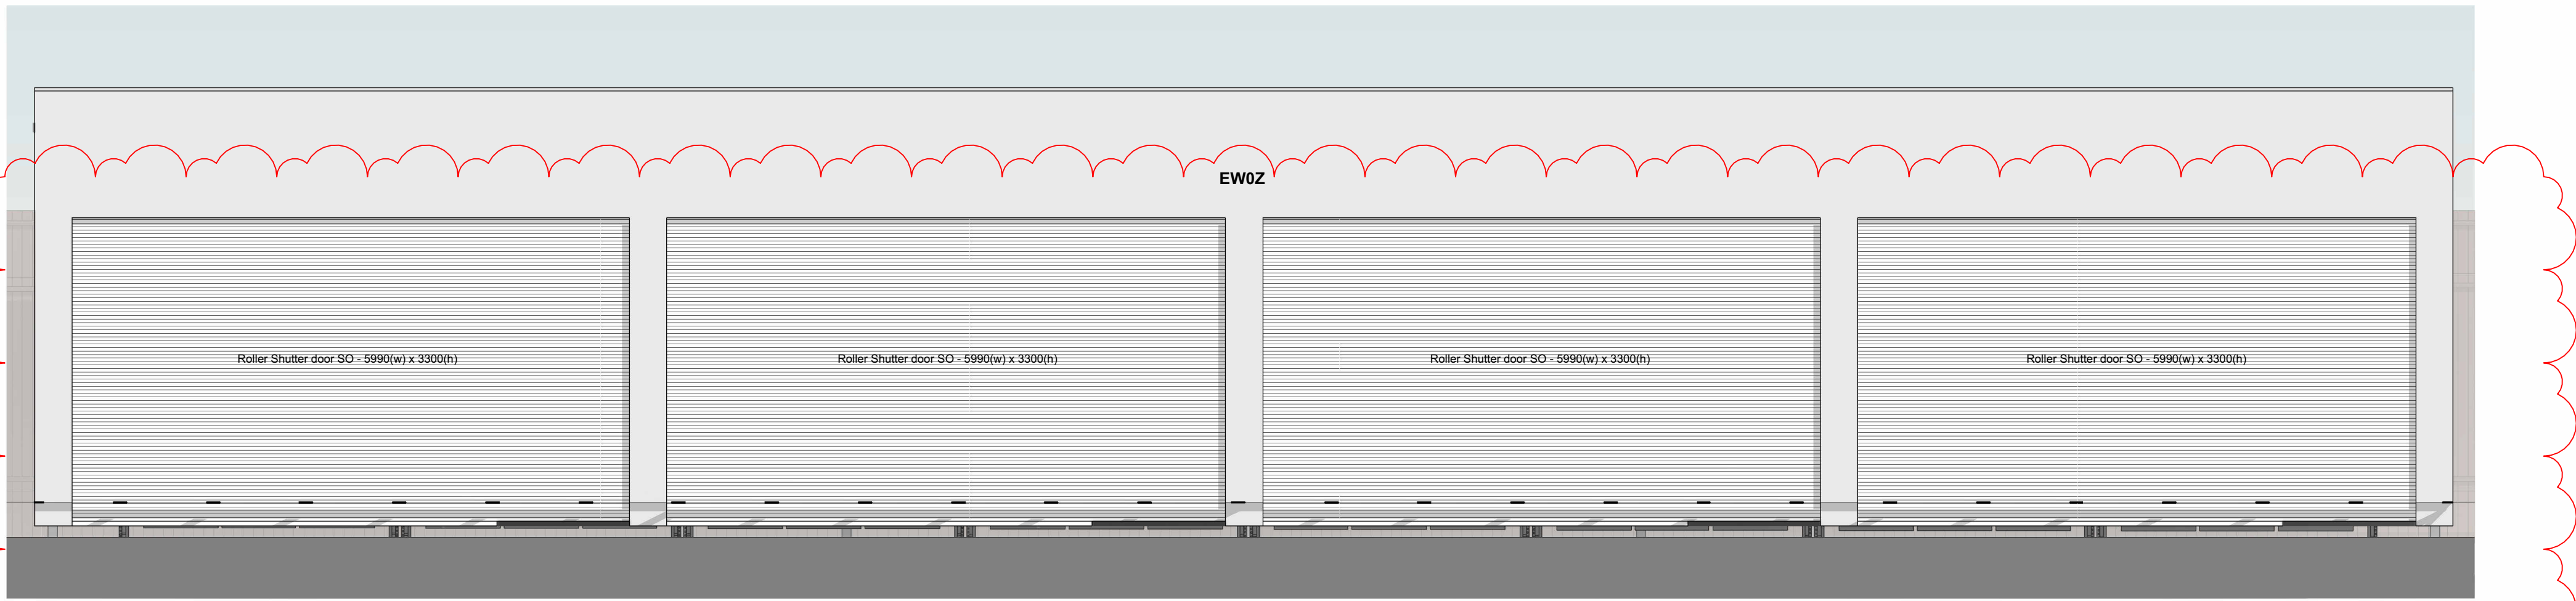


1 Racking Storage Covered - Elevation 1
1 : 50

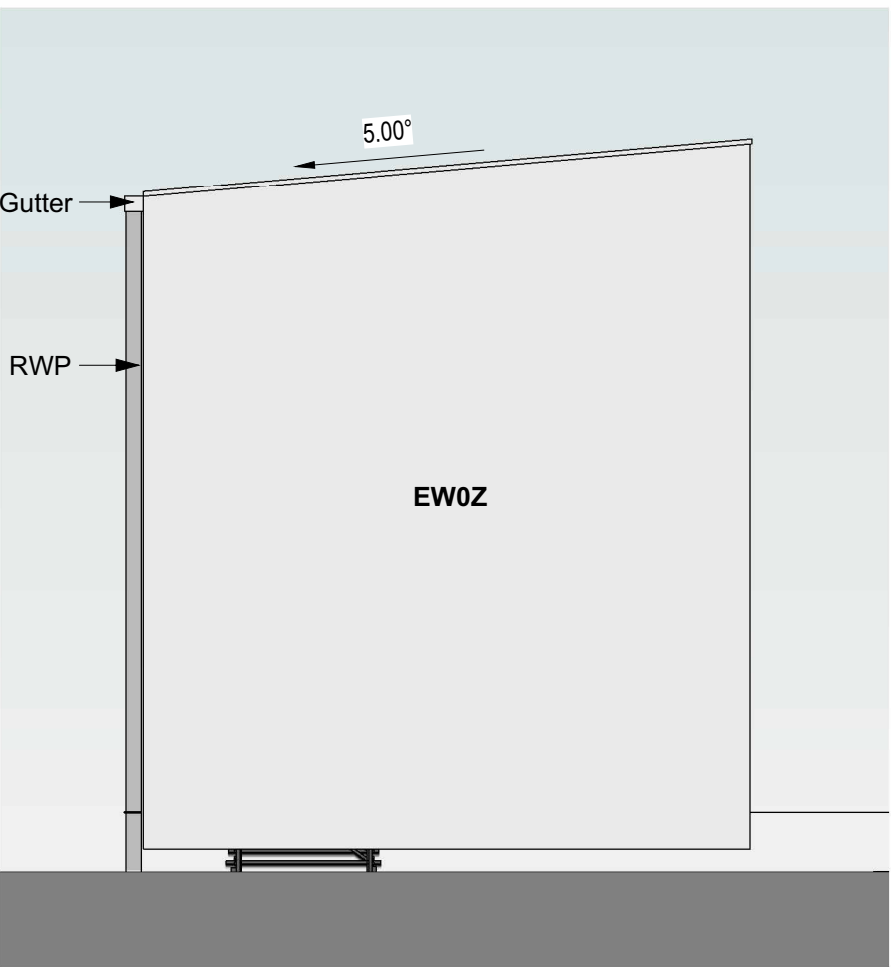


2 Racking Storage Covered - Elevation 2
1 : 50

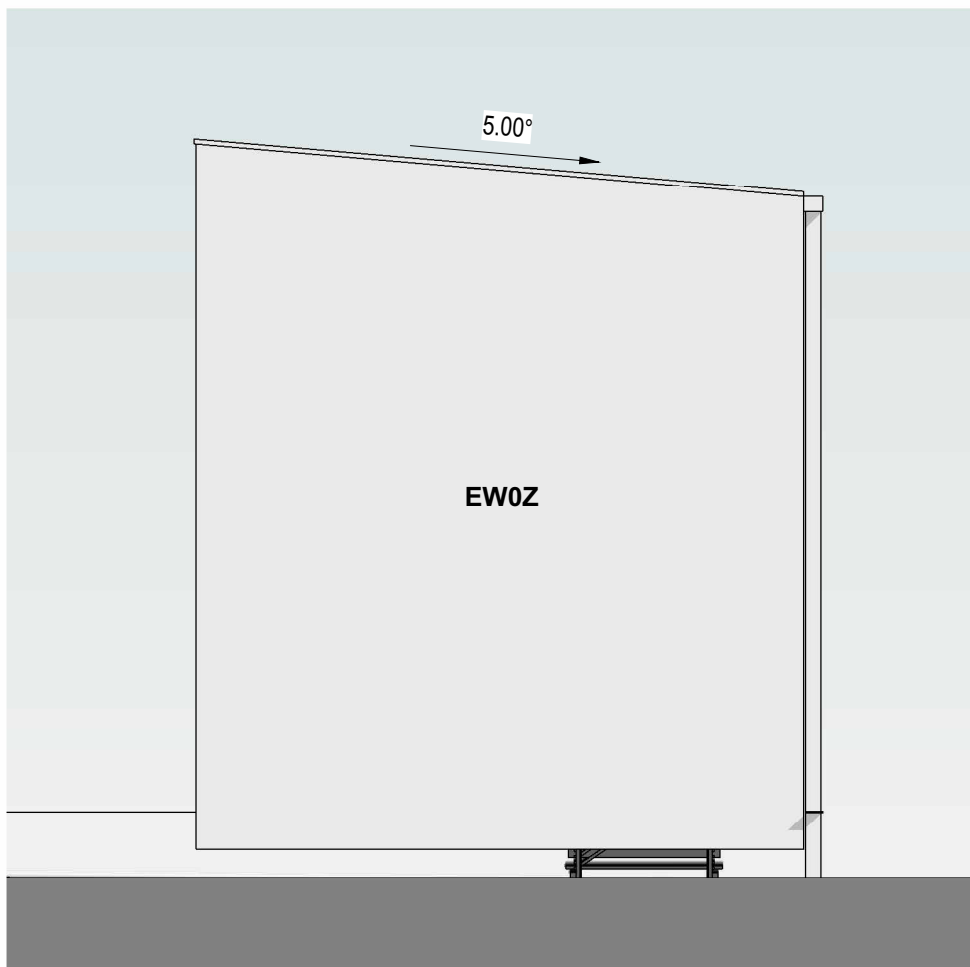


4 Racking Storage Covered - Elevation 4
1 : 50

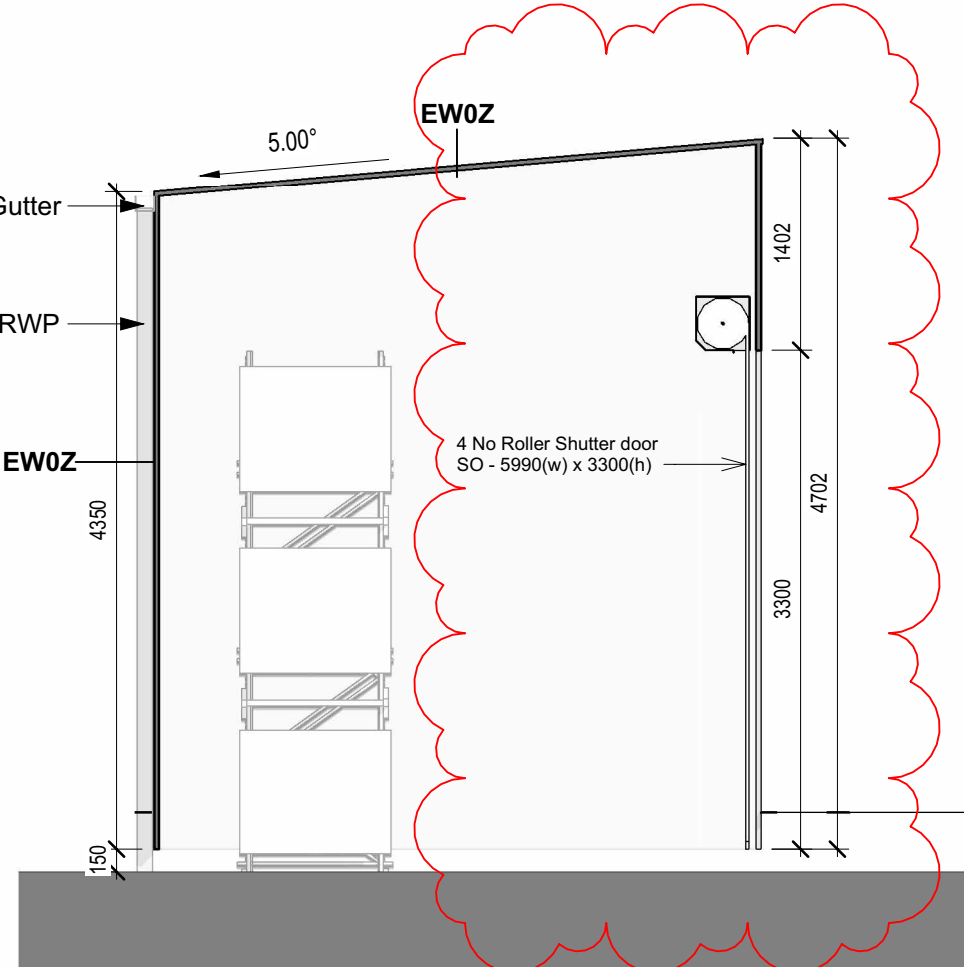


A Racking Storage Covered - Section A-A
1 : 50

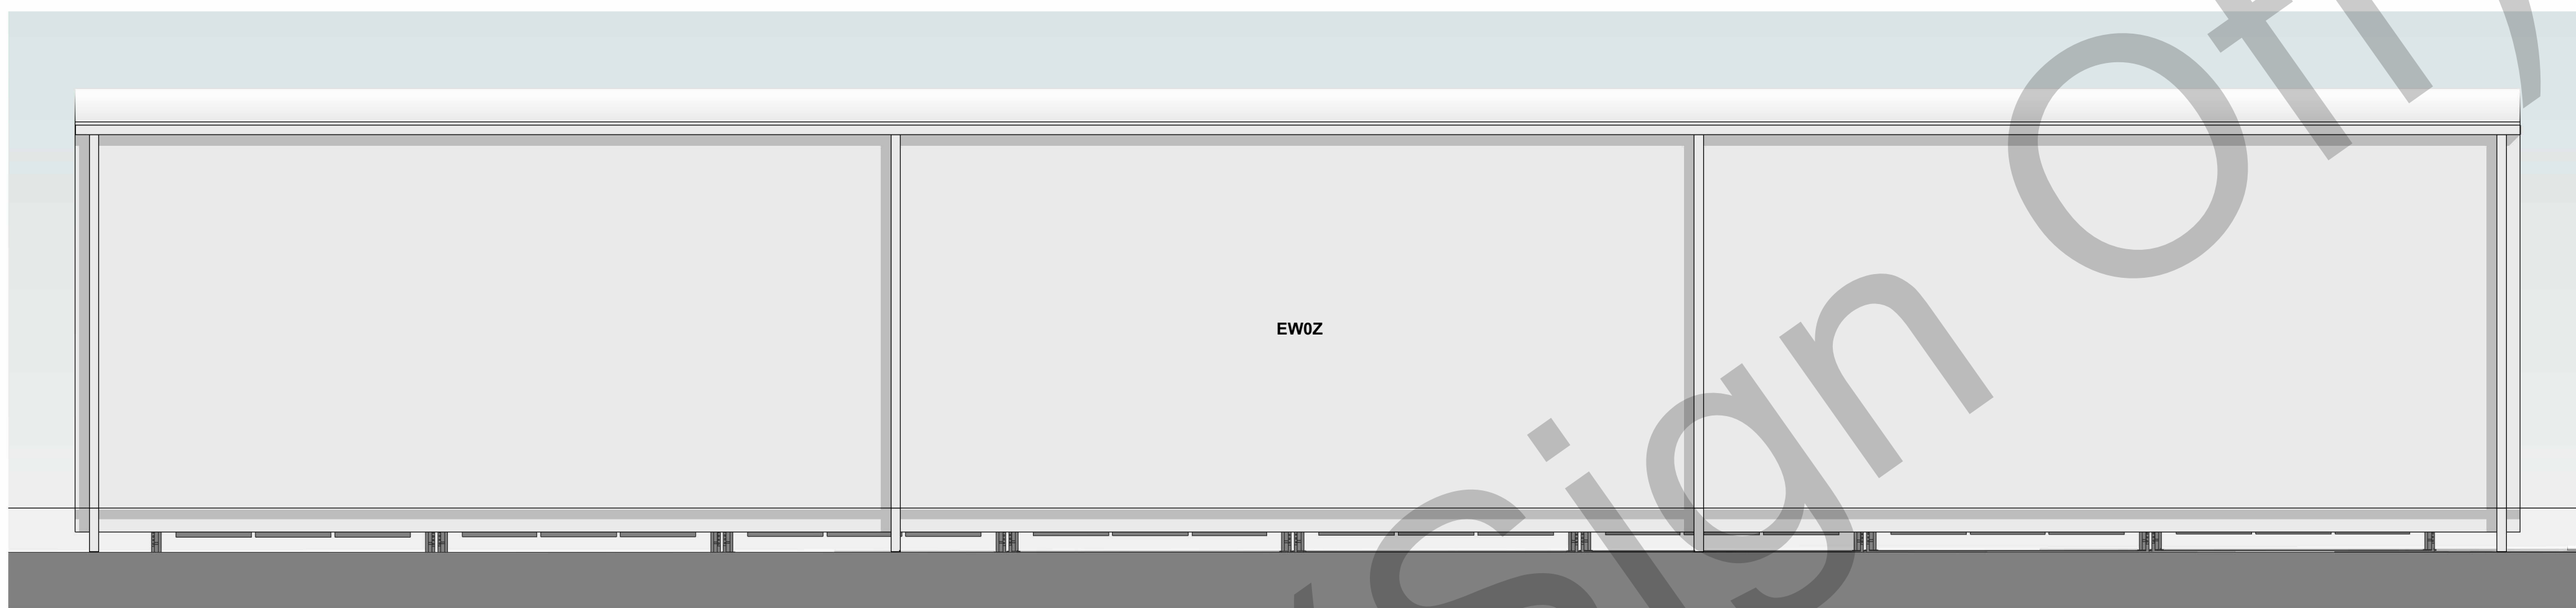


3 Racking Storage Covered - Elevation 3
1 : 50

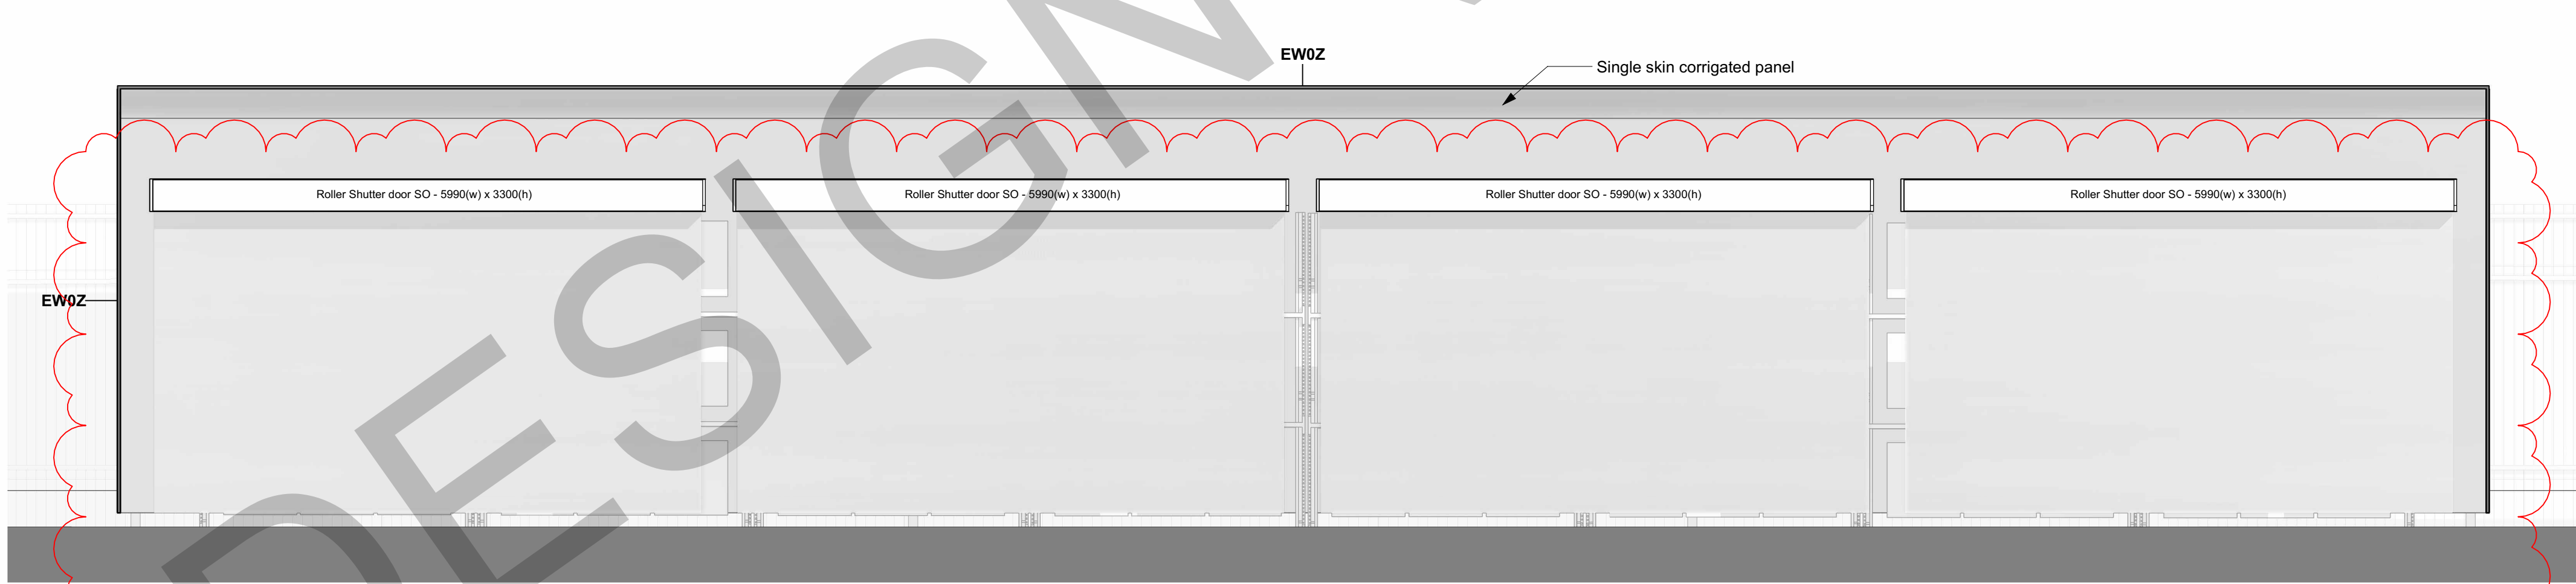

B Racking Storage Covered - Section B-B
1 : 50

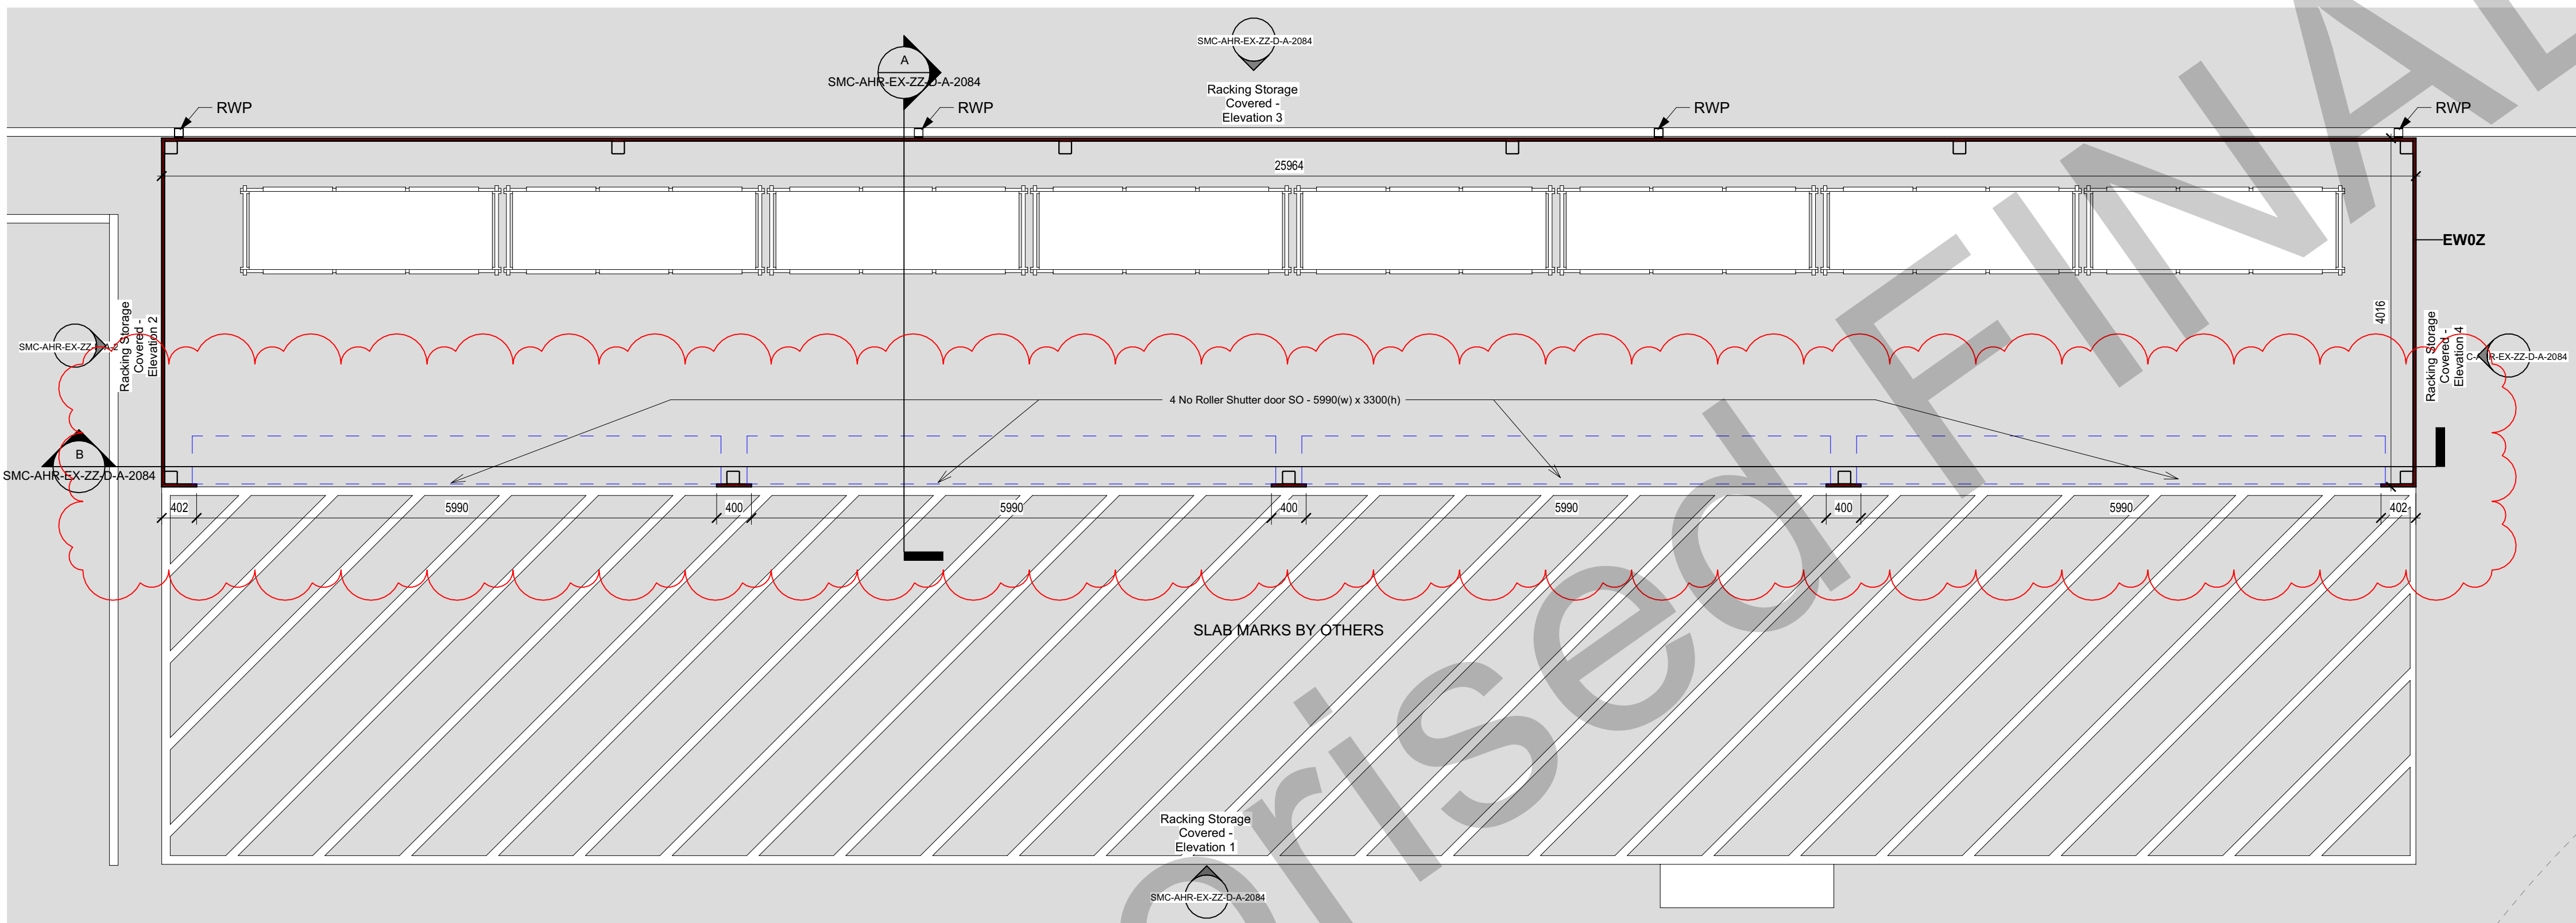


5 Racking Storage Covered GA Plan
1 : 50

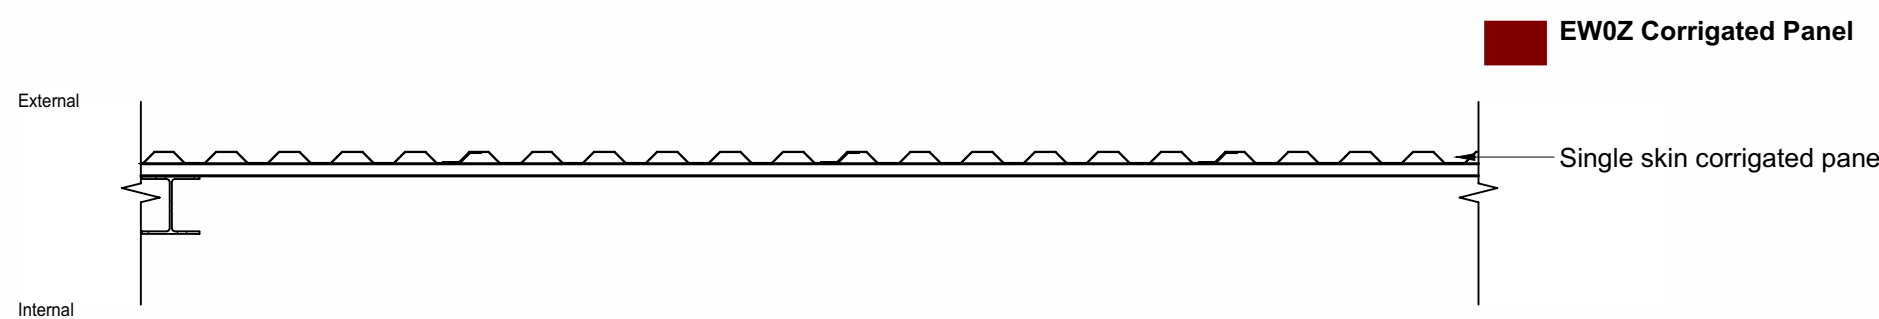

External Buildings Wall/Roof Type EW0Z
1 : 20

Note:
Drawing to be read in conjunction with:
Landscape drawings, details and specification.
Architectural drawings, details and specification.
For Structural Elements see SE design.
For MEP Elements see M&E design.
Steelwork indicative only - Struct. Eng design required.
Structural Engineer to design secondary steelwork.
All external doors to be similar as per main building.
All internal windows to be similar as per main building.
Refer to architectural Security Strategy plans for security requirements.
GF Level & Slab requirements for each External Structures TBC.
For External Structures with EW01 plinth type TBC.
For enclosed substructures fire rated walls/floors to be confirmed by fire engineer.

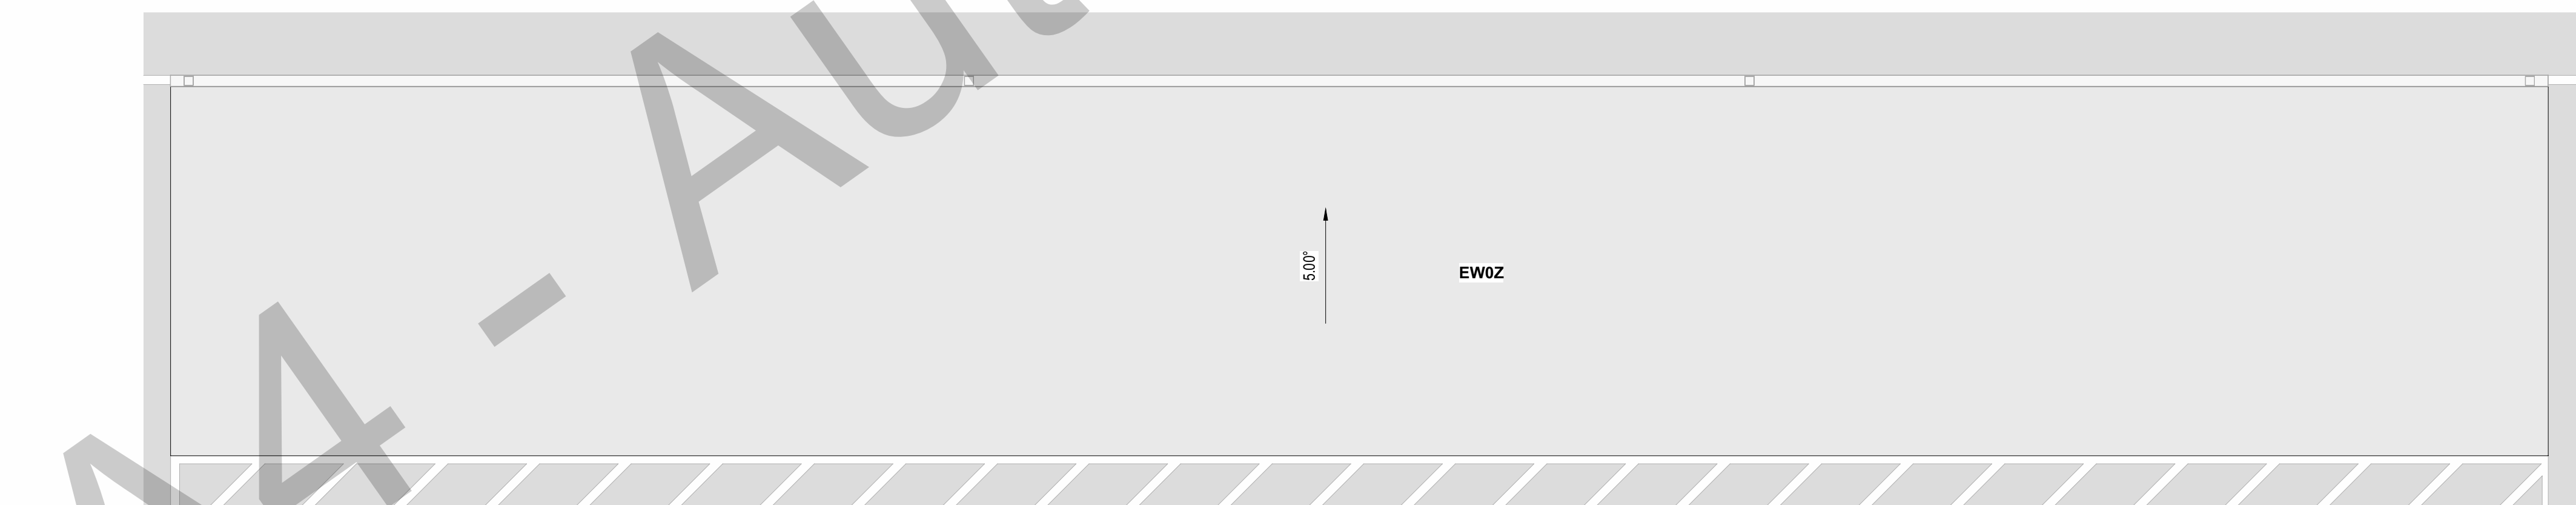

6 Racking Storage Covered GA Roof Plan
1 : 50

C02	Roller Shutter doors added	2025-04-26	MD	AJB
C01	Initial Issue	2025-03-11	MD	AJB
Rev	Description	Date	Dr	App
Original by		28/02/25		AJB

BOWMER KIRKLAND
High Edge Court, Church Street, Belper, Derbyshire, DE8 2BW
Tel: +44(0)1773 801311
www.bk.co.uk

AHR
AHR Architects Ltd
Unit 10, The Mill, Belper, Derbyshire, DE8 2BW
Tel: +44(0)1773 801311
www.ahr.co.uk

Client name	Bowmer & Kirkland Ltd for Siemens
Project	Siemens Mobility Chippenham
Drawing	Racking Storage Covered
Computer file	2023.00411.001
Project number	2023.00411.001
Drawing number	SMC-AHR-EX-ZZ-D-A-2084
Plot date	As Indic@A0
Rev	C02