


SUBJECT TO  
PLANNING APPROVAL

NOTES

1. THIS DRAWING IS THE COPYRIGHT OF THE CONSULTANT AND MUST NOT BE USED OR REPRODUCED WITHOUT THEIR PERMISSION.

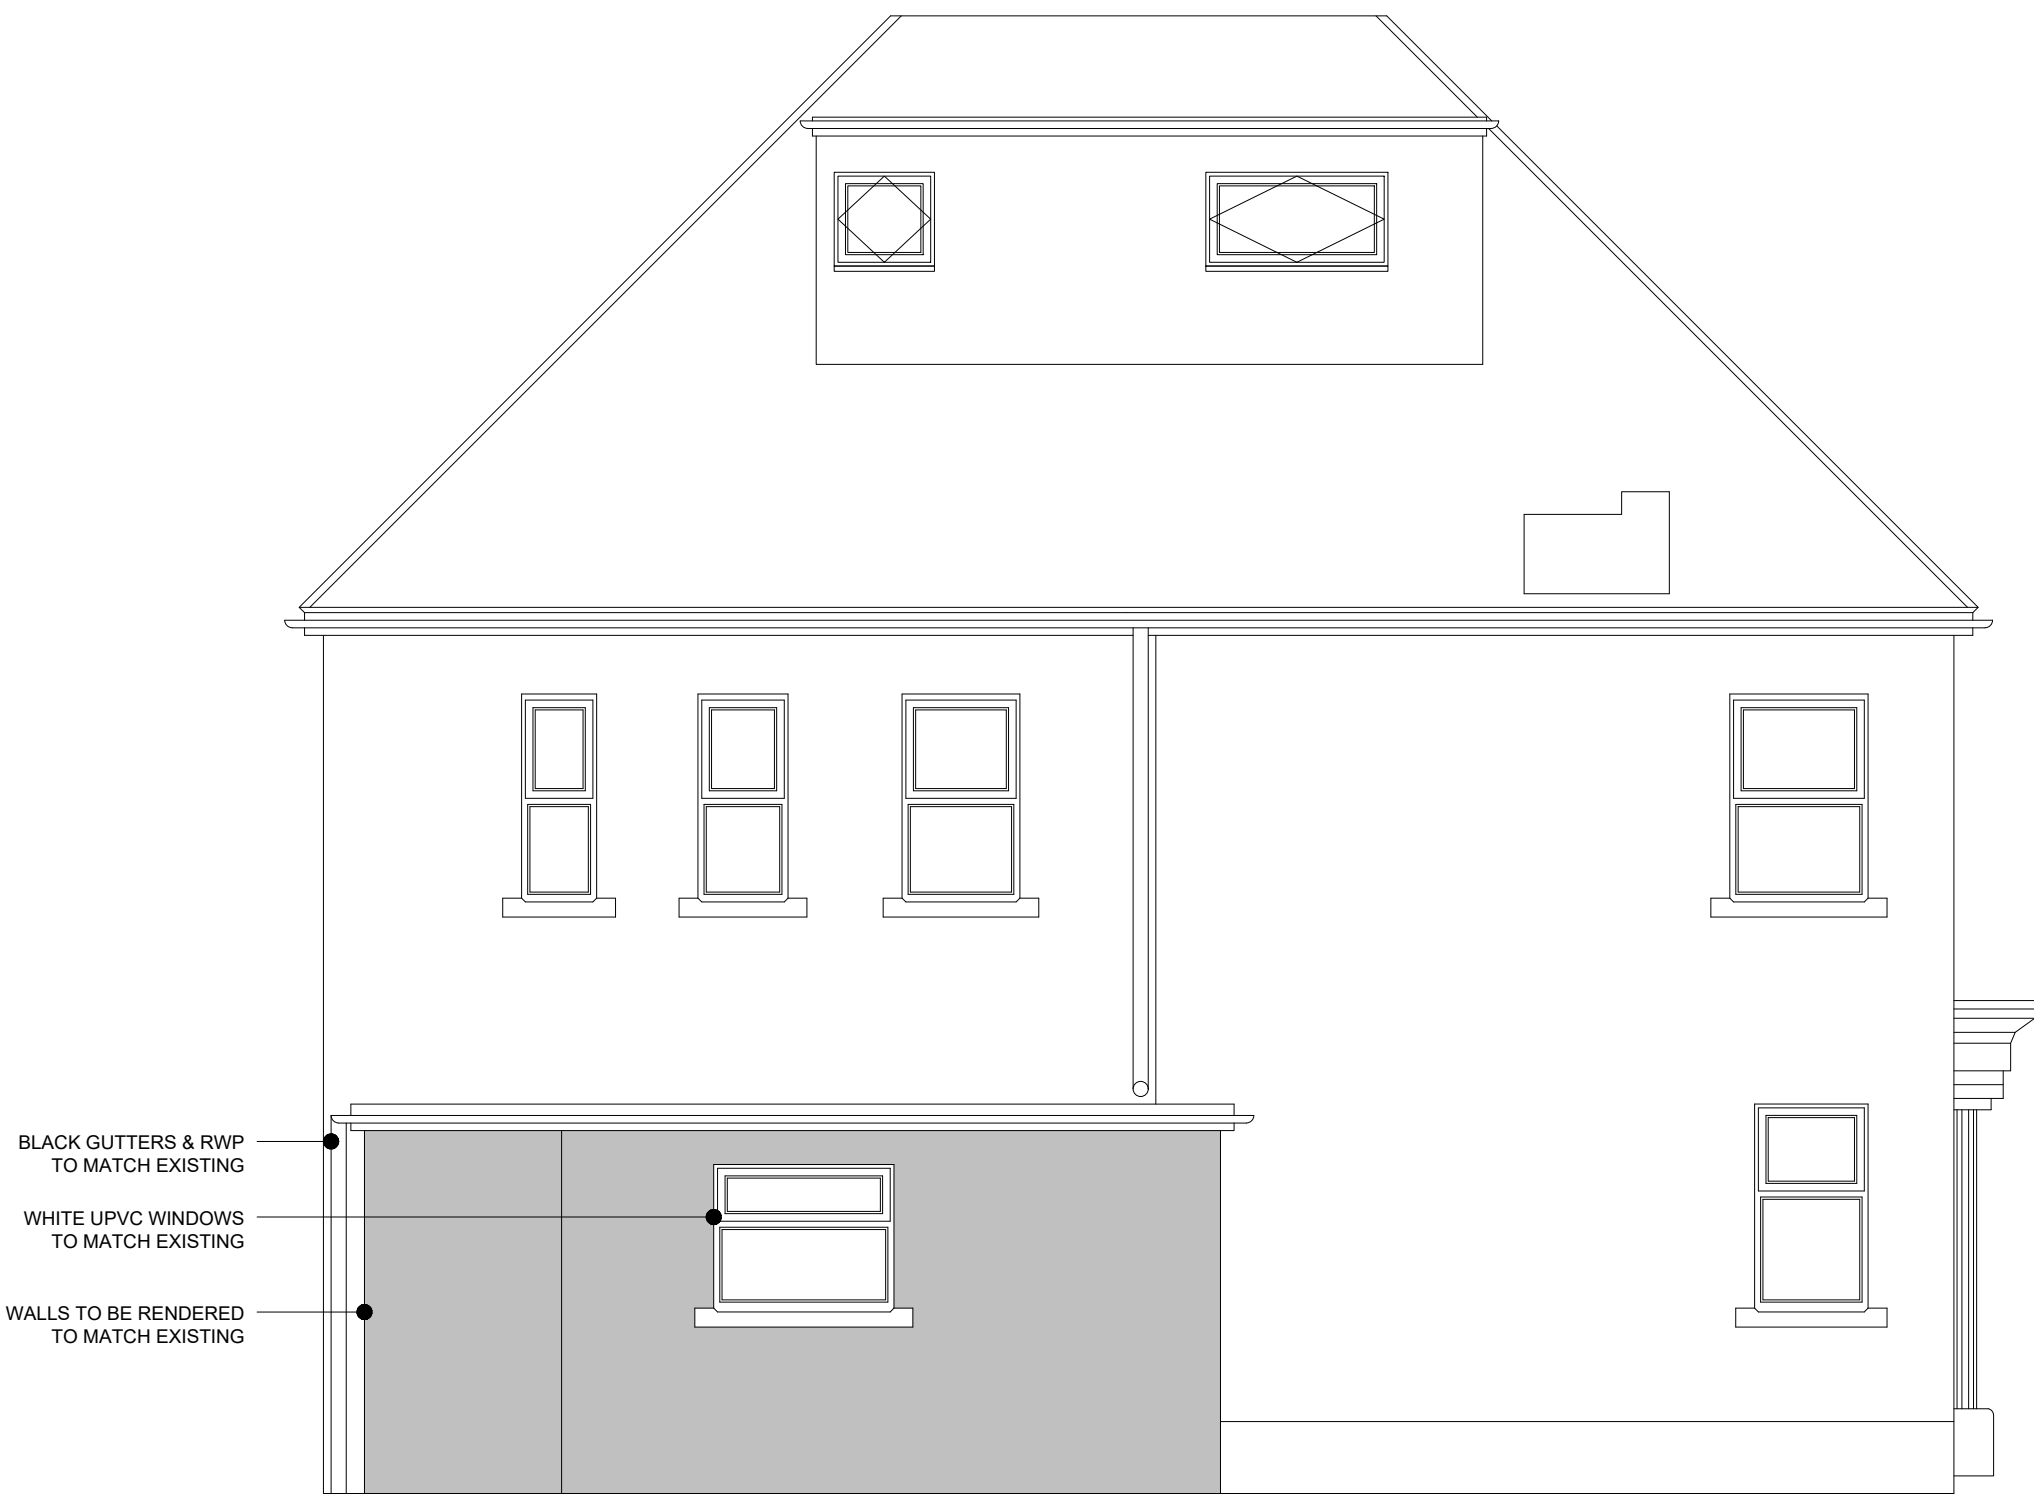


PROPOSED REAR (NORTH) ELEVATION  
(SCALE 1:50)



PROPOSED SIDE (WEST) ELEVATION  
(SCALE 1:50)



PROPOSED FRONT (SOUTH) ELEVATION  
(SCALE 1:50)

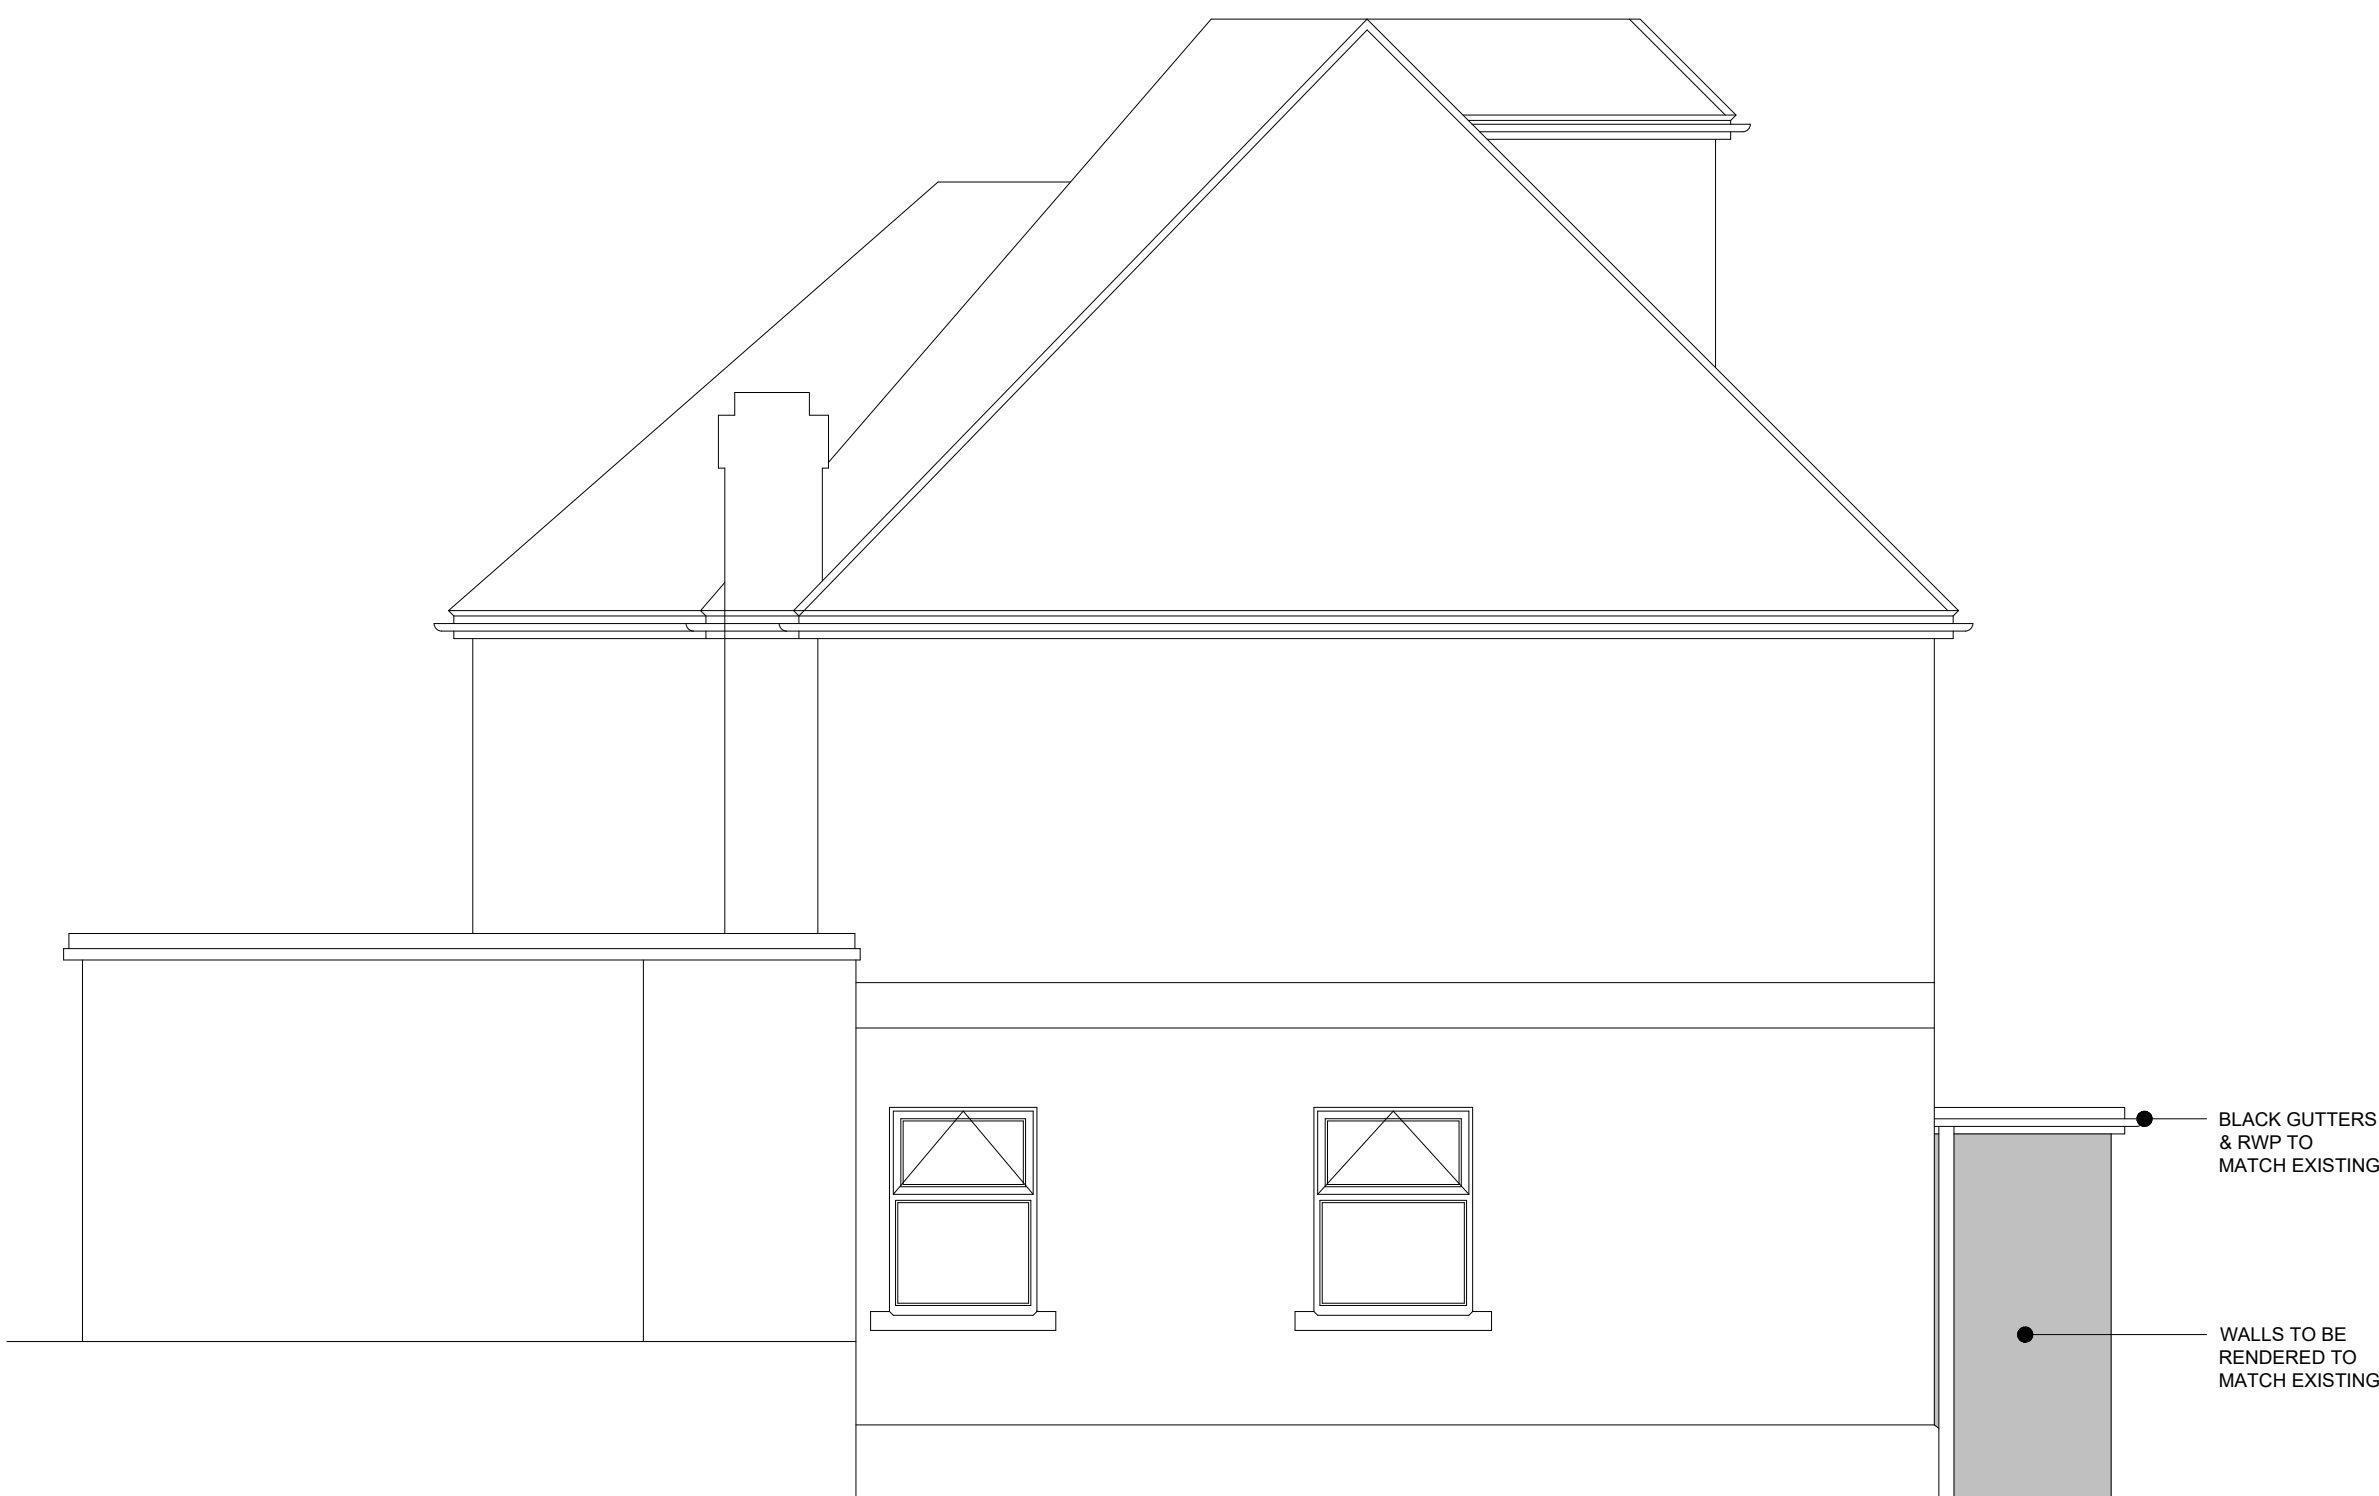

PROPOSED SIDE (EAST) ELEVATION  
(SCALE 1:50)

0 0.5 1 1.5 2 2.5m  
SCALE 1:50

|    |                         |            |
|----|-------------------------|------------|
| P4 | EASTERN ELEVATION ADDED | 17/03/2026 |
| P3 | FRONT ELEVATION REVISED | 20/02/2026 |
| P2 | FRONT ELEVATION REVISED | 19/02/2026 |
| P1 | INITIAL ISSUE           | 18/02/2026 |

| REV |  | DATE |
|-----|--|------|
|-----|--|------|

CLIENT  
**MR MIKE SHAW**

PROJECT  
**THE INN WITH THE WELL**

TITLE  
**PROPOSED ELEVATIONS**



**Building Design Engineers**  
Telephone: 07766286809  
Email: jpalmer@2psdesign.co.uk  
Website: www.2psdesign.co.uk

| SCALE       | DATE       | DWG NO   | REV |
|-------------|------------|----------|-----|
| 1:50@A1     | FEB '26    | 00645/07 | P4  |
| DRAWN<br>JP | CHKD<br>KP |          |     |