



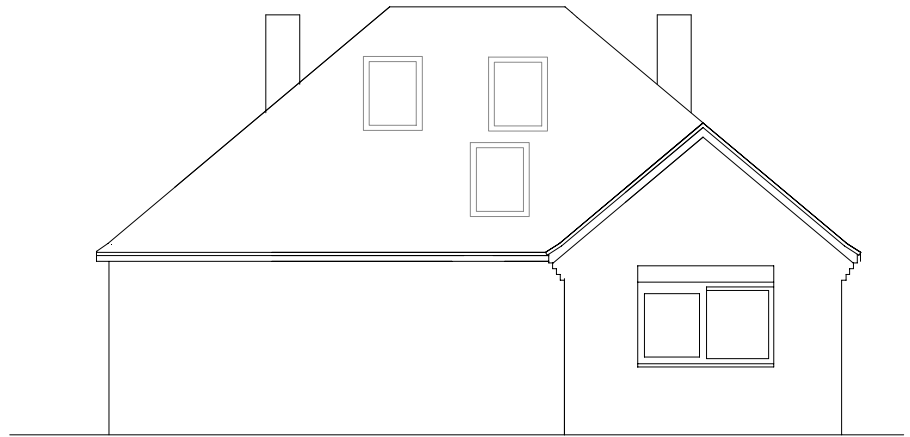

Existing North West Elevation 1989

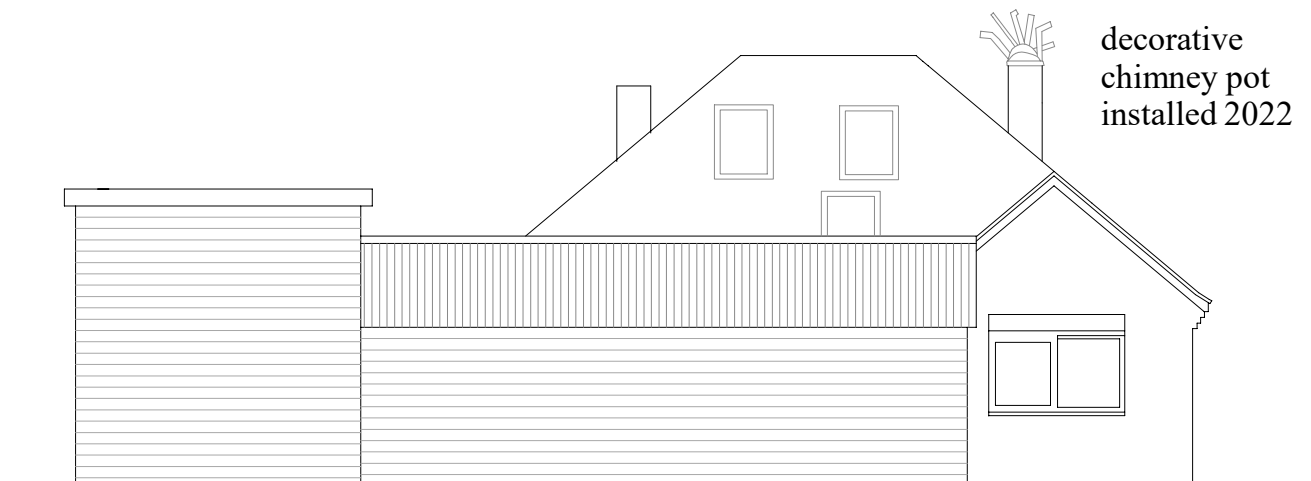

Proposed North West Elevation 1993



Client	Mr. and Mrs. Fred Baier, 45 High Street, Pewsey, SN9 5AF		
Project	Proposed Air bnb and modification to chimney		
Drawing Title	existing and proposed north west elevations		
Drawing No.	607/09	Revision	Date 16/03/26 Scale 1:100

Smith Associates.46 Wilcot, Pewsey, Wilts. SN9 5NS. Tel/Fax: 01672 562029