


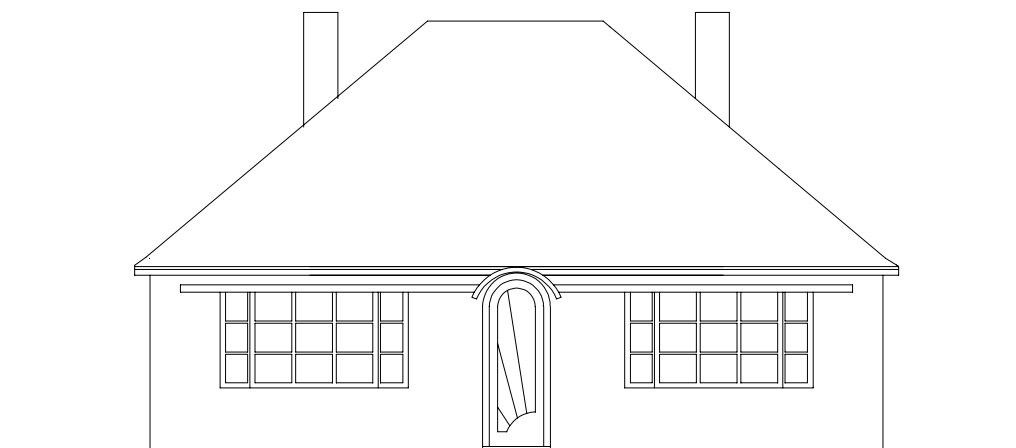

Existing South East Elevation 1989



Proposed South East Elevation 2022 showing decorative chimney pot and 1993 extension



Client	Mr. and Mrs. Fred Baier, 45 High Street, Pewsey, SN9 5AF		
Project	Proposed Air bnb and modification to chimney		
Drawing Title	existing and proposed south east elevations		
Drawing No.	607/06	Revision	Date 23/02/26 Scale 1:100
Smith Associates.46 Wilcot, Pewsey, Wilts. SN9 5NS. Tel/Fax: 01672 562029			