


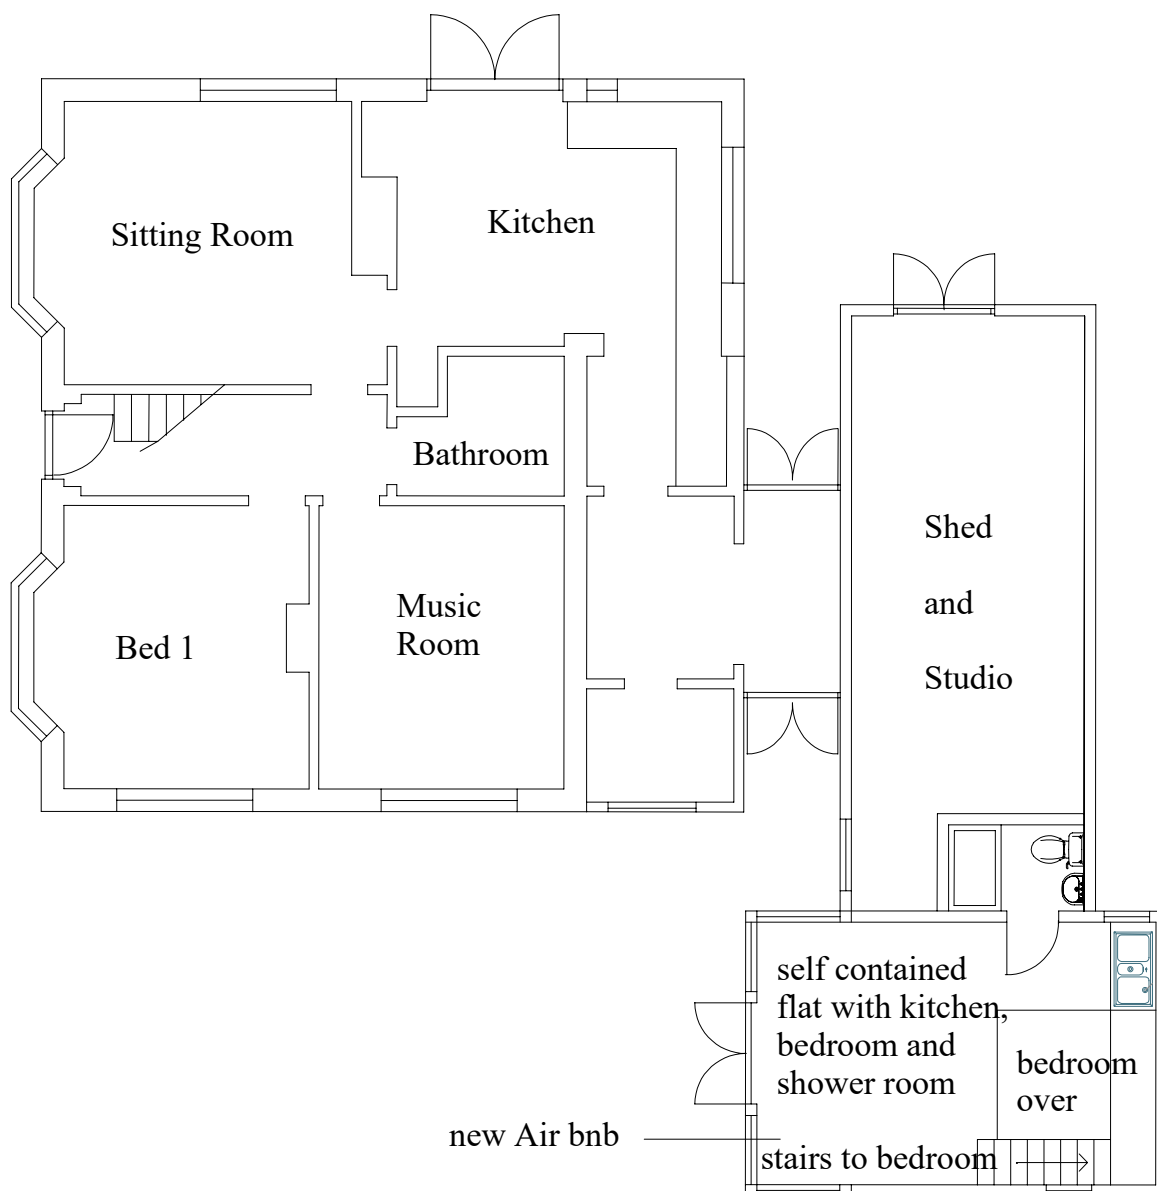

PROPOSED GROUND FLOOR PLAN 2016



Client	Mr. and Mrs. Fred Baier, 45 High Street, Pewsey, SN9 5AF		
Project	Proposed Air bnb and modification to chimney		
Drawing Title	proposed ground floor plan 2016		
Drawing No.	607/05	Revision A	Date 16/03/26 Scale 1:100
Smith Associates.46 Wilcot, Pewsey, Wilts. SN9 5NS. Tel/Fax: 01672 562029			