


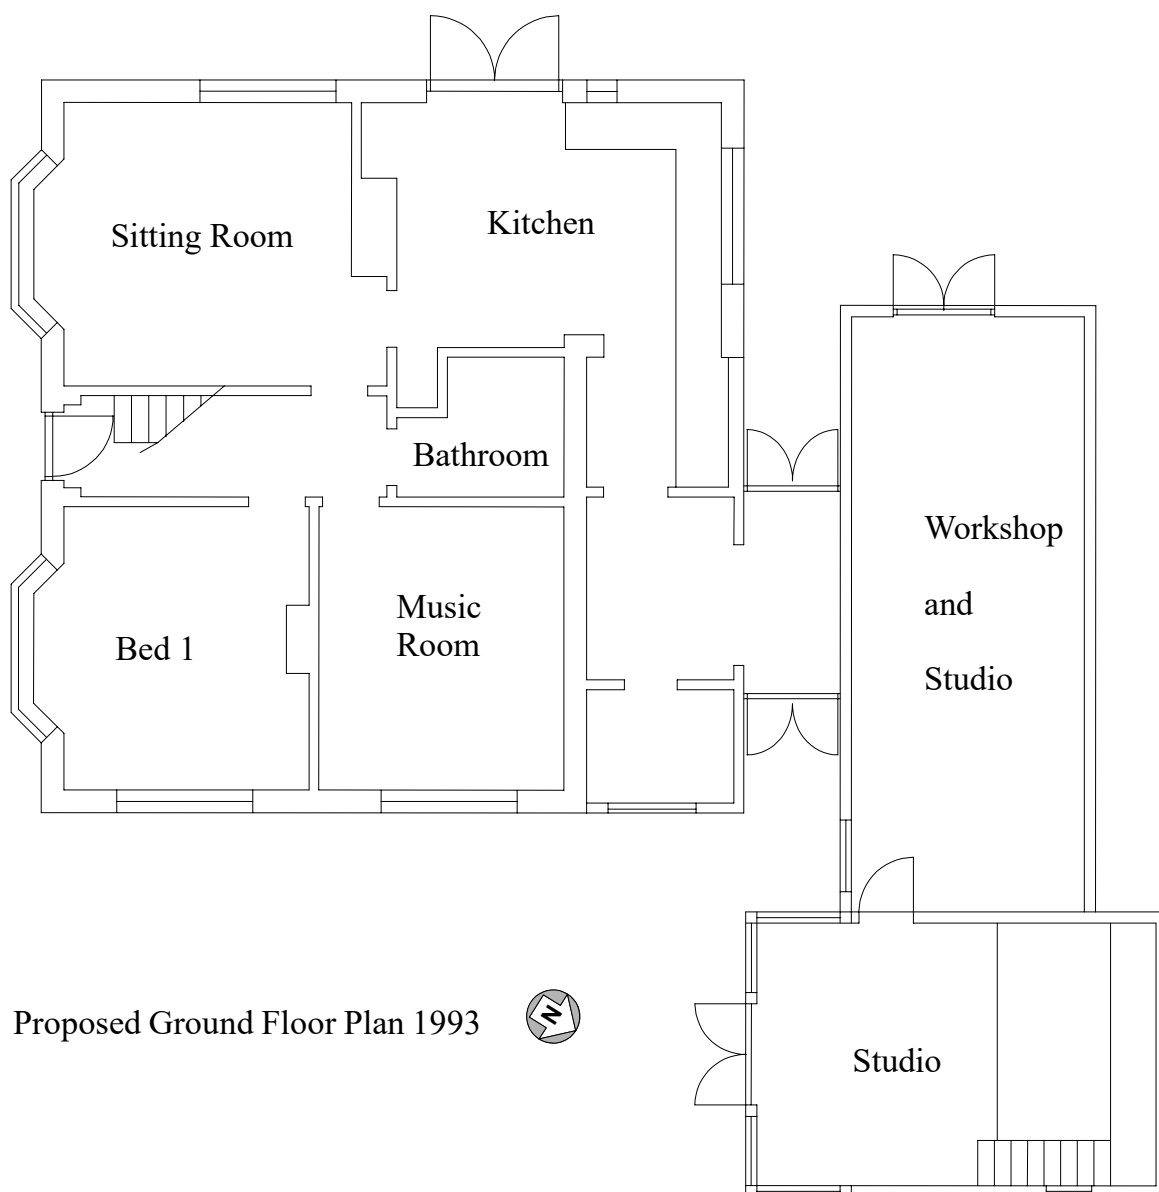

Proposed Ground Floor Plan 1993



Client	Mr. and Mrs. Fred Baier, 45 High Street, Pewsey, SN9 5AF		
Project	Proposed Air bnb and modification to chimney		
Drawing Title	proposed ground floor plan 1993		
Drawing No.	607/04	Revision	Date 23/02/26 Scale 1:100
Smith Associates.46 Wilcot, Pewsey, Wilts. SN9 5NS. Tel/Fax: 01672 562029			