

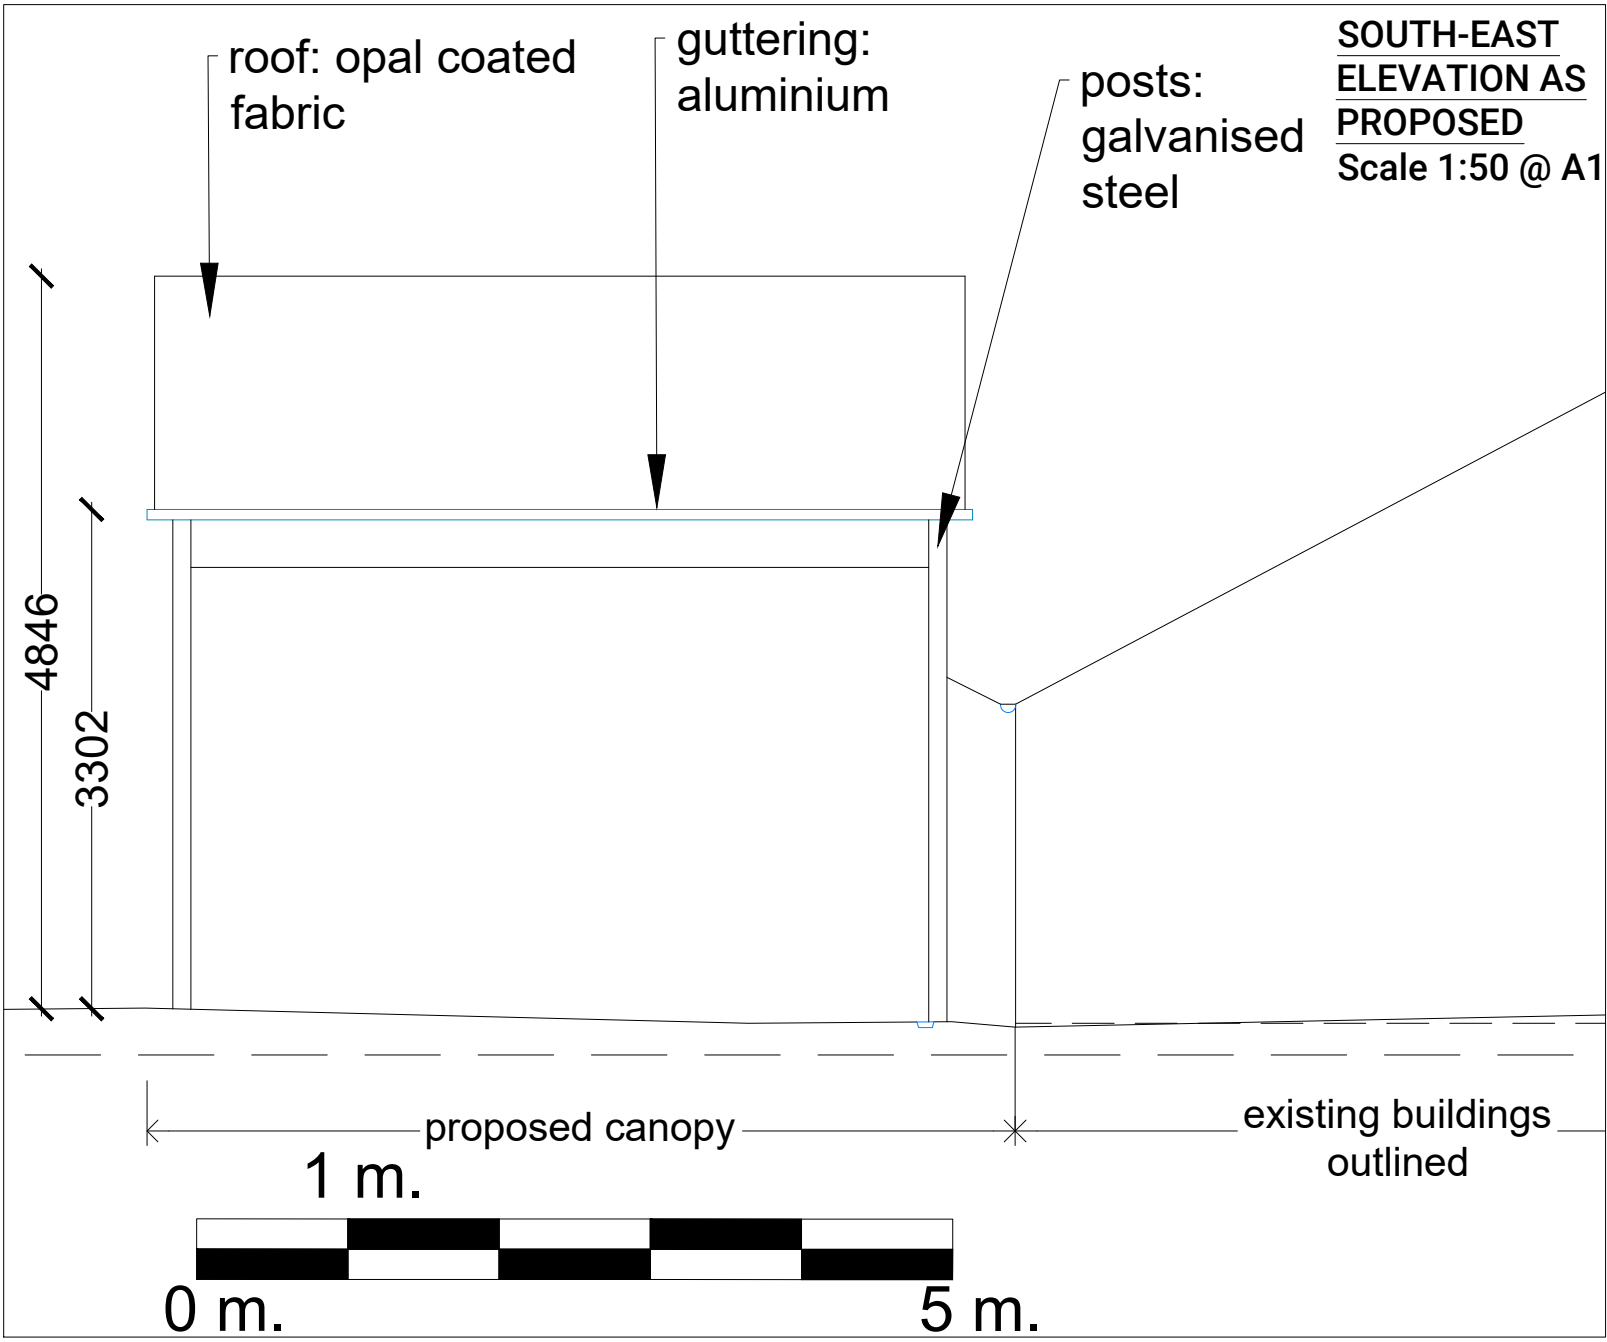



NORTH-WEST ELEVATION AS EXISTING
Scale 1:50 @ A1

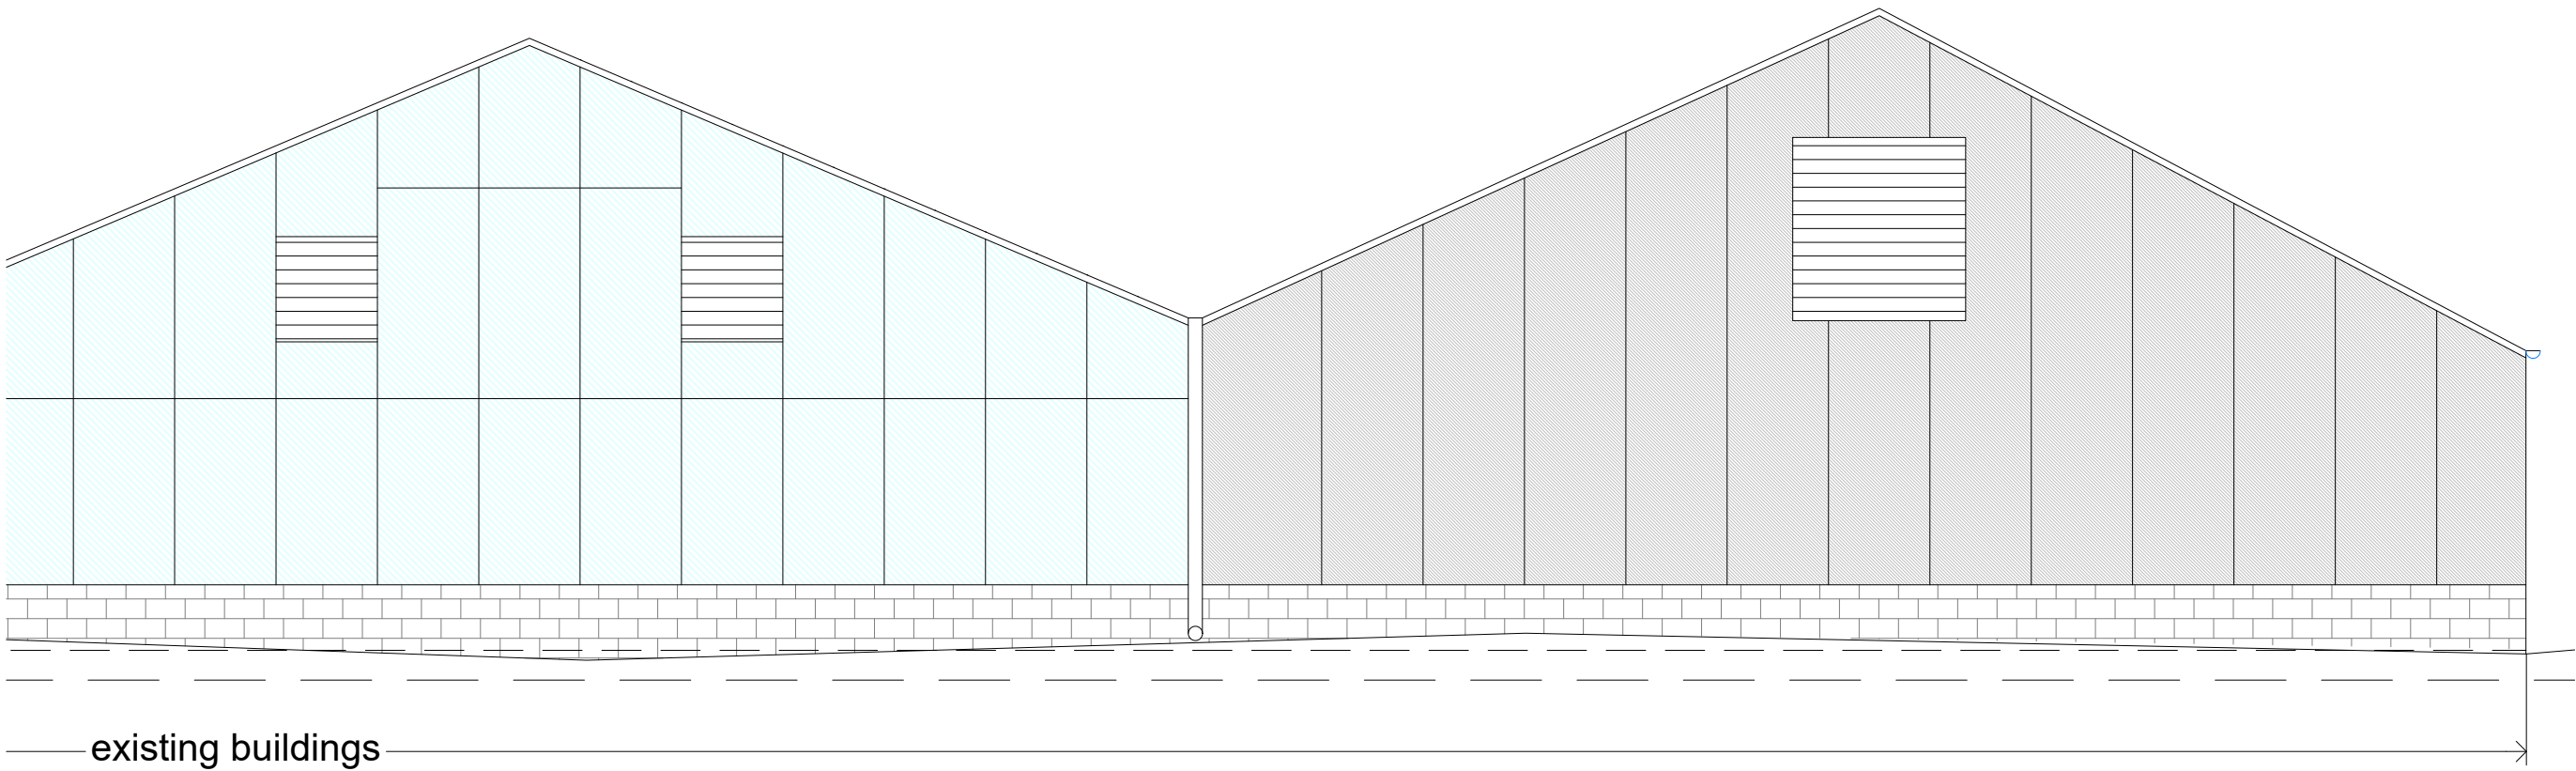


NORTH-WEST ELEVATION AS PROPOSED
Scale 1:50 @ A1

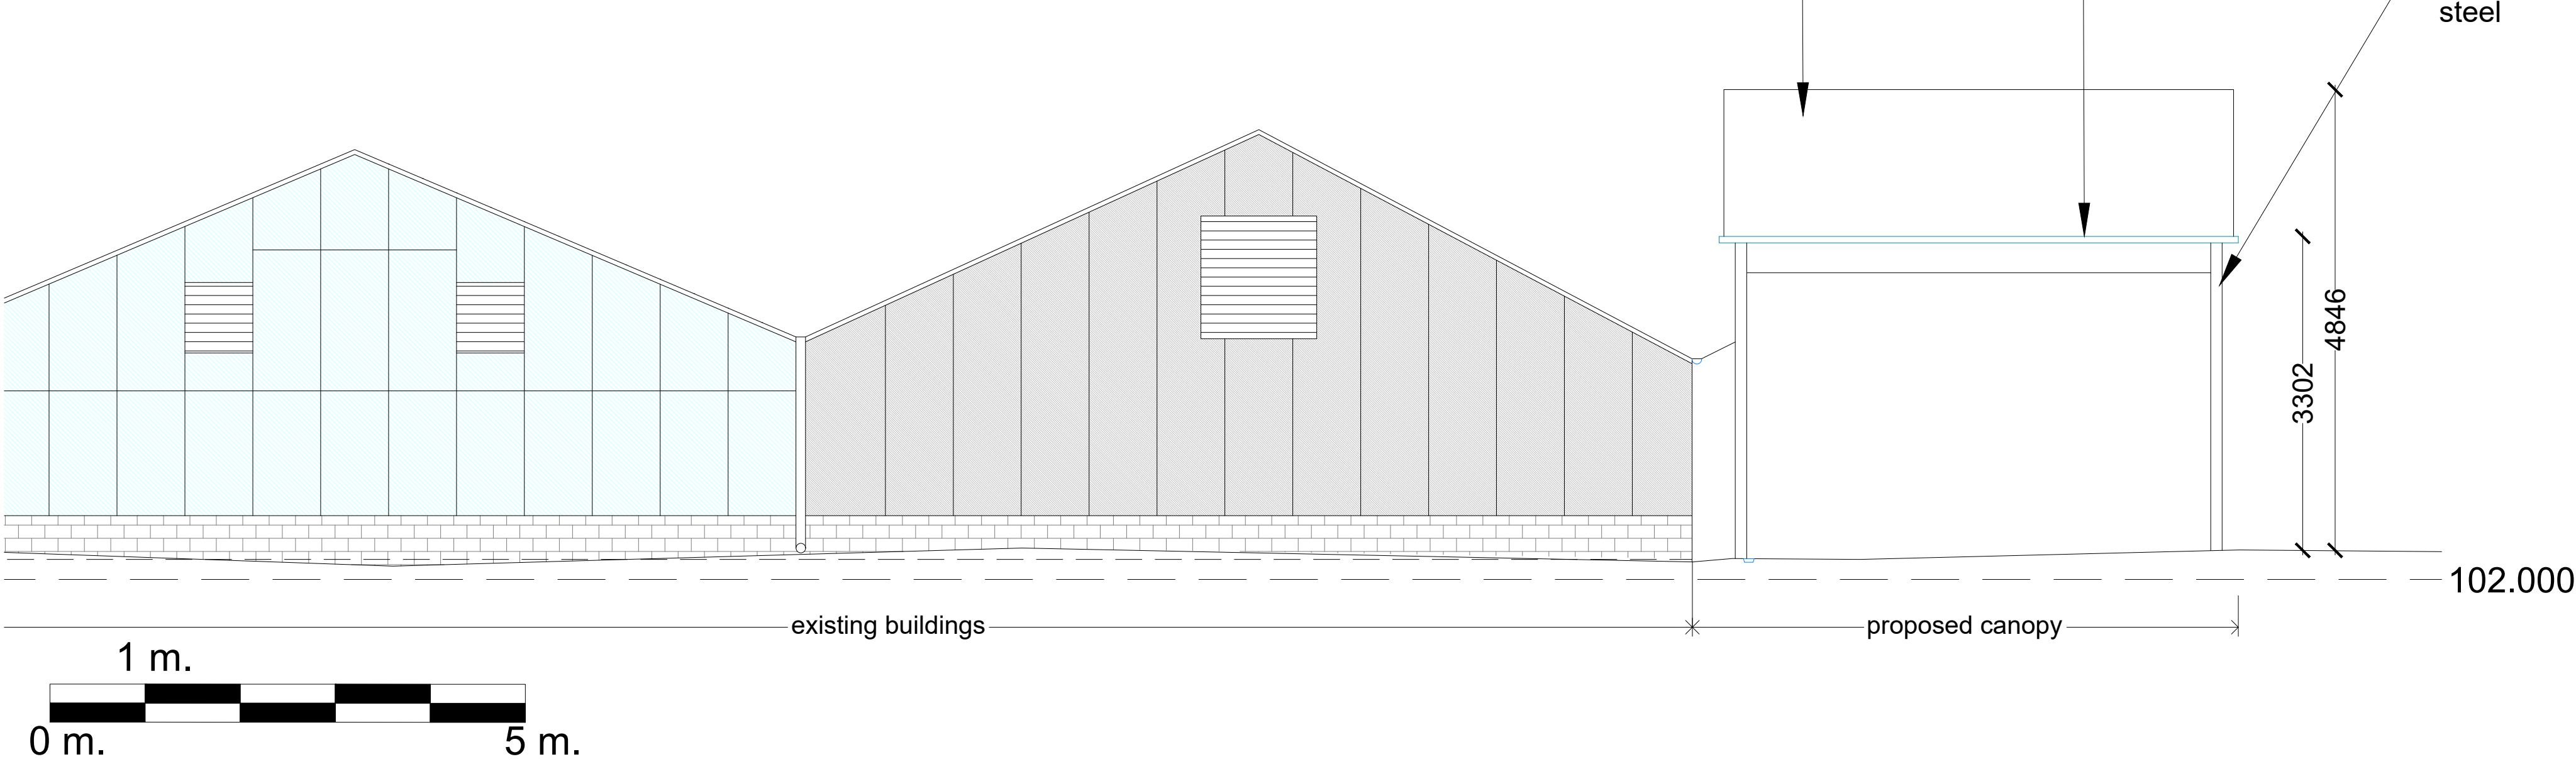

NORTH-EAST ELEVATION AS EXISTING
Scale 1:50 @ A1

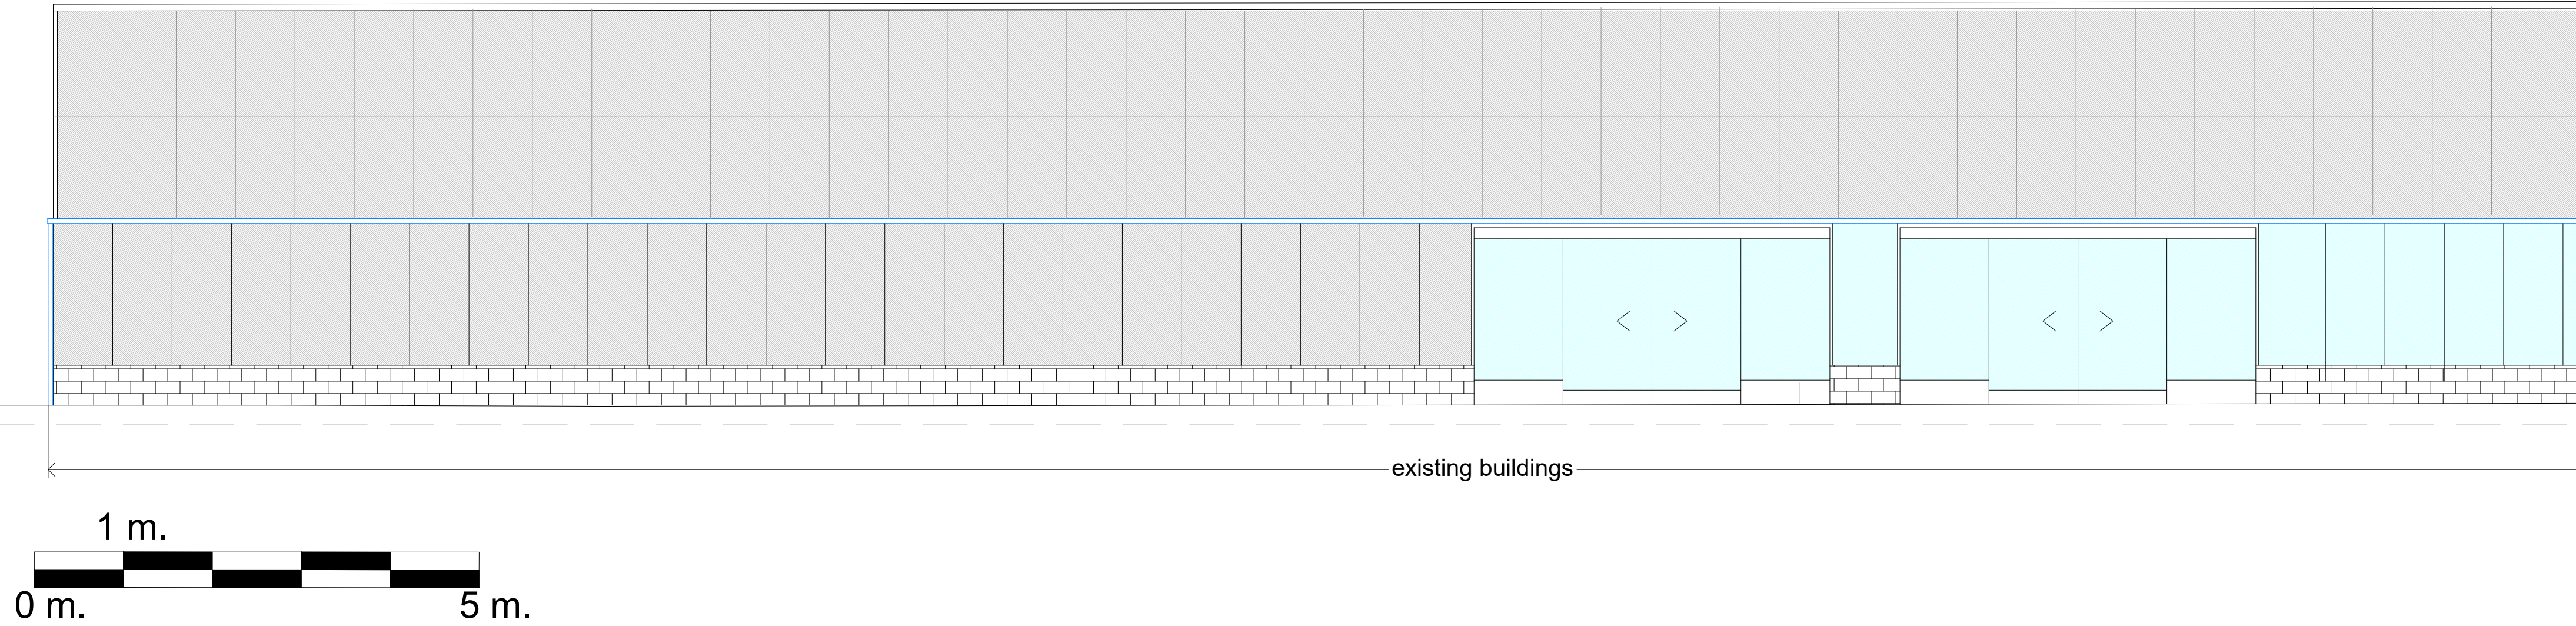

NORTH-EAST ELEVATION AS PROPOSED
Scale 1:50 @ A1

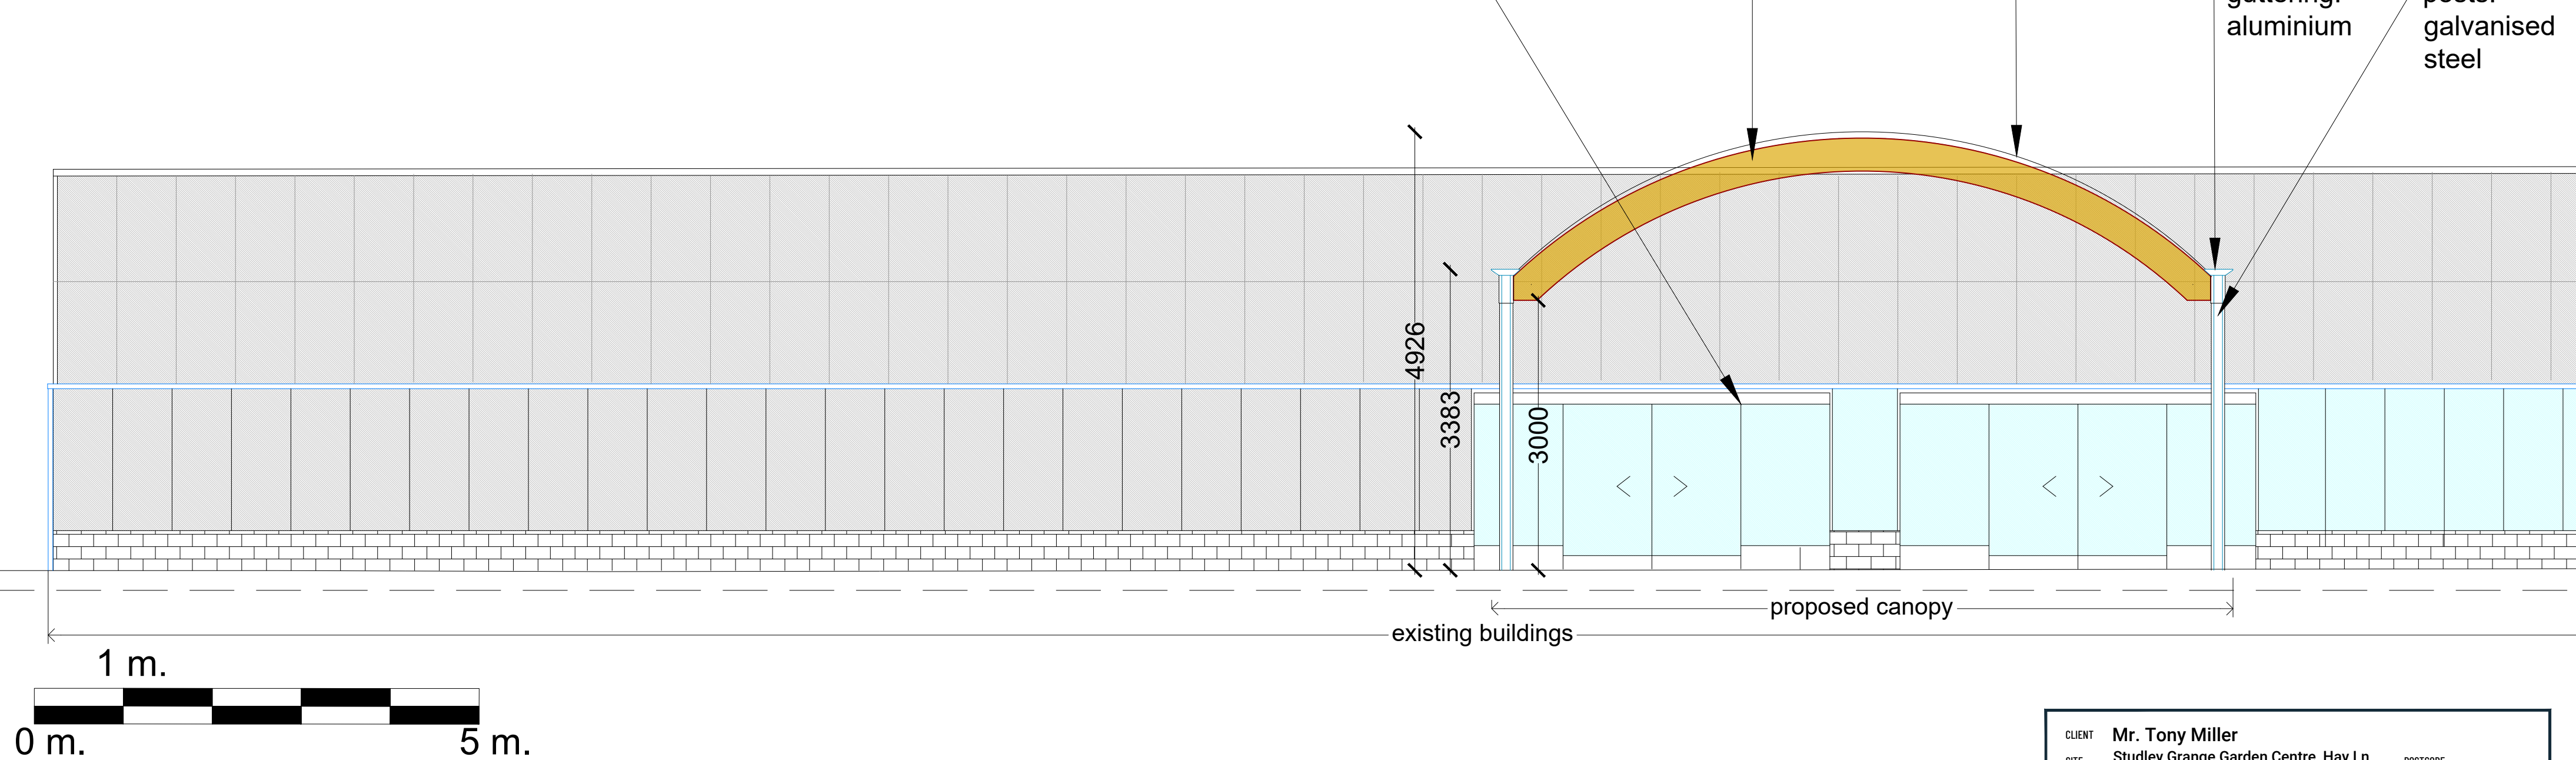

H&S, CDM Regulations: all products and materials to be used and handled in accordance with manufacturer's recommendations/instructions, and in accordance with good health and safety practice
A ground contamination survey may be required for any development that falls within, or is adjacent to, an area of former land fill.

These drawings have been prepared to the stated scale and, provided they are reproduced to the same scale using accurately calibrated equipment and suitable media which are not unduly susceptible to changes in humidity and temperature, they are sufficiently accurate for the purpose for which they have been prepared, being the planning application purpose. They should not be used for other purposes.

All dimensions and levels to be checked on site, and discrepancies reported before works commence.

FOR PLANNING PURPOSES ONLY

CLIENT	Mr. Tony Miller		POSTCODE	SN4 9QT
SITE	Studley Grange Garden Centre, Hay Ln,			
PROJECT	Wroughton, Swindon, Wiltshire			
PROJECT STAGE	Replacement entrance / exit canopy			
DRAWING	Planning Application			
SCALE	1:50 @ A1	BY	agh	DRAWING No.
DATE	February 2026	CHECKED	CP	MSC1726-84A
MALCOLM SCOTT				
CONSULTANTS				
©				
UNIT 4 THE TRIANGLE, WILLOWOOD DRIVE, WORCESTER WR5 2JX				
www.malcolmscott.co.uk				
tel 01905 726 323				
THIS DRAWING MAY NOT BE REPRODUCED WITHOUT OUR WRITTEN CONSENT				