



H&S, CDM Regulations: all products and materials to be used and handled in accordance with manufacturer's recommendations/instructions, and in accordance with good health and safety practice
A ground contamination survey may be required for any development that falls within, or is adjacent to, an area of former land fill.
These drawings have been prepared to the stated scale and, provided they are reproduced to the same scale using accurately calibrated equipment and suitable media which are not unduly susceptible to changes in humidity and temperature, they are sufficiently accurate for the purpose for which they have been prepared, being the planning application purpose. They should not be used for other purposes.

All dimensions and levels to be checked on site, and discrepancies reported before works commence.
FOR PLANNING PURPOSES ONLY

FLOOR PLAN
Scale 1:50 @ A1

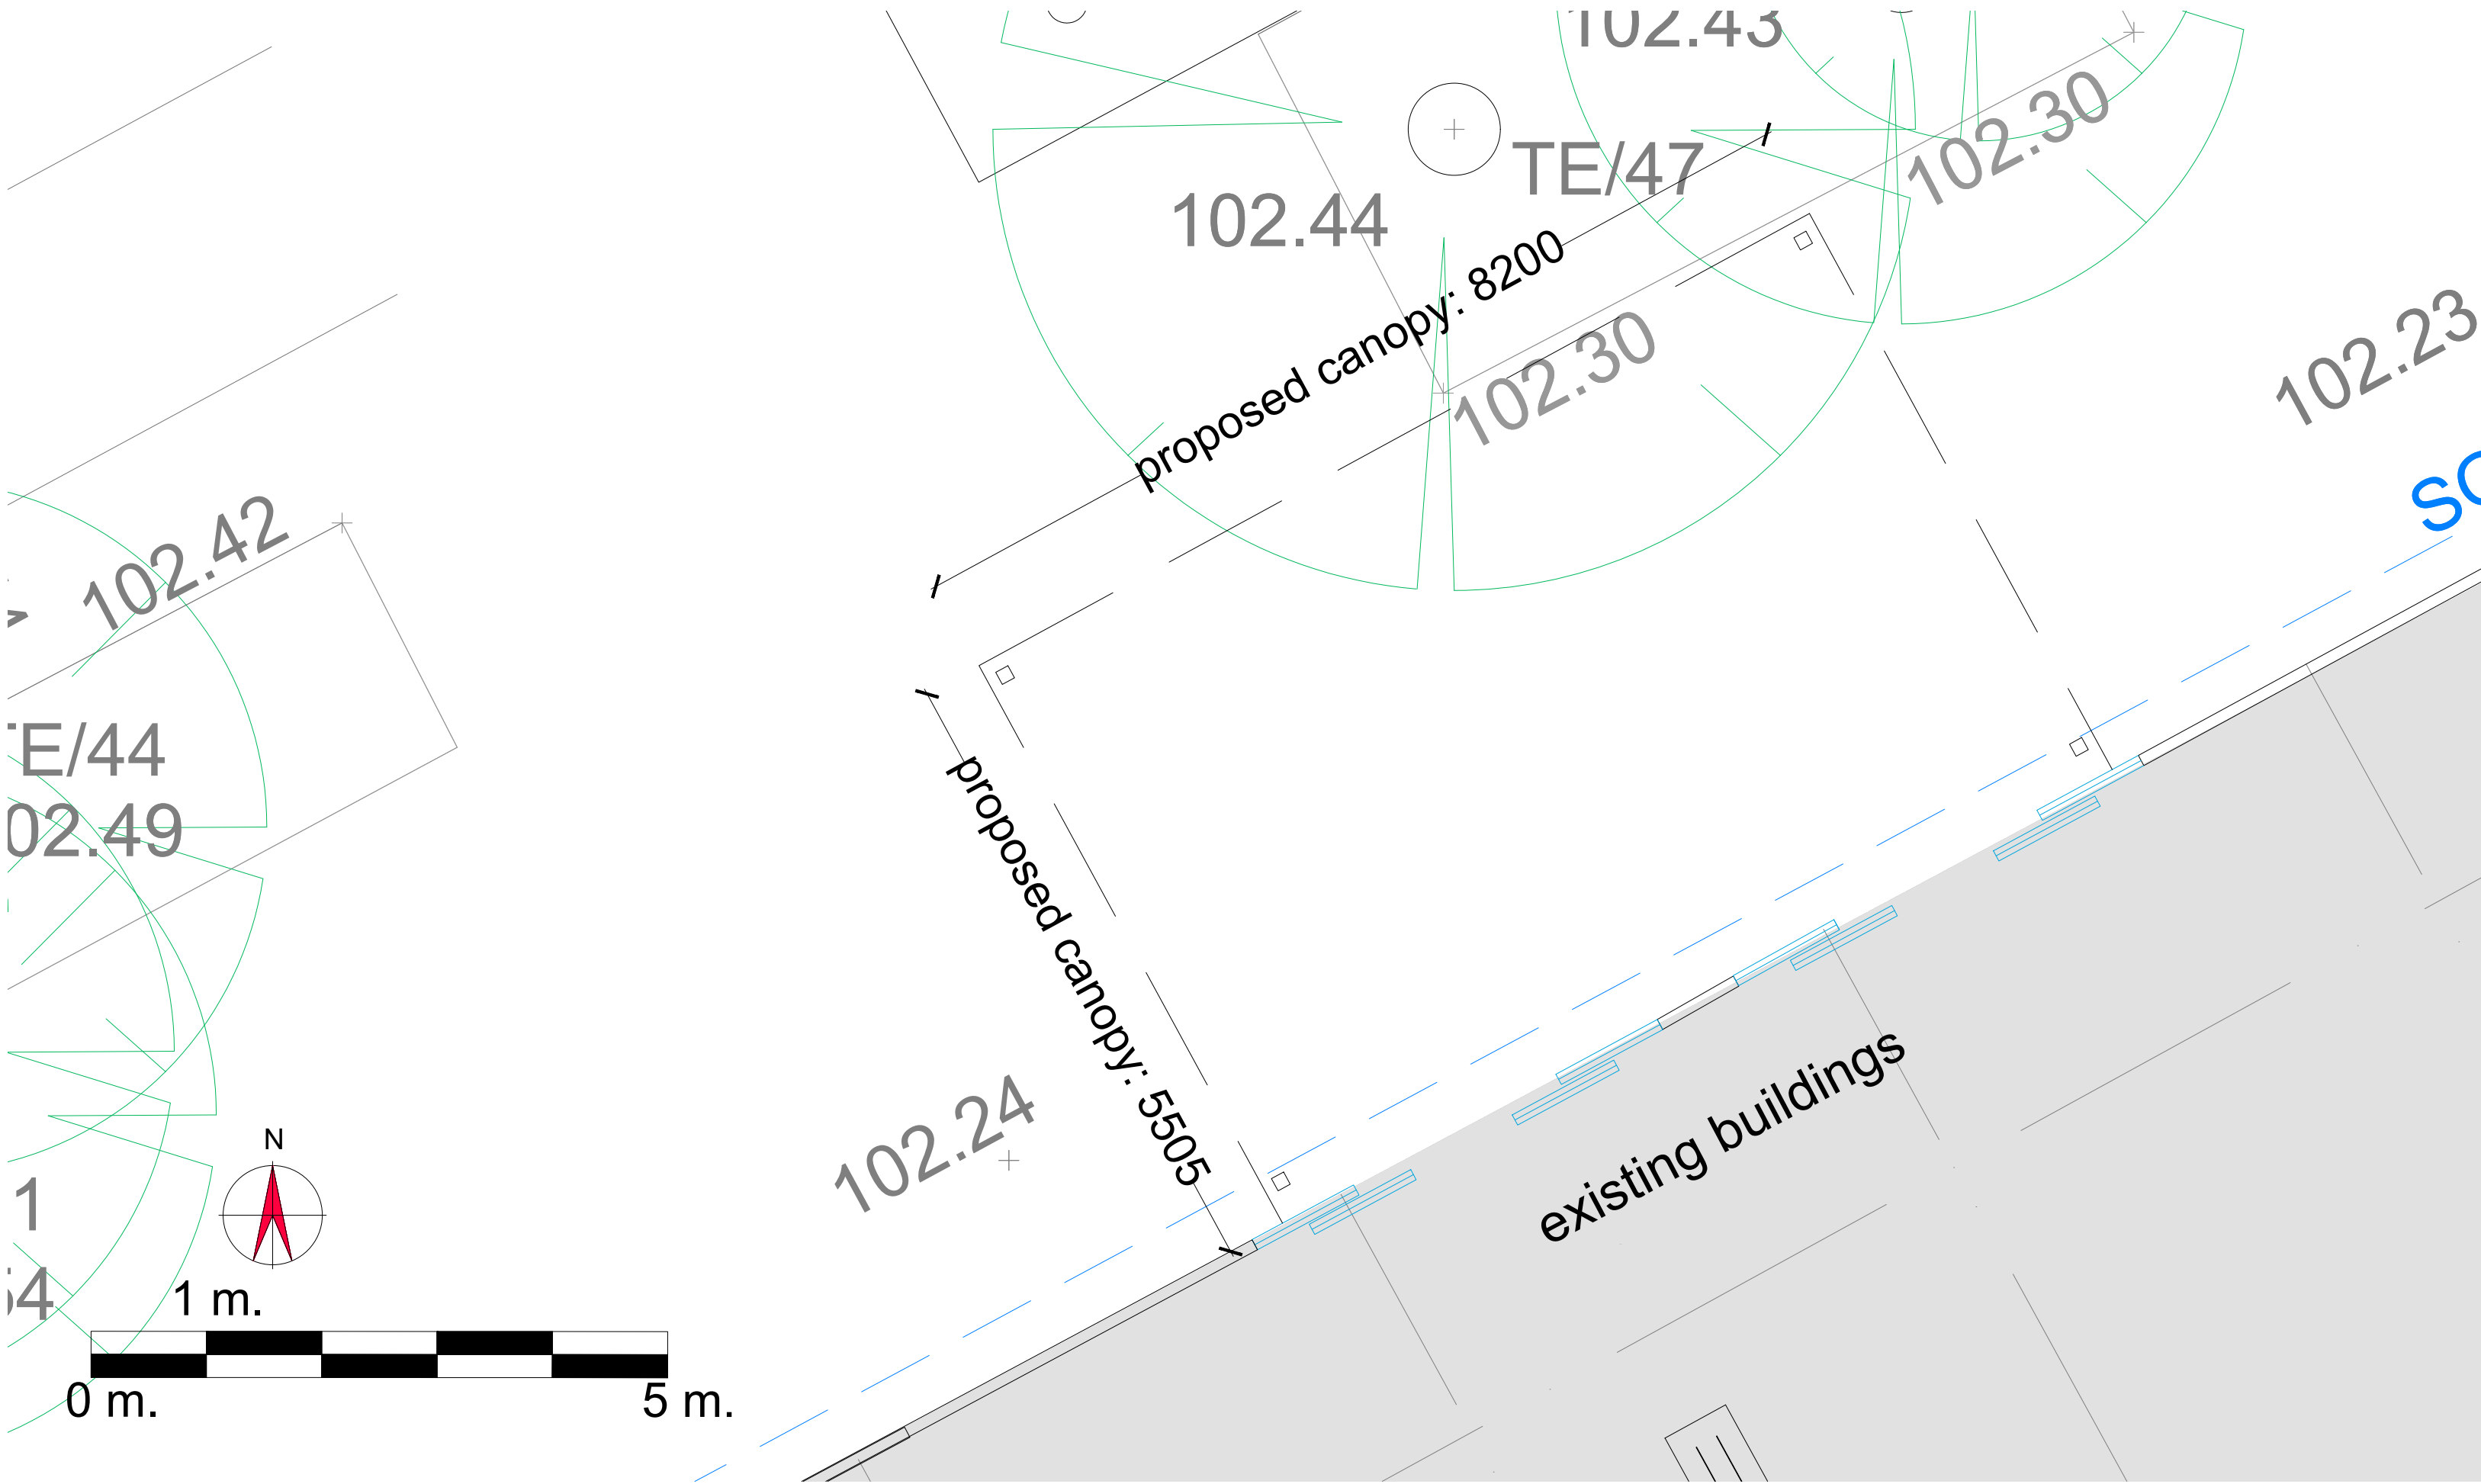

ROOF PLAN
Scale 1:50 @ A1

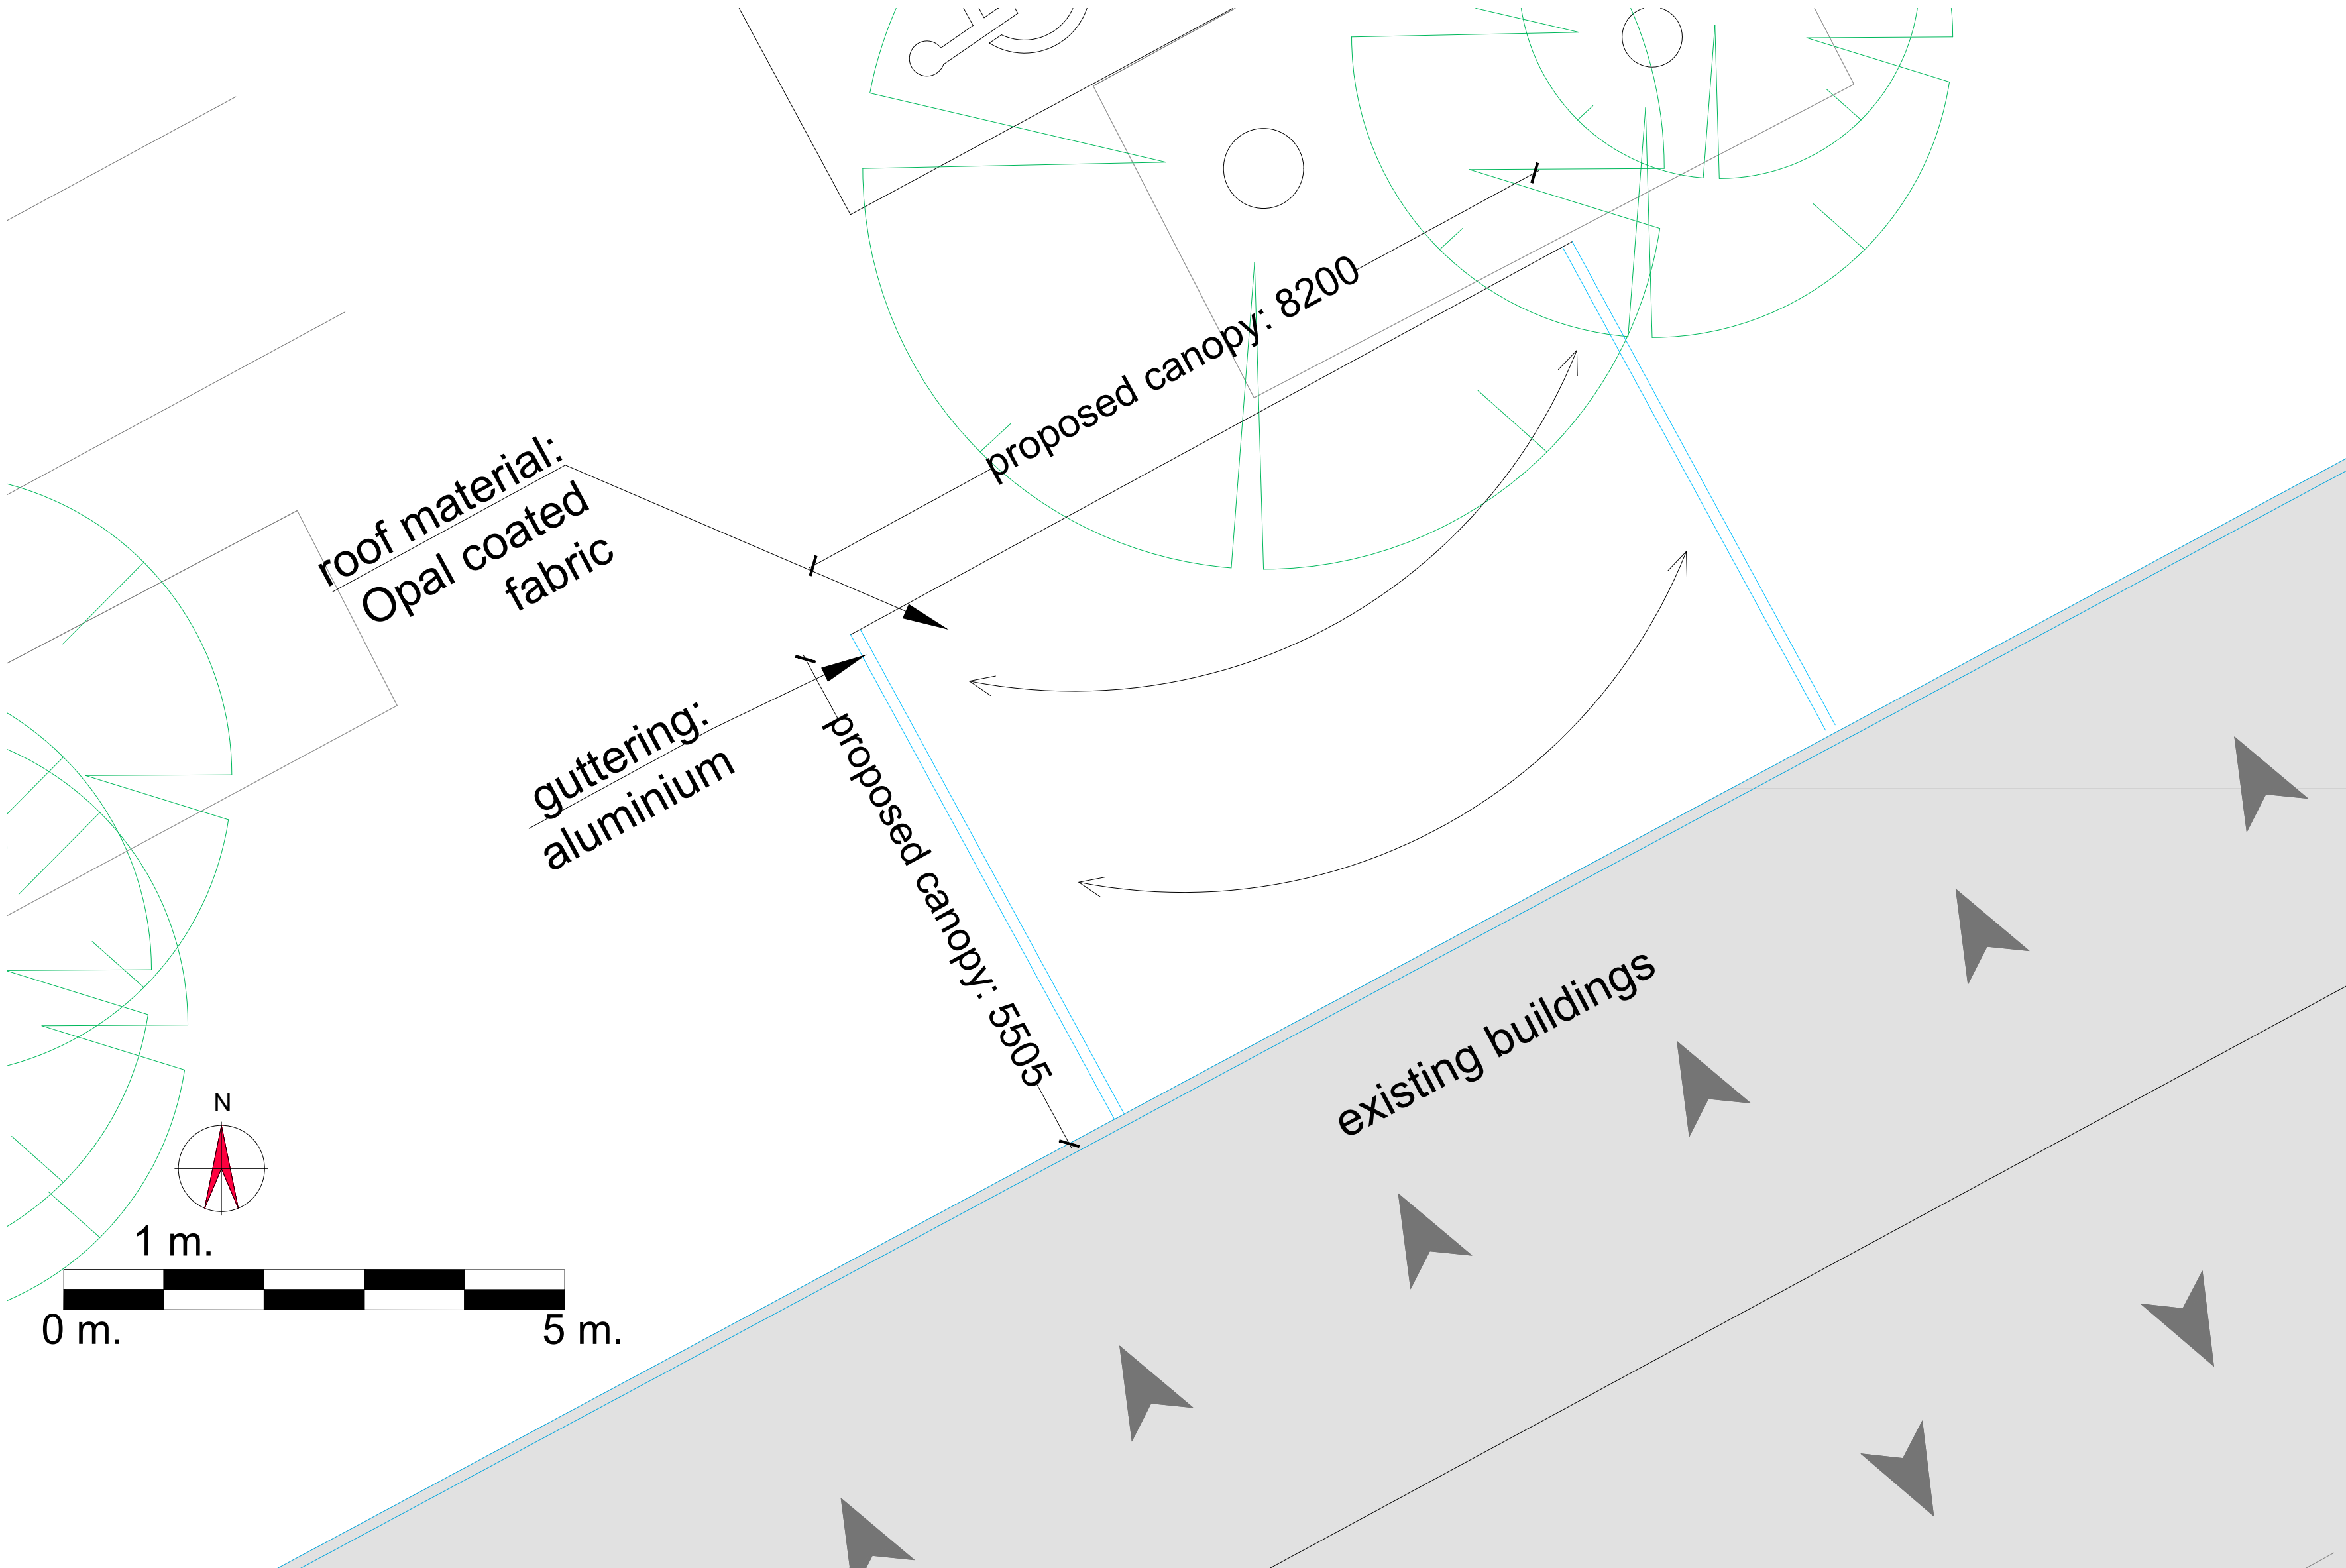

Rev. D: Submission. 17-03-26 (agh)

Rev. C: Design revised. Scale changed. Existing updated. Elevations to drawing 84. 04-02-26 (agh)

Rev. B: Glulam vaulted roof. Extended 02-09-25 (agh)

Rev. A: Minor changes. 28-05-24 (agh)

CLIENT Mr. Tony Miller
SITE Studley Grange Garden Centre, Hay Ln, POSTCODE SN4 9QT
PROJECT Wroughton, Swindon, Wiltshire
PROJECT Entrance / exit canopy
STAGE Planning Application (DRAFT)
DRAWING Floor and roof plans
SCALE 1:50 @ A1 BY agh DRAWING No.
DATE May 2024 CHECKED CP MSC1726-80D

MALCOLM SCOTT
CONSULTANTS

UNIT 4 THE TRIANGLE, WILLOWOOD DRIVE, WORCESTER WR5 0XK
THIS DRAWING MAY NOT BE REPRODUCED WITHOUT OUR WRITTEN CONSENT