



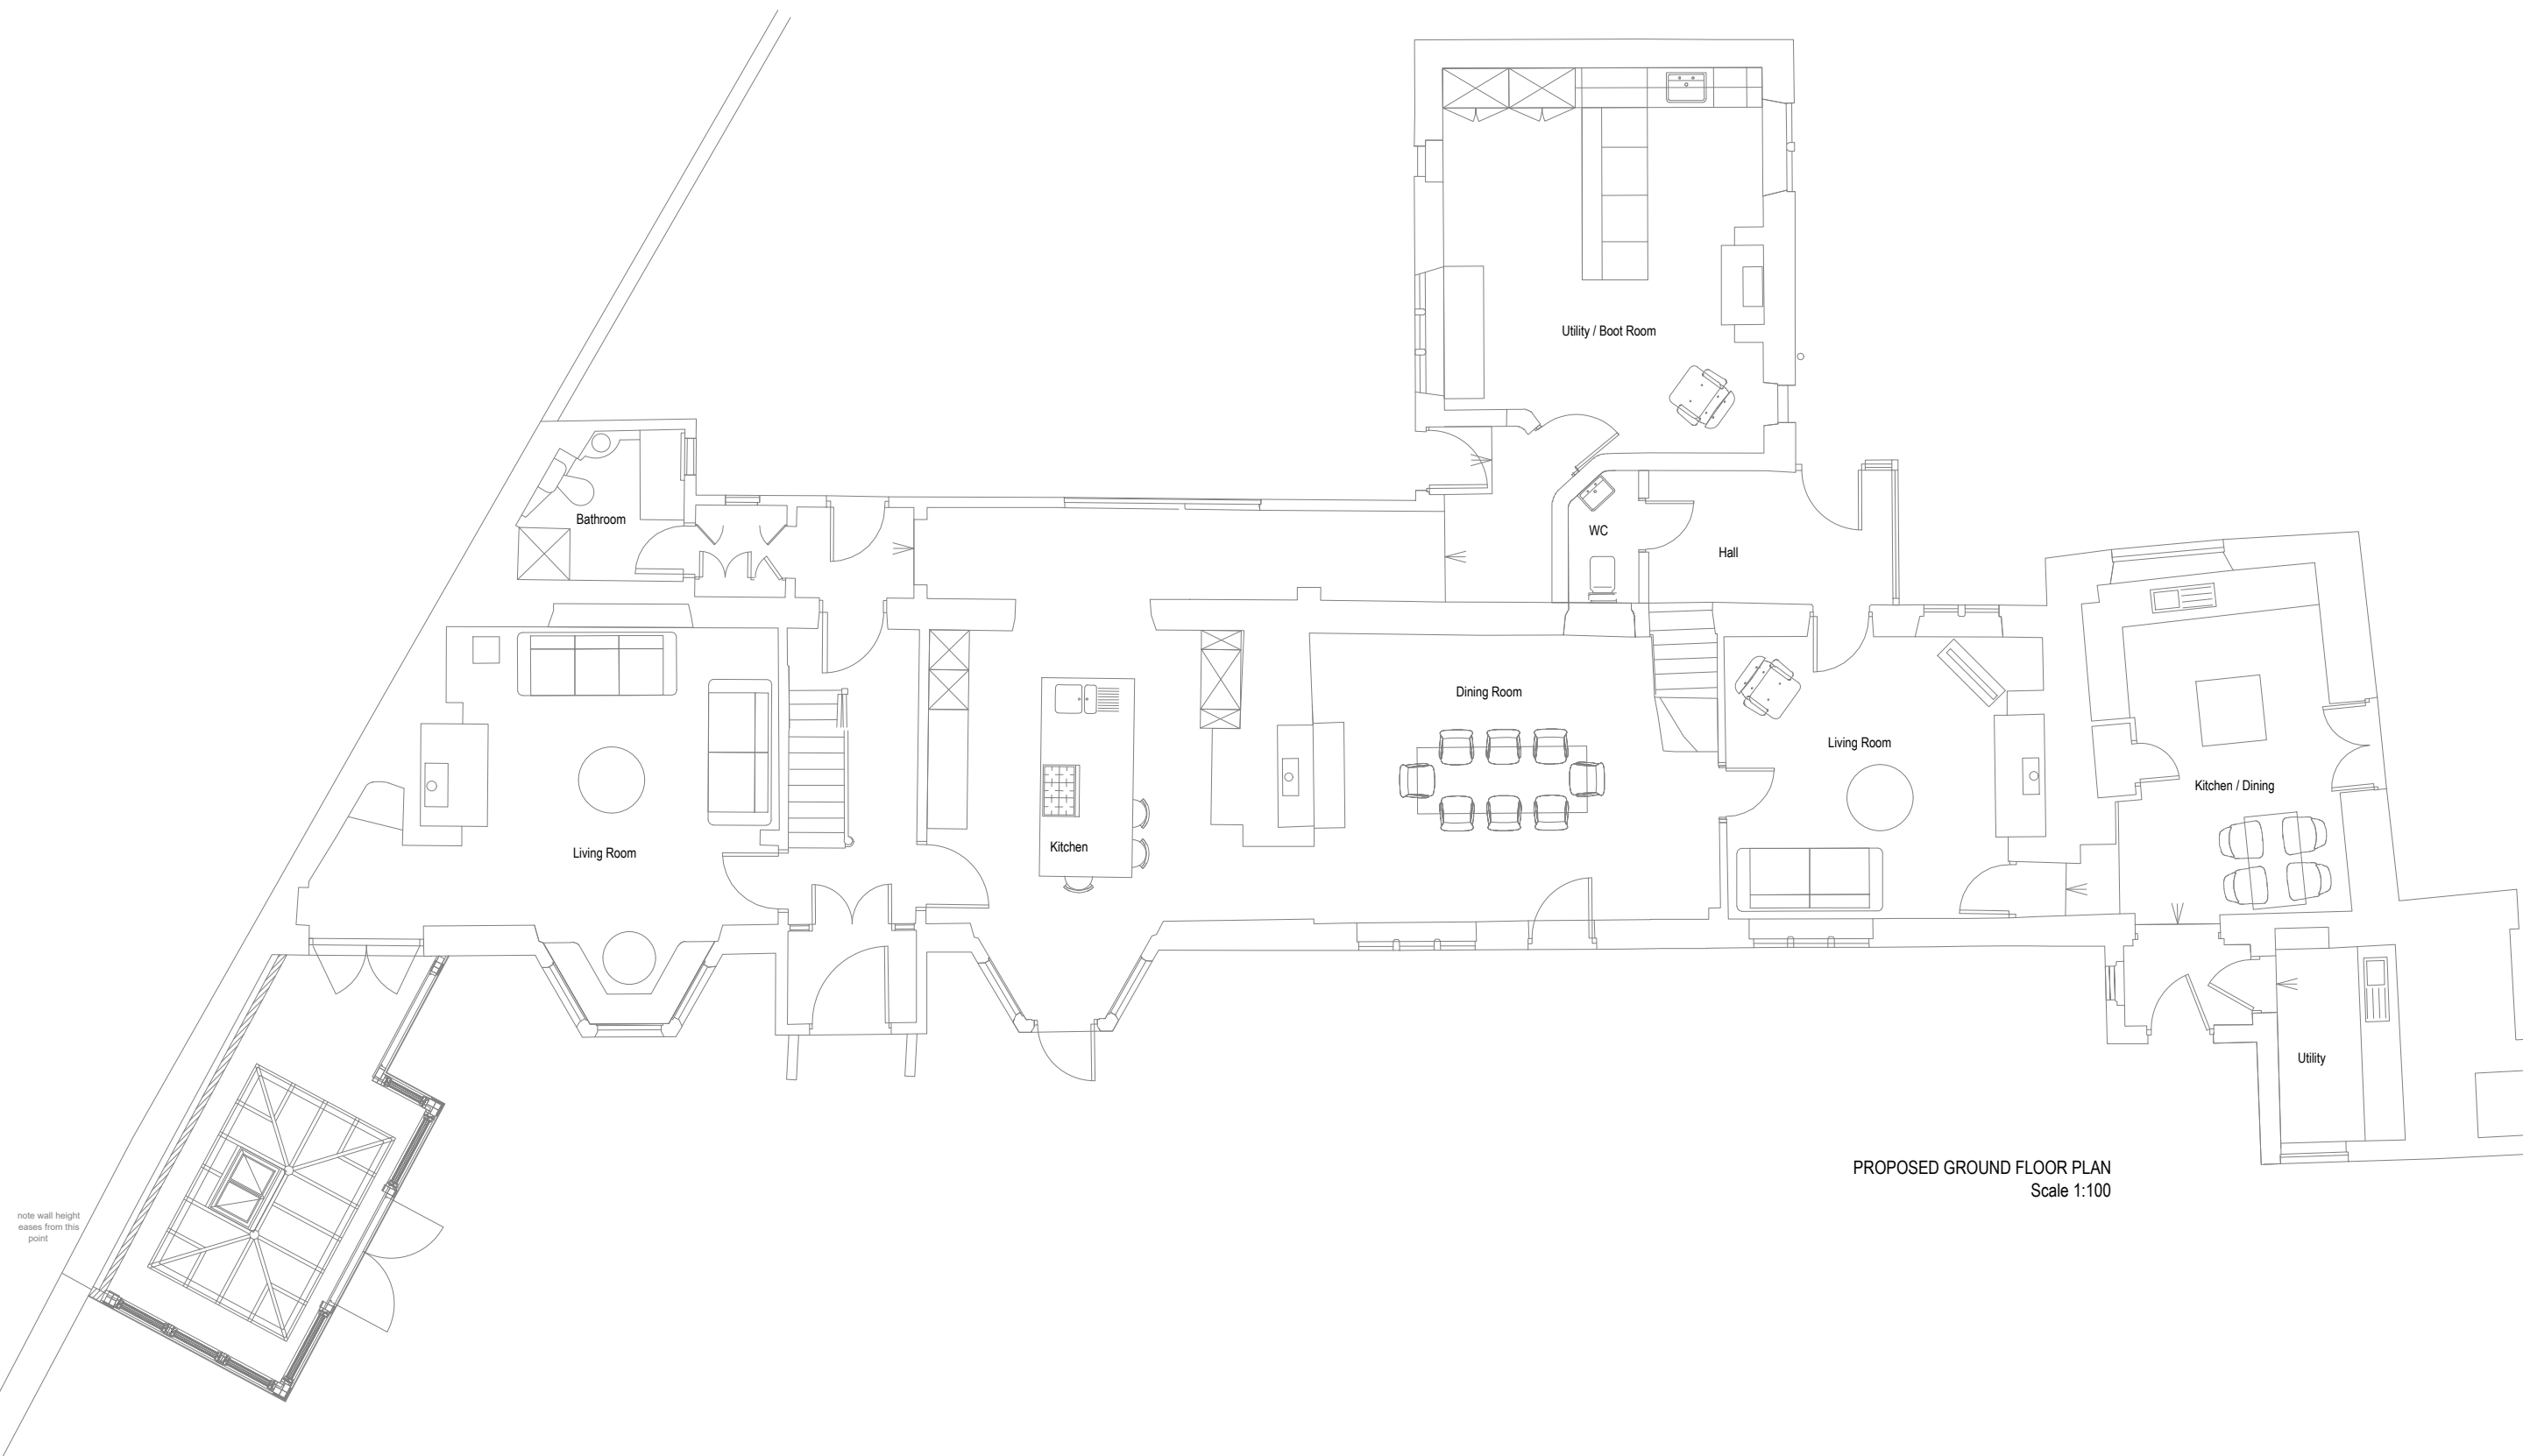

PROPOSED WEST ELEVATION
Scale 1:100

 

PROPOSED GROUND FLOOR PLAN
Scale 1:100

A	10.03.26	Design Change
REVISION	DATE	COMMENT

client		
Oak Lodge		
2 Bristol Road		
Chippenham		
Wiltshire		
SN15 1NG		
Drawing:		
Proposed Plan & Elevation		
scale: 1:100@A2	dwg: 13253 /03	rev: A
date: December '25		



Bennett Road,
Isleport Business Park,
Highbridge, Somerset, TA9 4PW
Tel: 01278-764400 Fax:
01278-764422