


Agricultural Building—Elevations

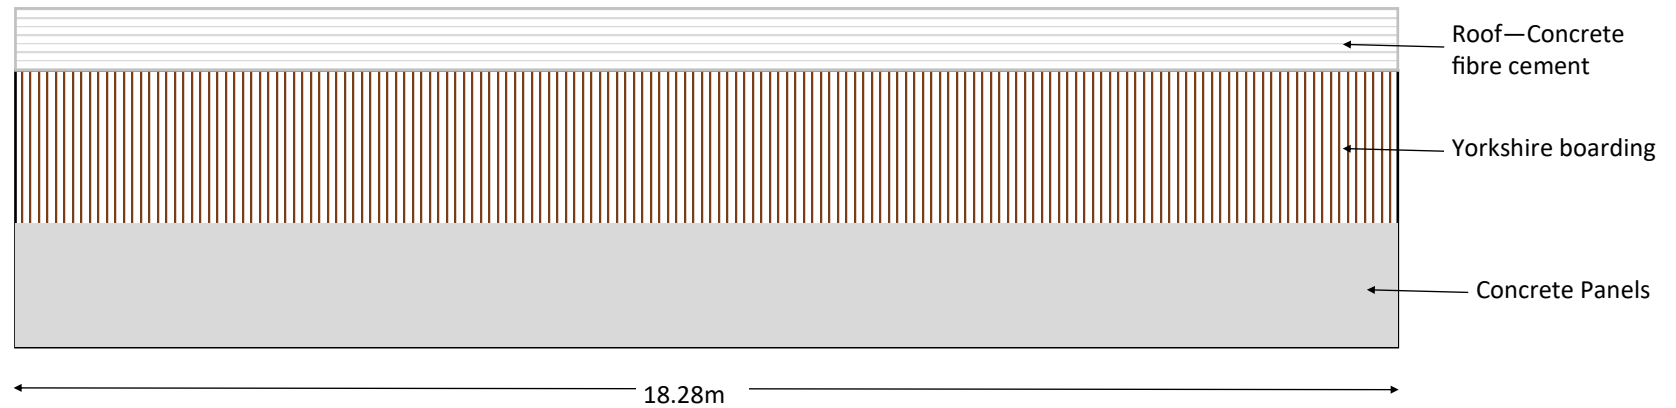

North Elevation



South Elevation



SCALE 1:100 @ A4

0m 1m 2m 3m 4m 5m



PROJECT

Erection of an agricultural building at:

Land at Blackmore Farm, New Road, Melksham SN12 7QY