




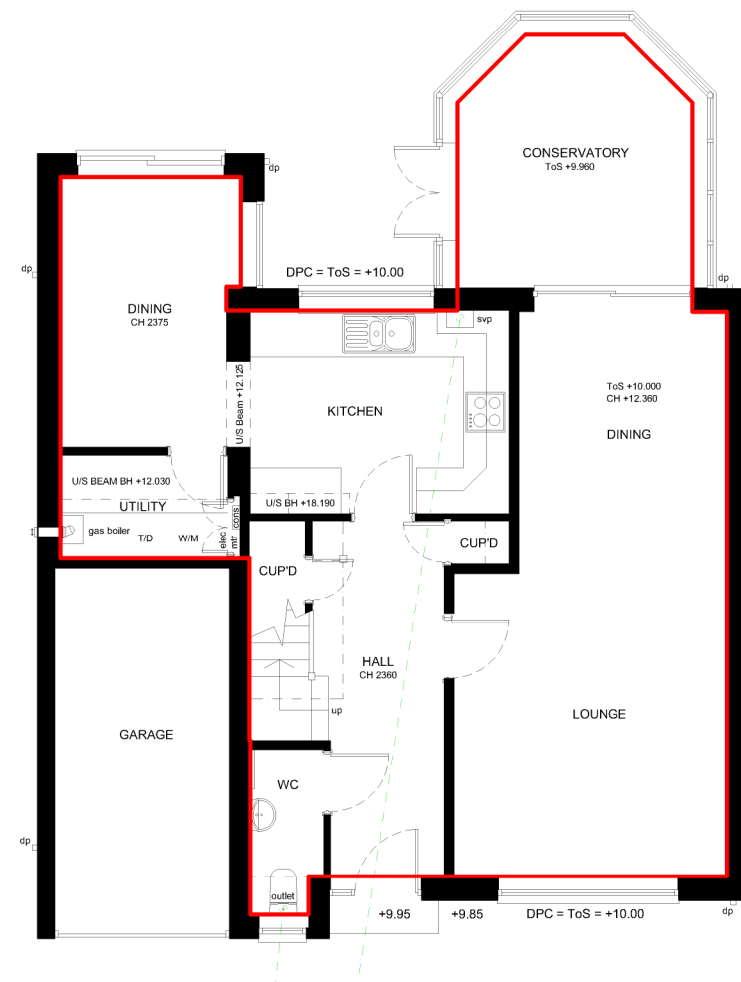


Scale 1:100

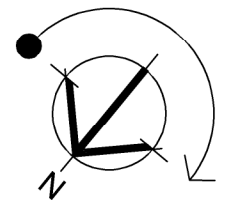

Ground Floor Plan
(GIA=70.45sqm)

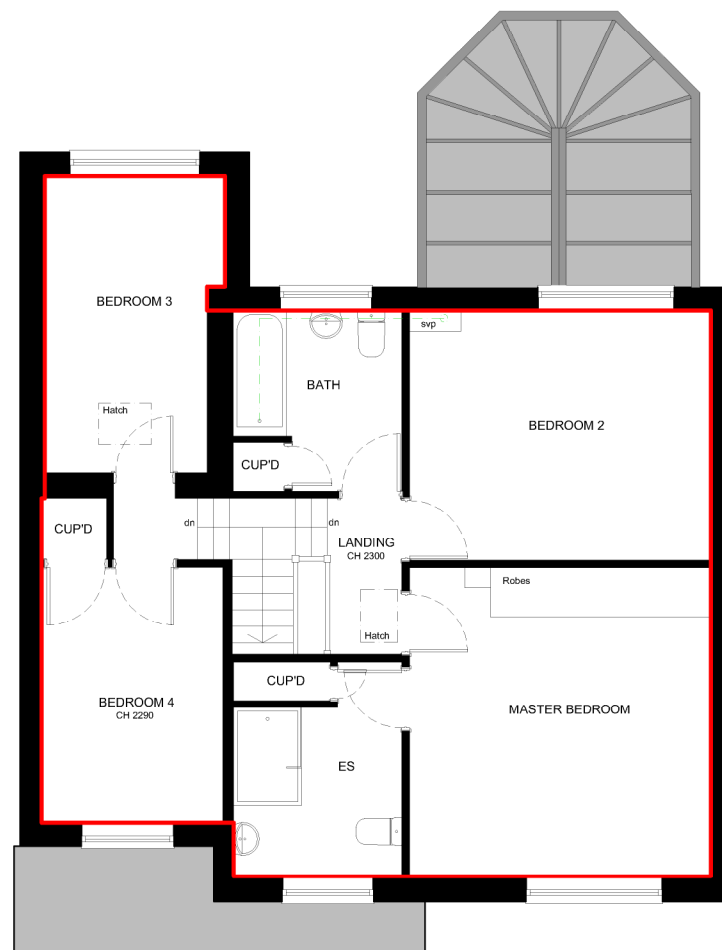

First Floor Plan
(GIA=68.46sqm)

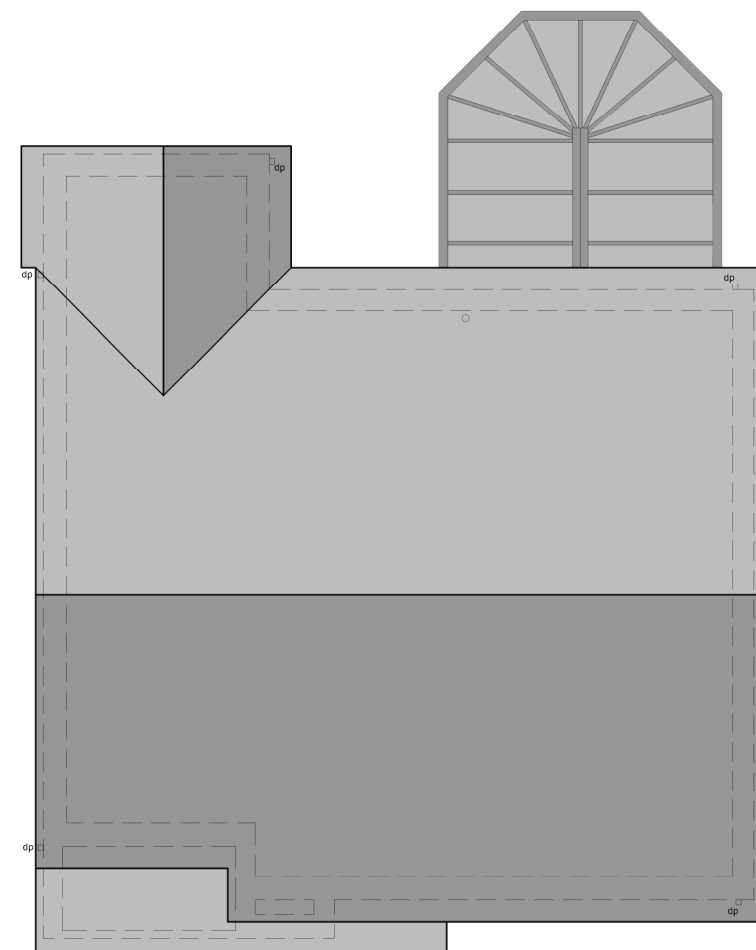

Roof Plan



www.lsarchitecturaldesign.co.uk
07768 808268
lsarchitecturaldesign@outlook.com

This drawing is copyright of LS Architectural Design and may not be copied or reproduced without permission.
Figured dimensions are to be taken in preference to scaled dimensions.
Large scale drawings to have preference to small scale drawings.

Client
Jonathan & Marcia Seymour

Project Address
27 Redhill Close, Derry Hill, Calne, Wiltshire, SN11 9NY

Title
Existing Floor and Roof Plans
Project Name
Single-Storey Rear Extension

Scale	PG Size	Drawn	Date
1:100	A3	LRS	16/03/26
Status	Project No	Drawing No	Rev
Planning	2076	P103	