


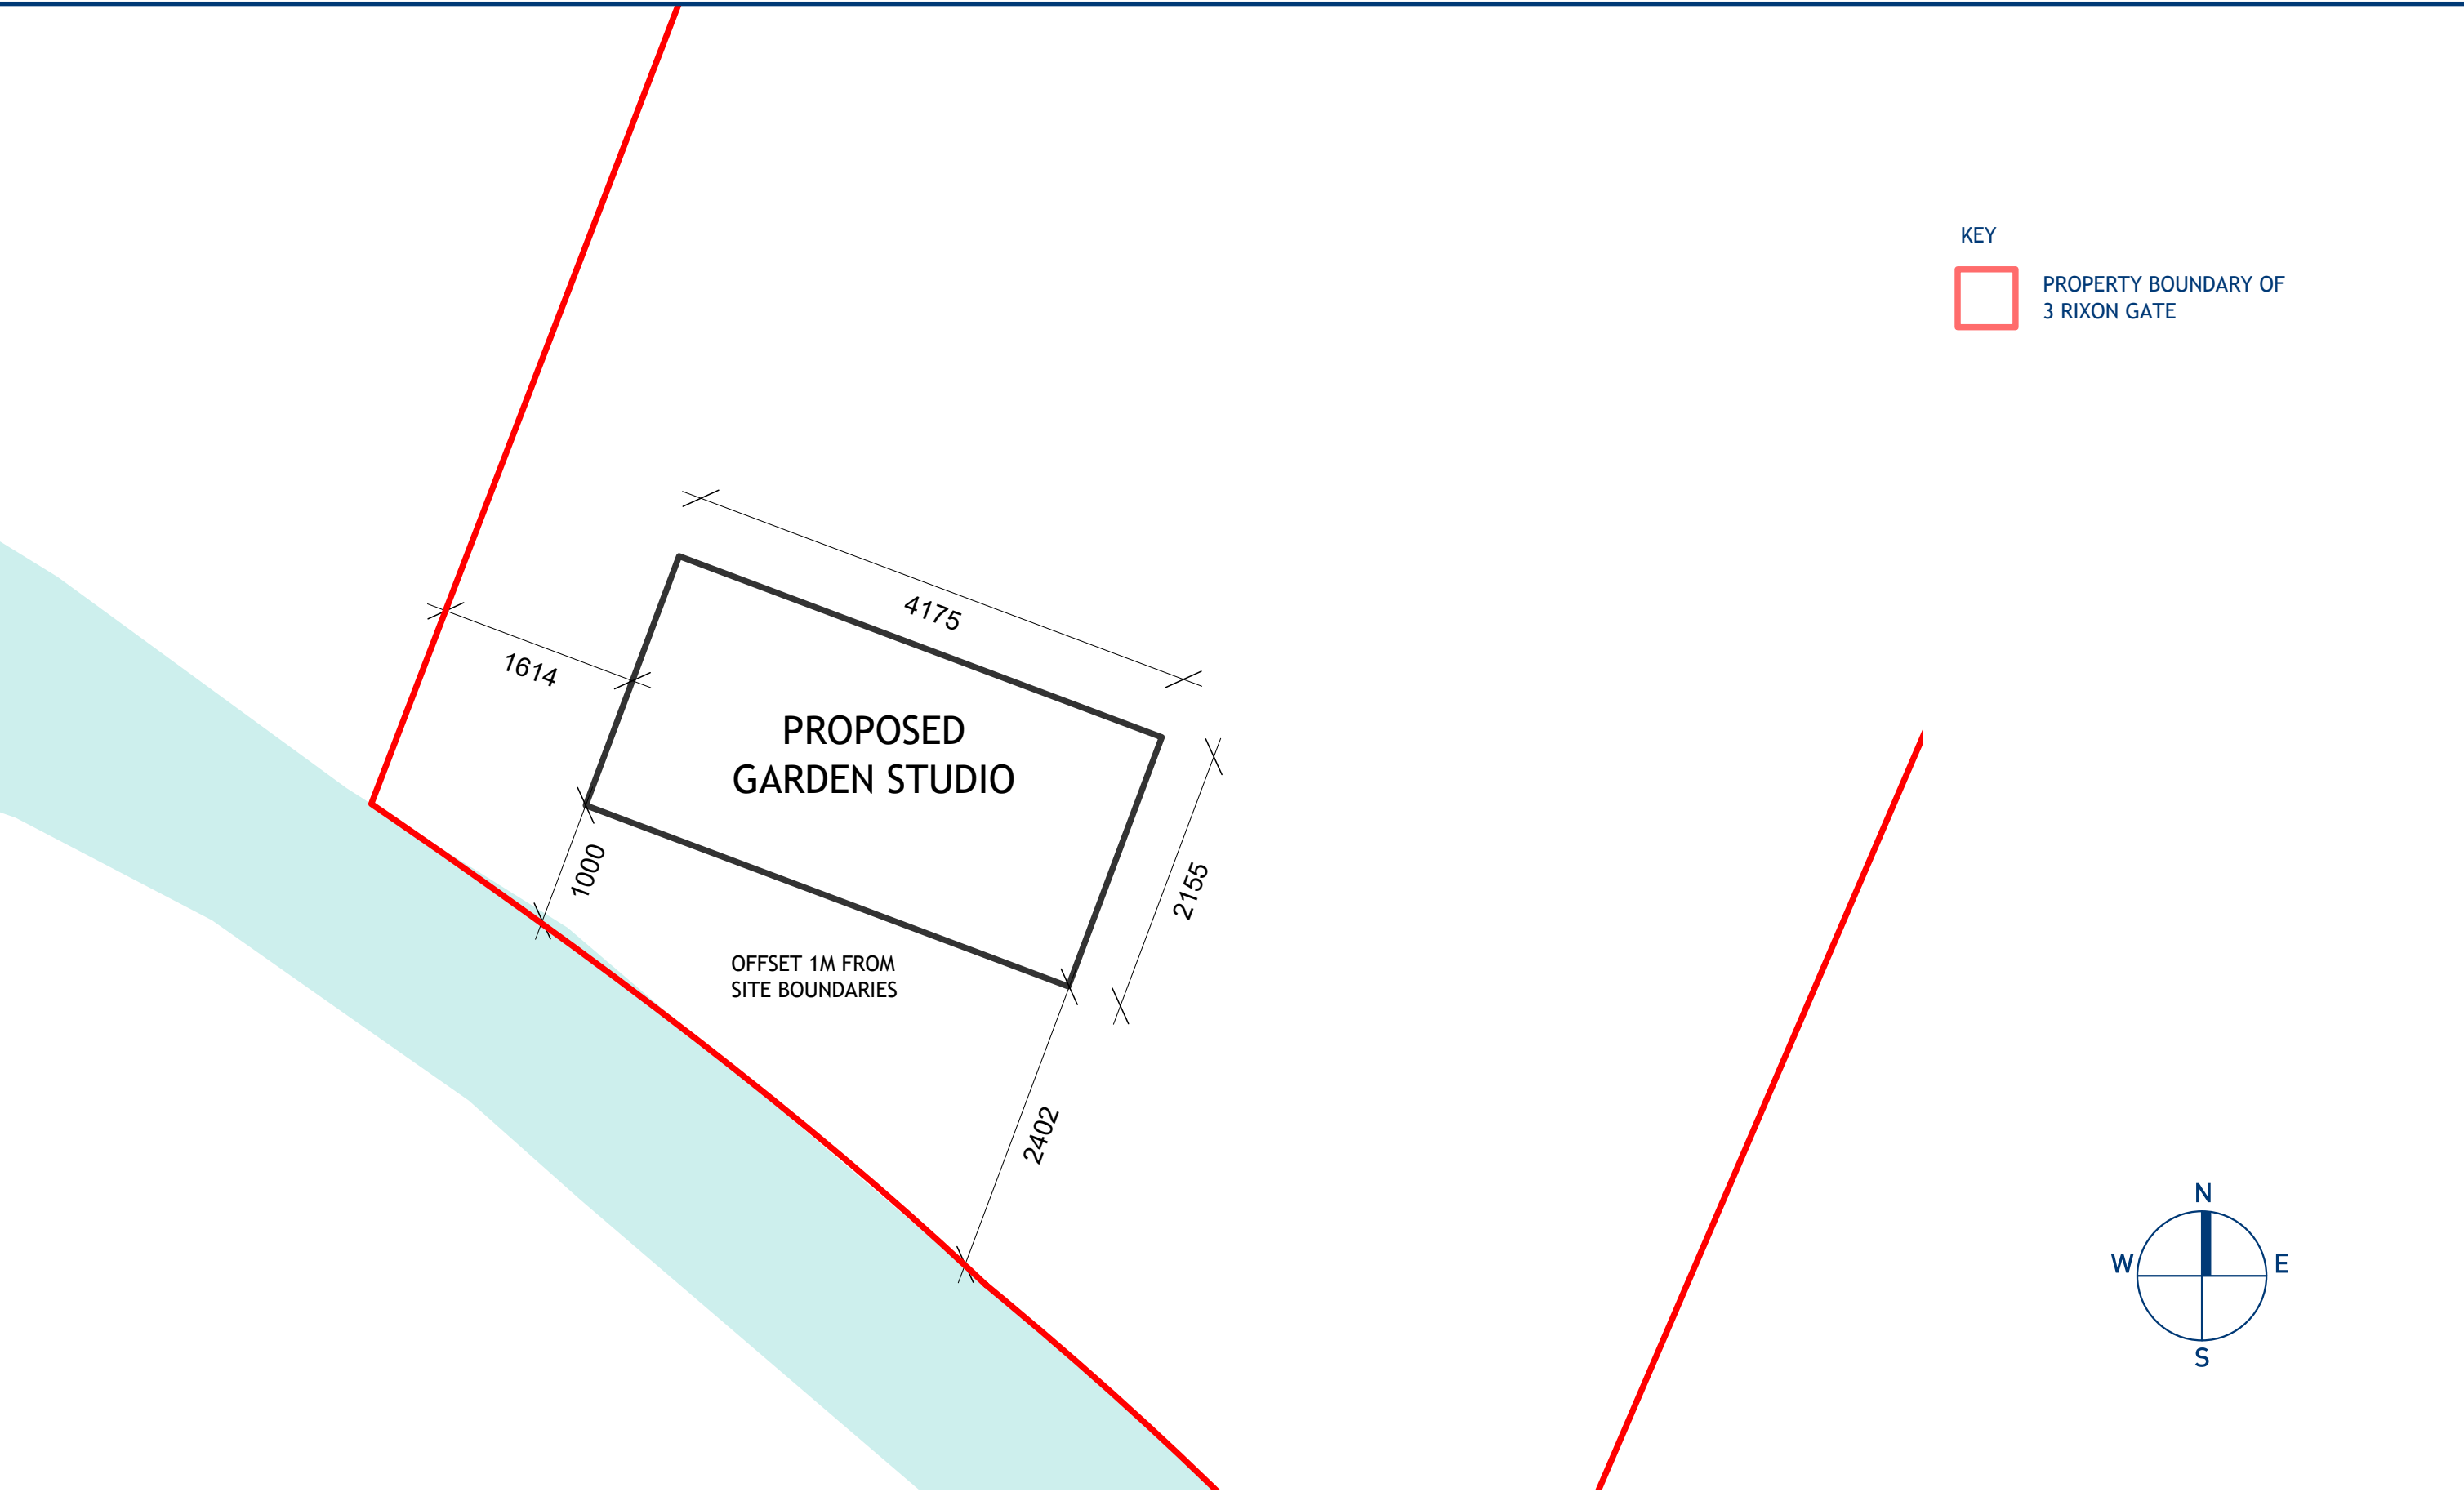

Site Name: 3 RIXON GATE, ASHTON KEYNES		Drawing Number: 3RIX.29		Revision: A
Drawing Title: PROPOSED SITE PLAN		Drawn By: LD	Checked By: LD	Date: 18/03/2026
				Scale: 1:50 @ A3