

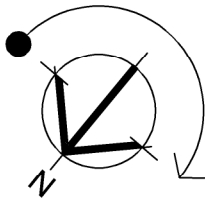


Existing:
Total built form of 96sqm or 34% of curtilage

 

Site boundary line in red. Approx. area 282sqm/ 0.028 hectares

Dashed red line denotes footprint of proposed rear extension with GEA of 25sqm

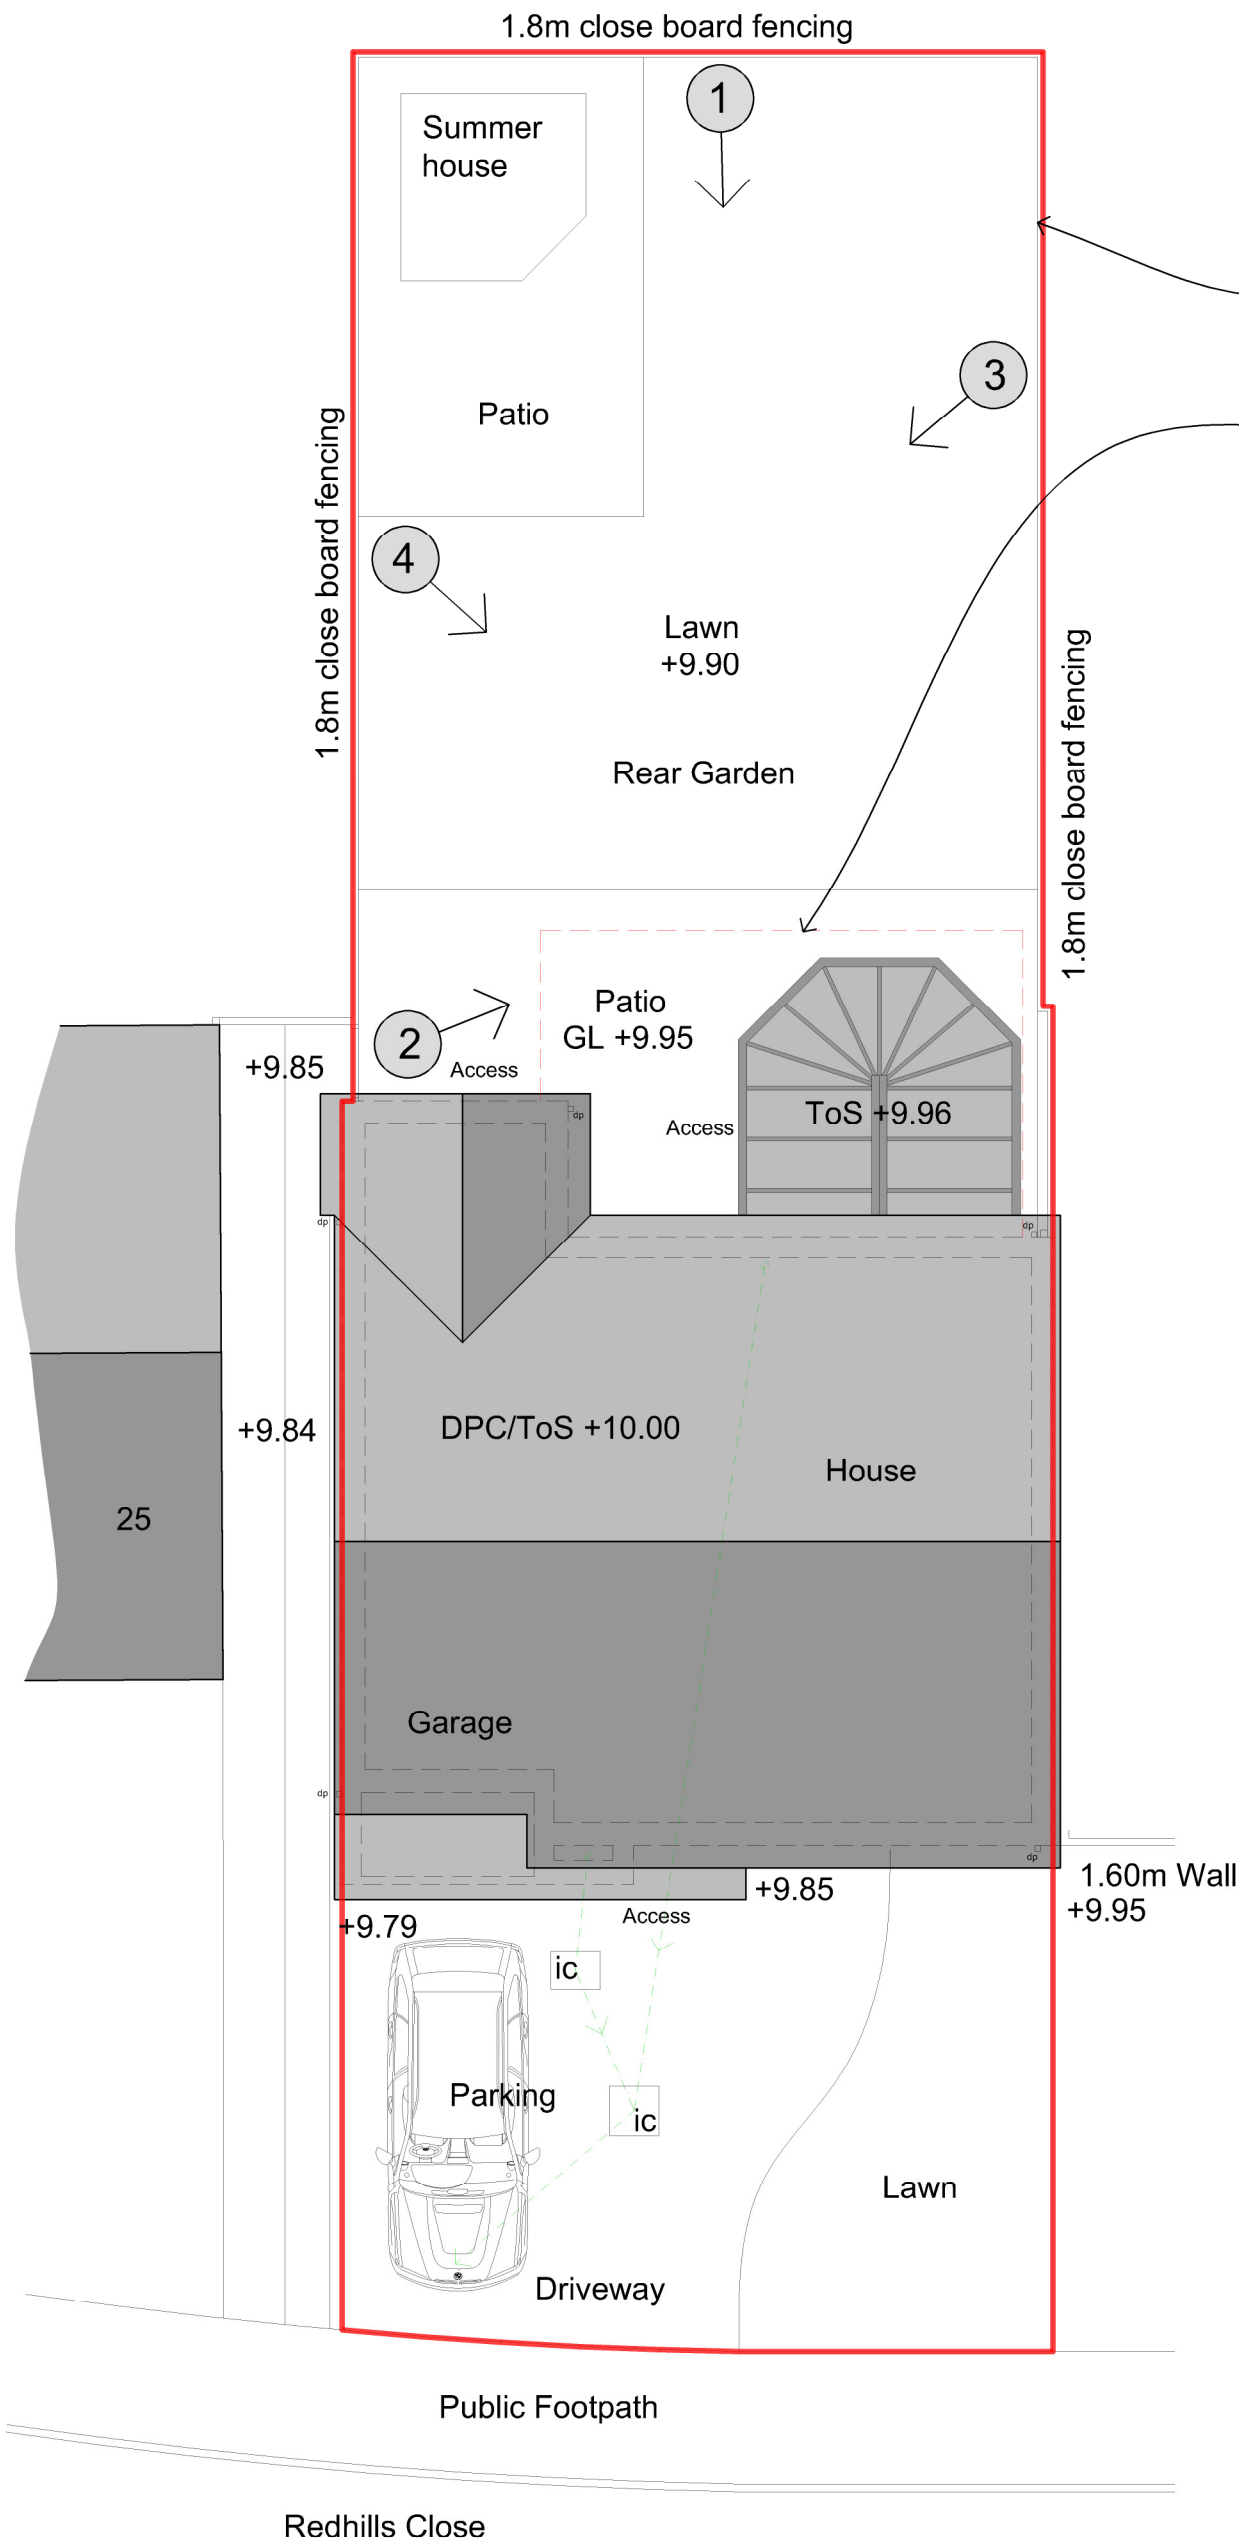

www.lsarchitecturaldesign.co.uk
07768 808268
lsarchitecturaldesign@outlook.com

Client
Jonathan & Marcia Seymour
Project Address
27 Redhill Close, Derry Hill,
Calne, Wiltshire, SN11 9NY

Title
Existing Site Plan
Project Name
Single-Storey Rear Extension

Scale	PG Size	Drawn	Date
1:100	A3	LRS	16/03/26
Status	Project No	Drawing No	Rev
Planning	2076	P102	