



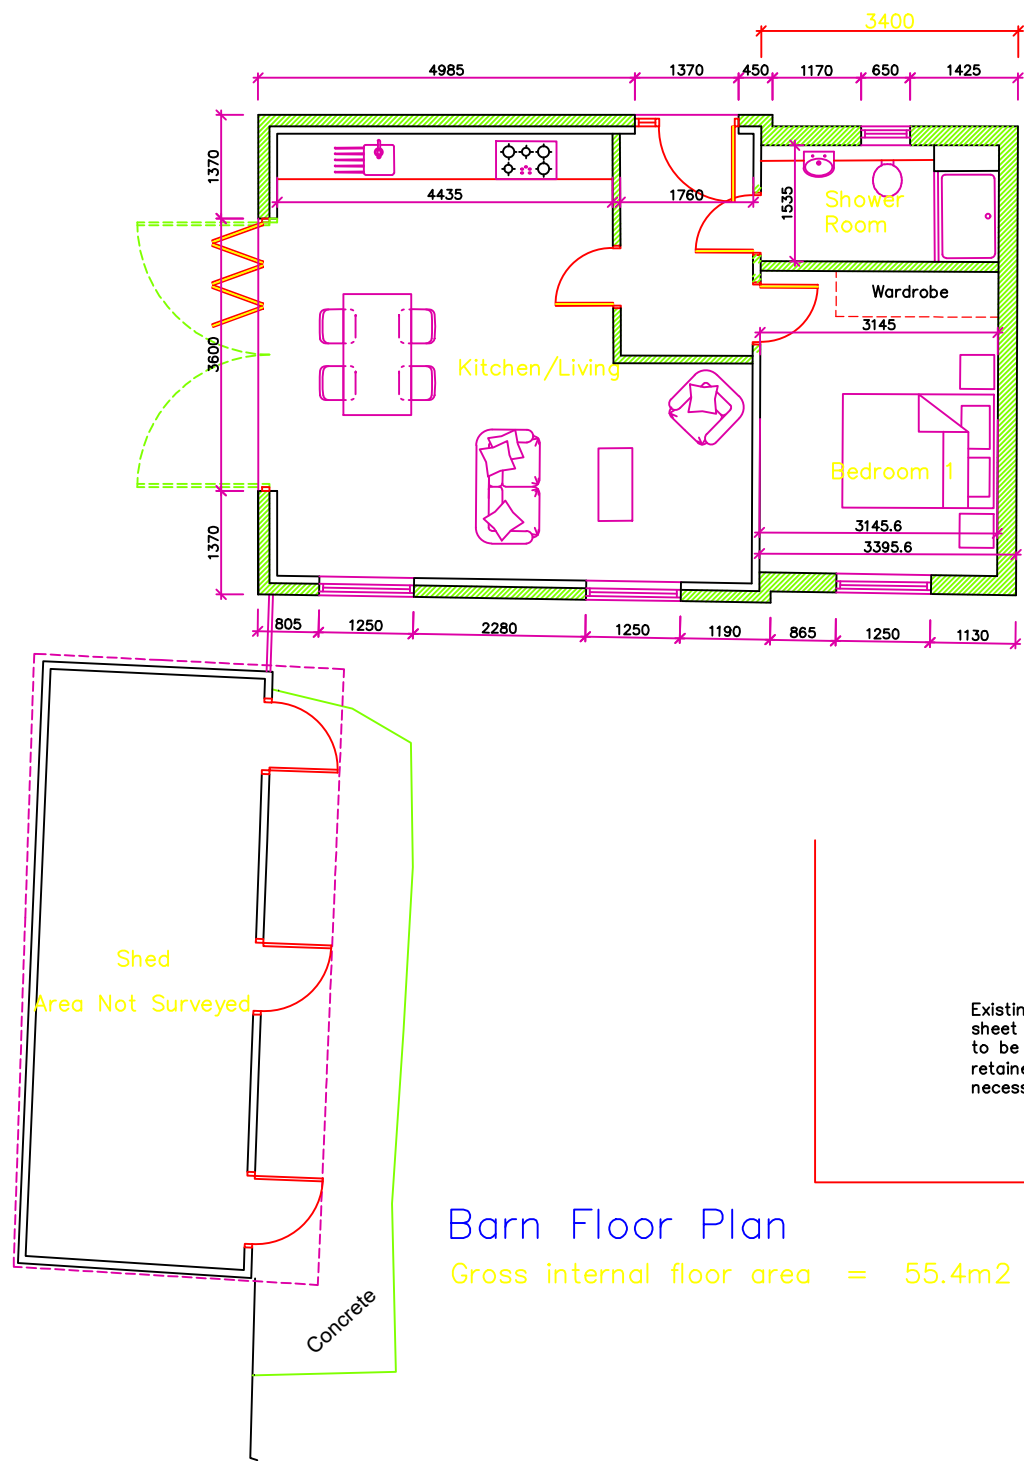


Barn Floor Plan
Gross internal floor area = 55.4m²

Legend


- Existing Walls
- Proposed walls/block up existing openings, as indicated
- Remove existing wall/door/ window as indicated
- Proposed door

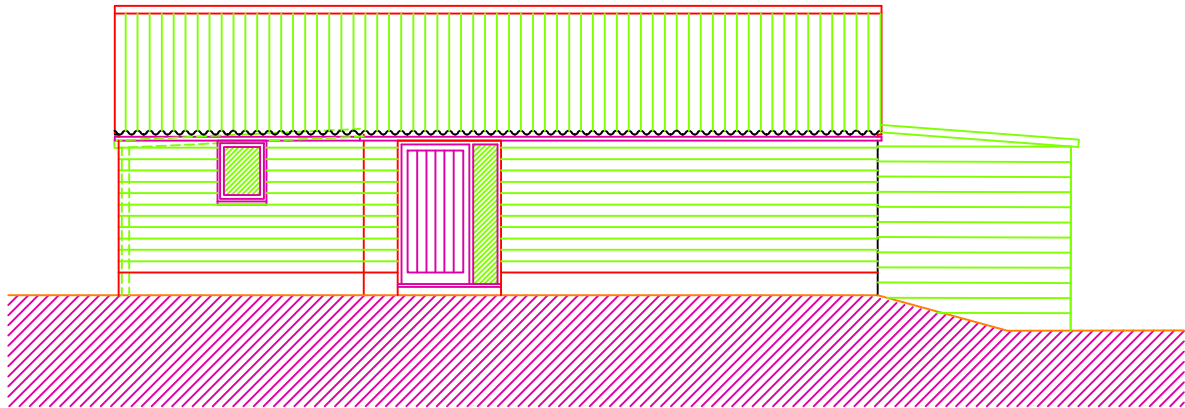


North East Elevation

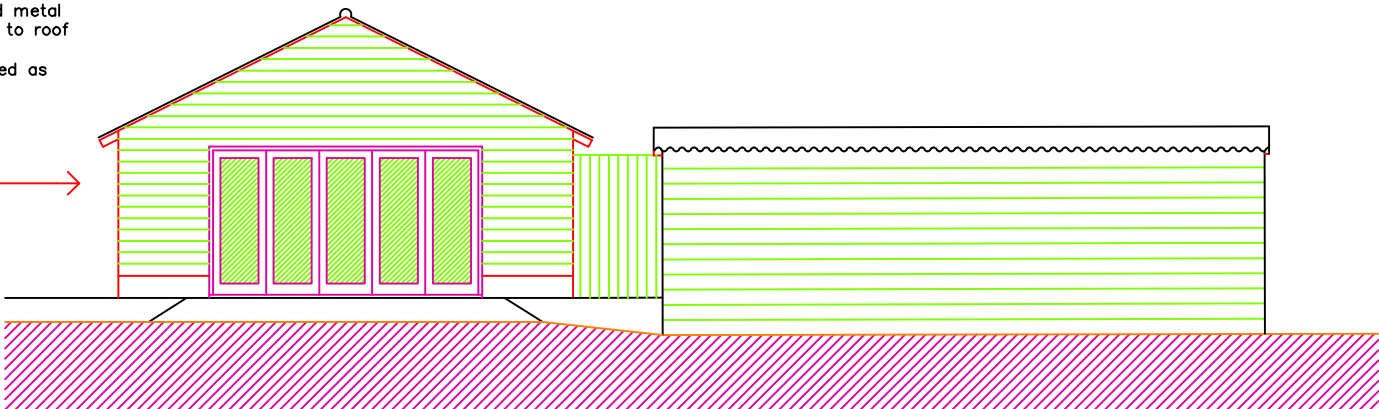

North West Elevation

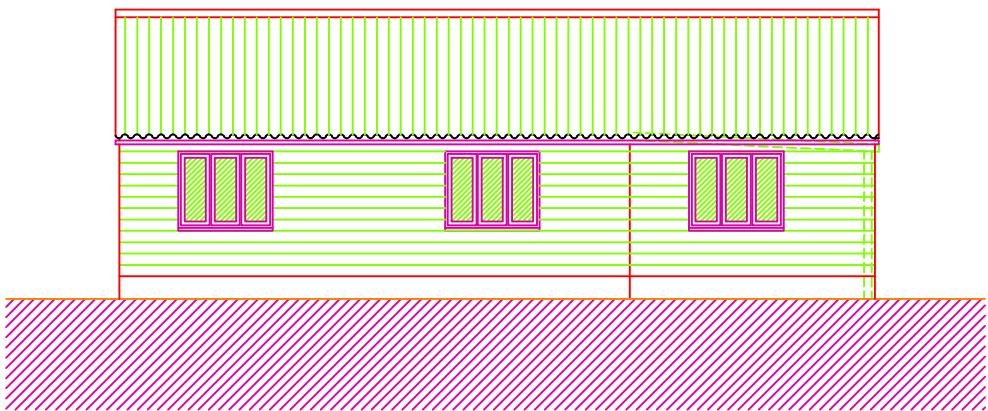

South West Elevation

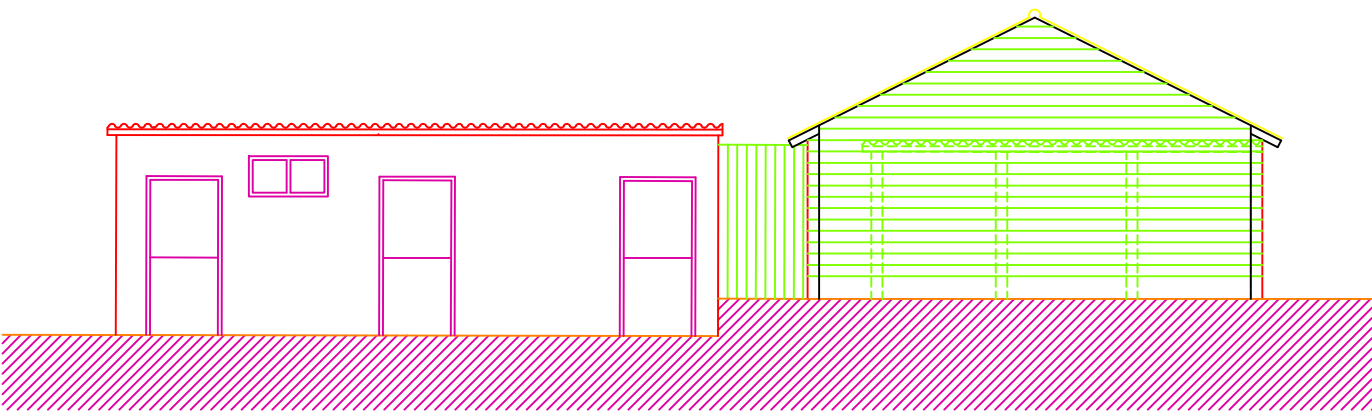

South East Elevation

NOTES:

- This drawing is copyright of Larkham Design Ltd and must not be used without their permission.
- This drawing has been produced to support a planning application and should not be used for any other purpose.

Metres

0 1 2 3 4 5

Rev	Amendment	Date
C	Dimensions added	03/11/25
B	Internal layout amended, to clients comments	07/10/25
A	Rear extension added	01/10/25

Client & Project Address:

Vineview Cottage
Tytherley Road,
Winterslow,
Wilts.
SP1 1PZ

Project Description:

Vineview Cotagel

Drawing Title:

Existing Plan & Elevations

Scale:

1:100 at A3

Drawing Ref:

0996/Pr/02

Rev:

C