



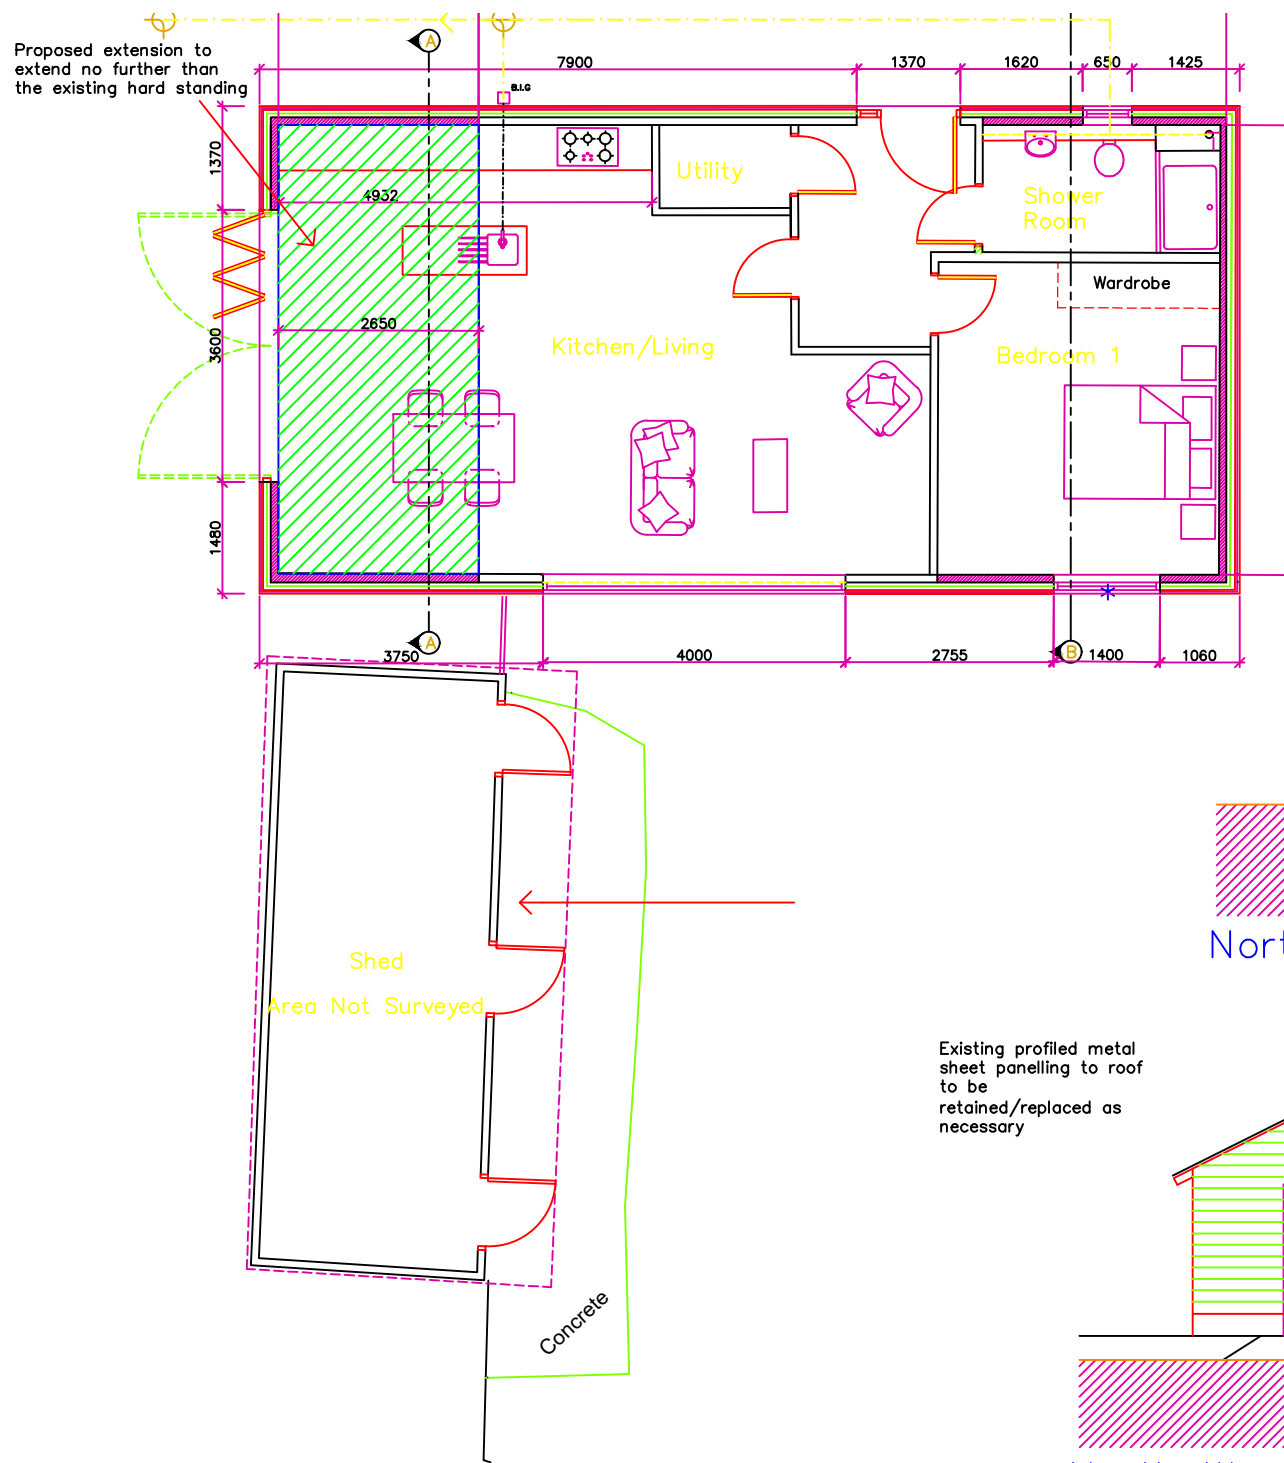


Legend


- Existing Walls
- Proposed walls/block up existing openings, as indicated
- Remove existing wall/door/ window as indicated
- Proposed door

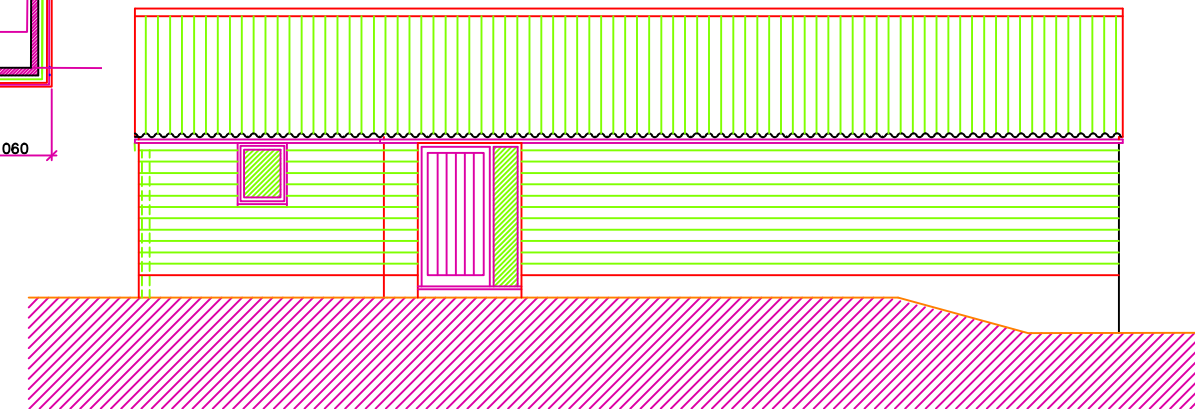


North East Elevation

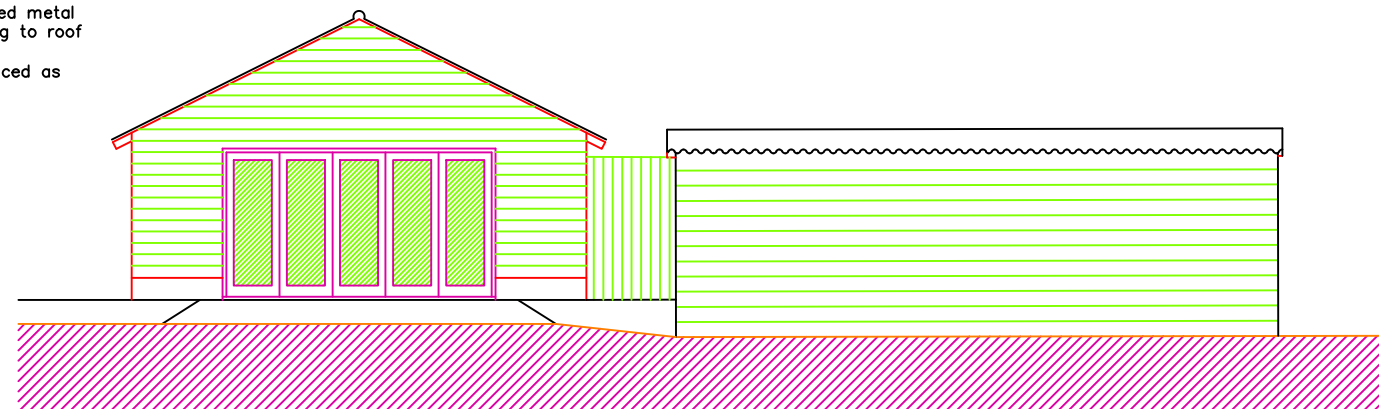

North West Elevation

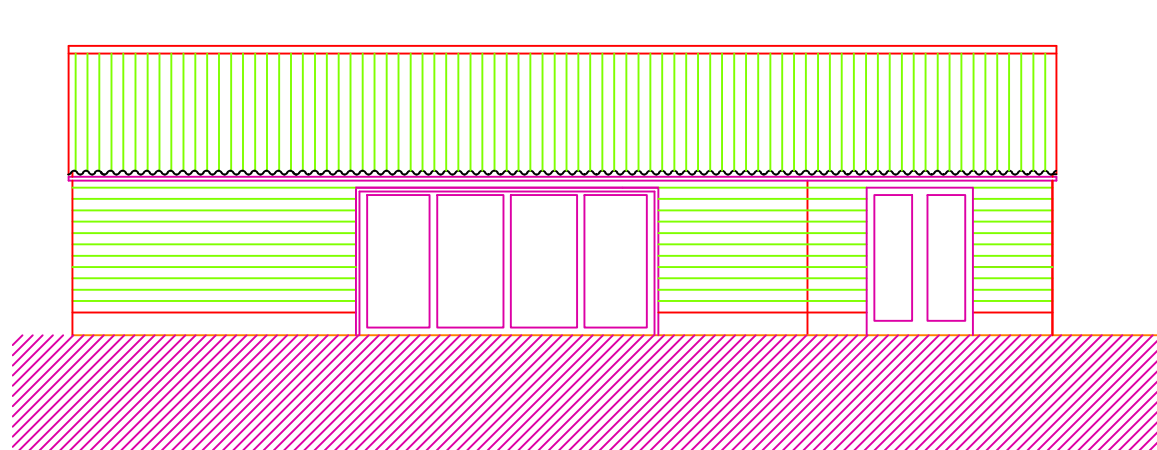

South West Elevation

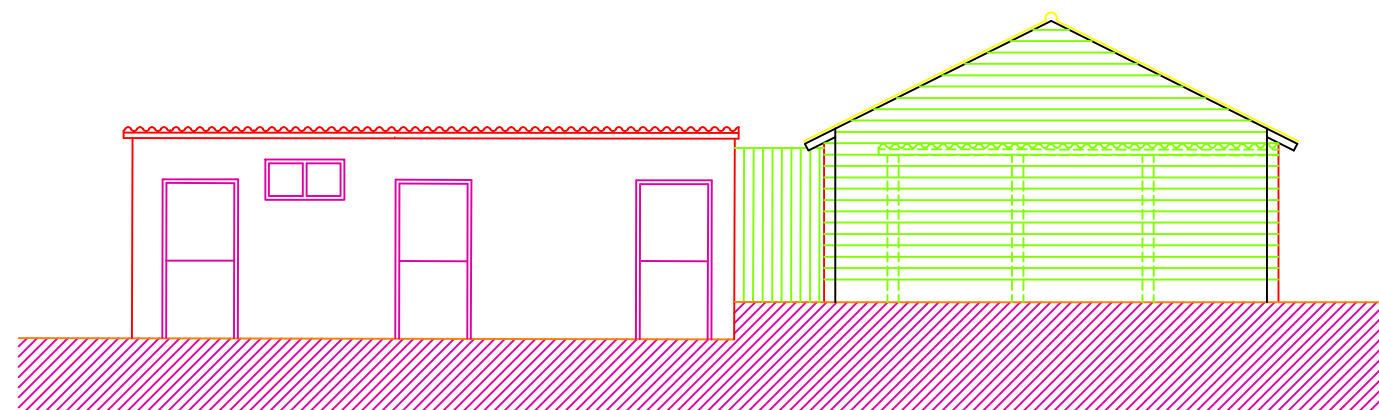

South East Elevation

NOTES: 1. This drawing has been produced to support a planning application and should not be used for any other purpose		
Metres 0 1 2 3 4 5		
Rev	Amendment	Date
B		
A	Side extension added	01/01/26
Client & Project Address: Vineview Cottage Tytherley Road, Winterslow, Wilts. SP1 1PZ		
Project Description: Vineview Cottage		
Drawing Title: Proposed Plan & Elevations		
Scale:		1:100 at A3
Drawing Ref: 0996/Pr/03		Rev: D