


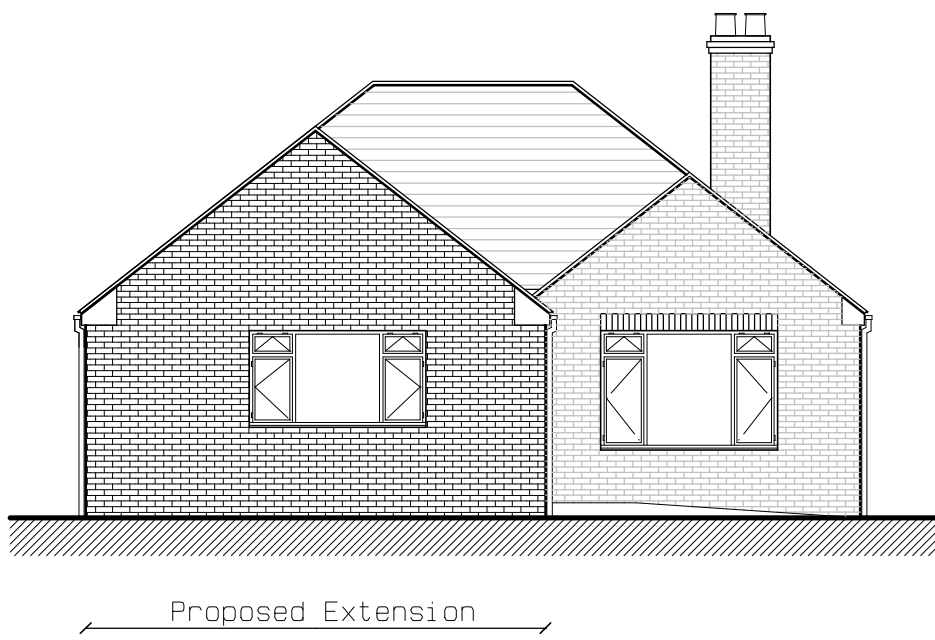

Front Elevation - South
Proposed Elevations - Scale 1:100




Rear Elevation - North




Side Elevation - West



Side Elevation - East

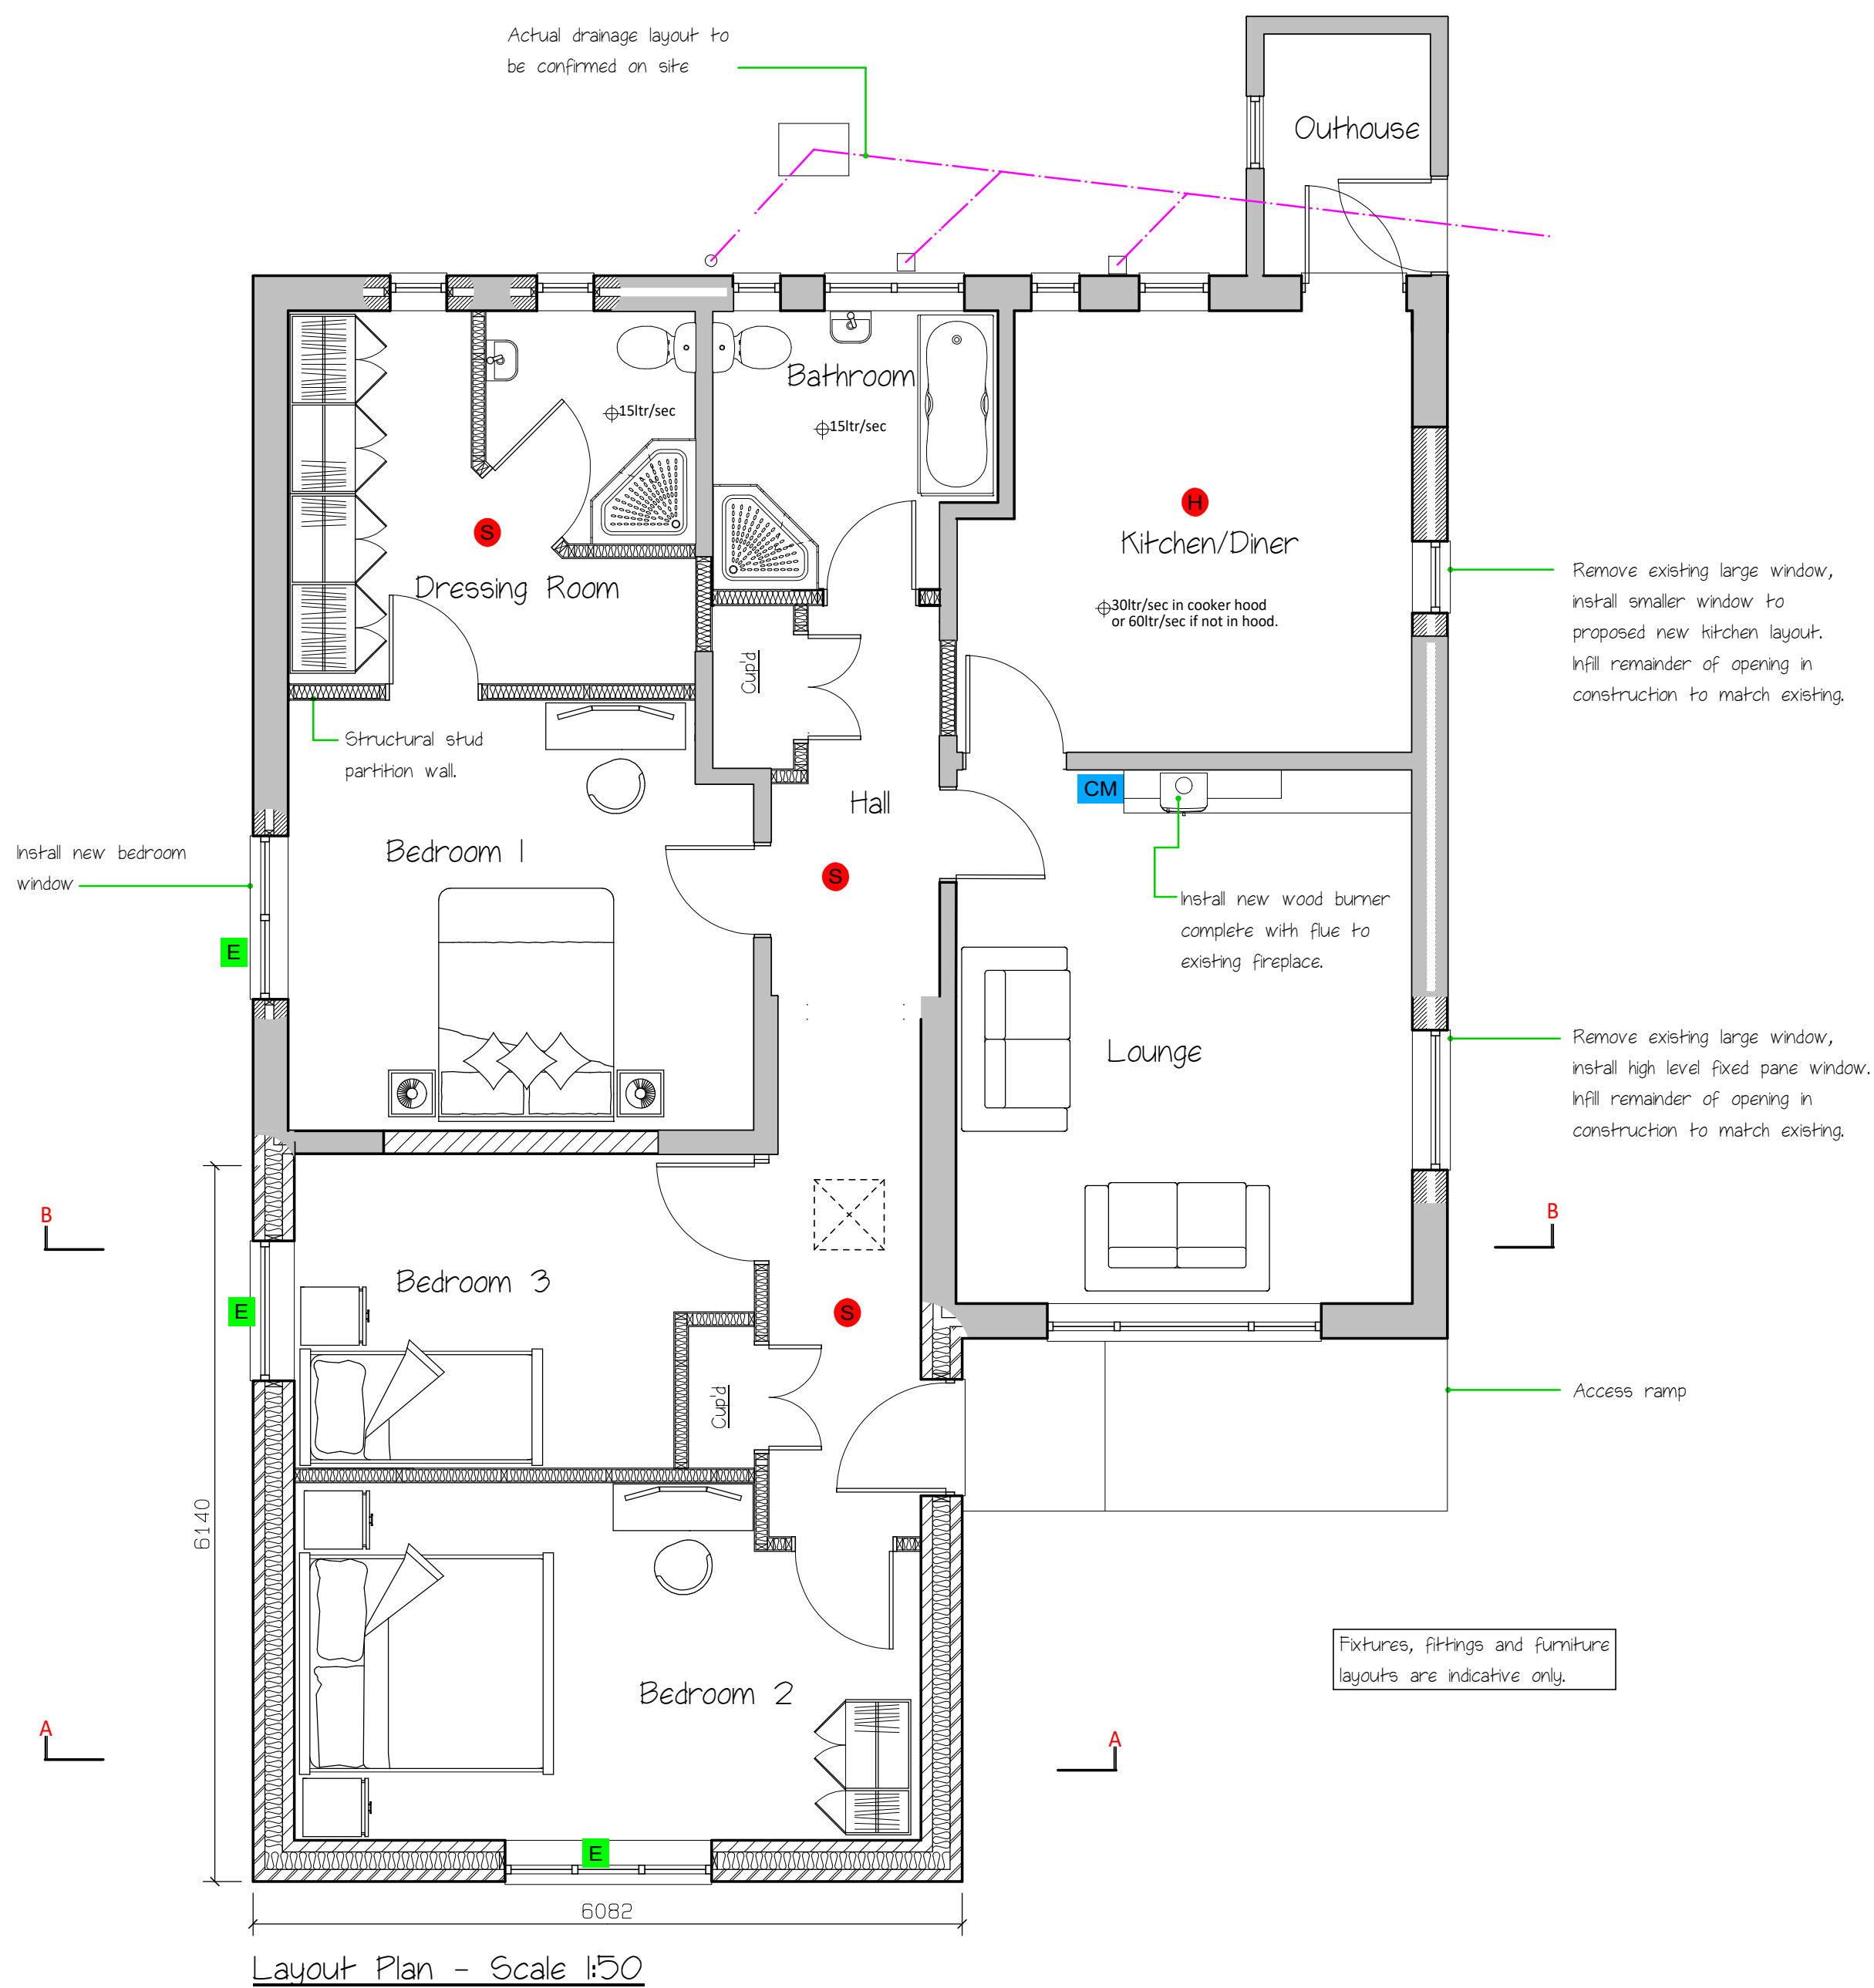


Layout Plan - Scale 1:50

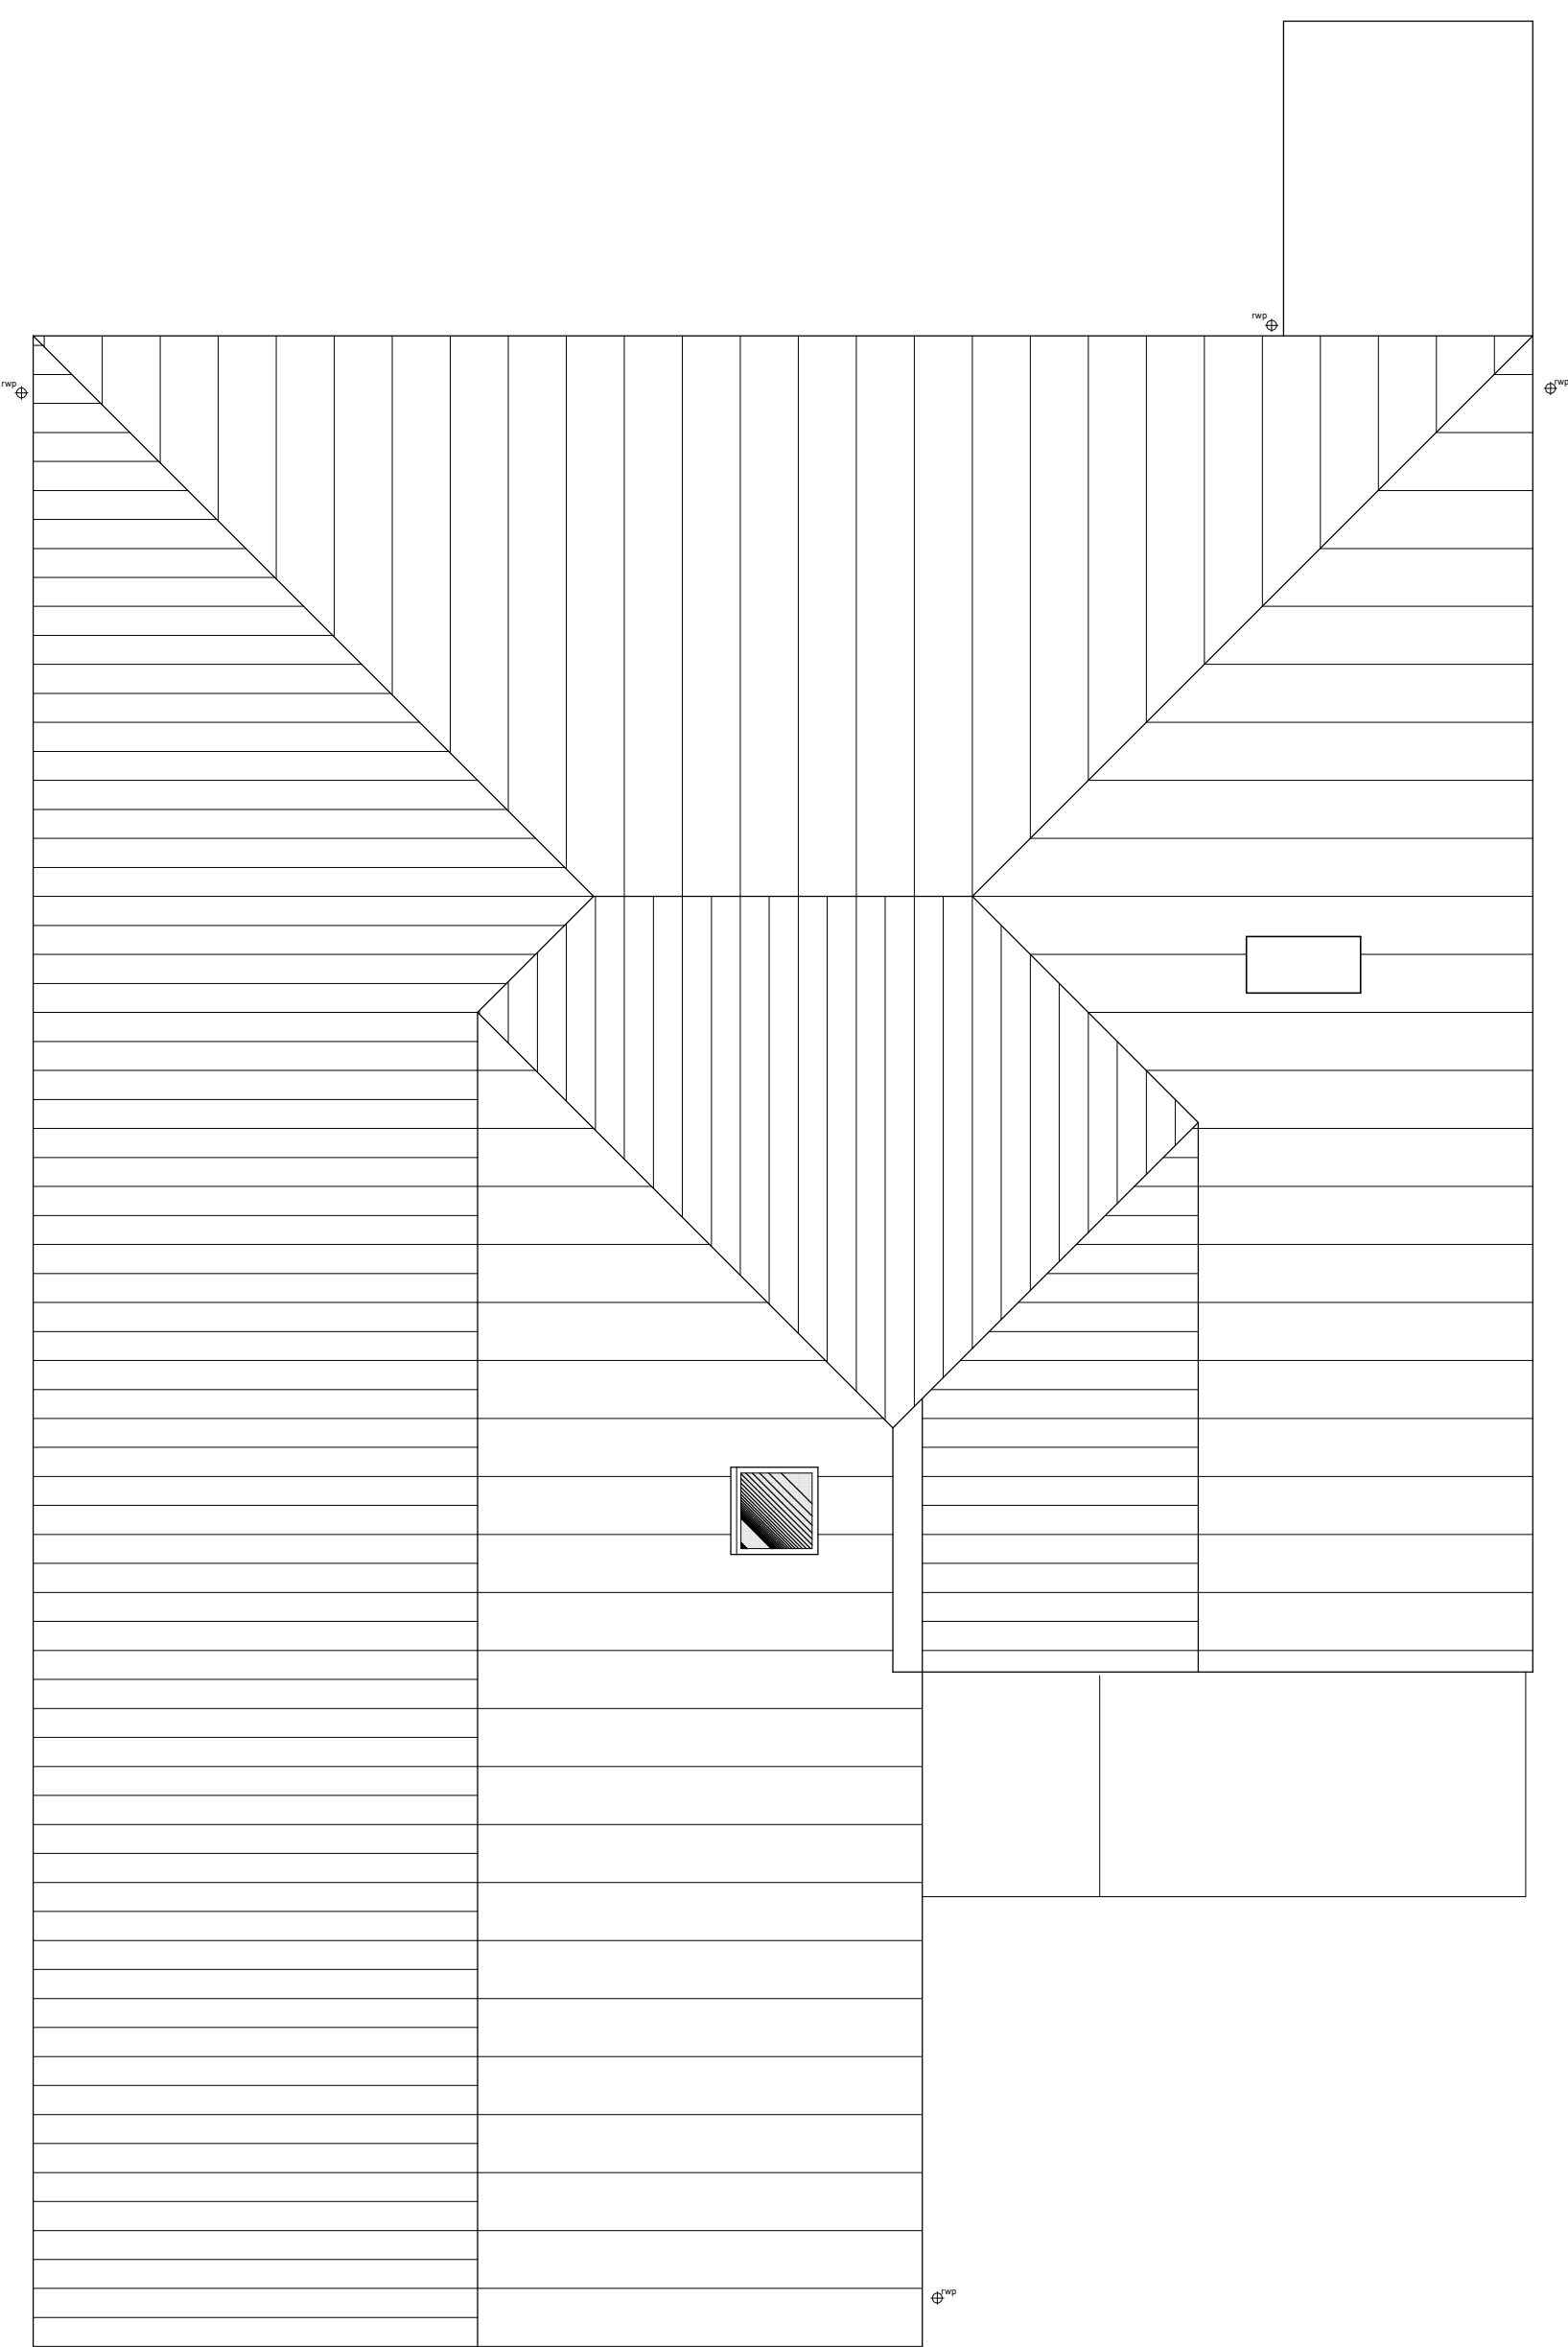

Roof Plan - Scale 1:50

Rev.	Description:	Date:


Scale Check Bars:

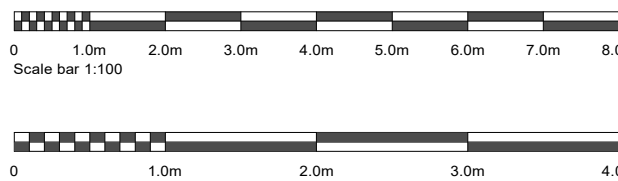

Brian Helps M. C. Inst. C.E.S., F.G.B.C.

Building Design ° Estimating ° Quantity Surveying

Web: www.brianhelps.co.uk
Tel: 01305 520449 ° Mob: 07802 956305
Email: brian@brianhelps.co.uk

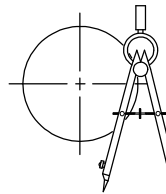

Project:
Ms J Blencowe & Mr D Pike.
Haywood
Maddington Street
Shrewton
SP3 4JL.

Drawing:

Proposed Details.

Scale @ A1	Date:	Job no:	Dwg no:
1:50, 1:100	Sep 2025	1514/P/	02.